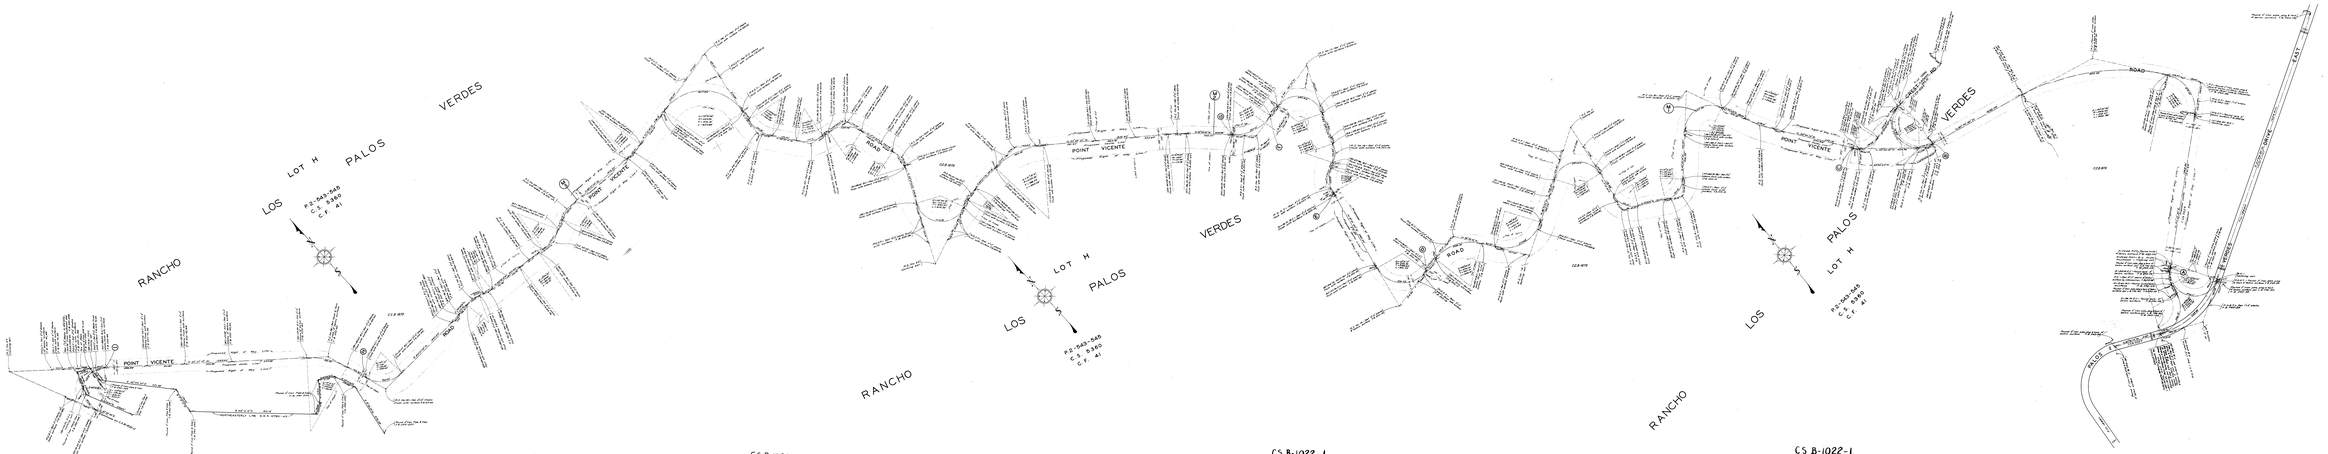

MAP OF

POINT VICENTE ROAD

FROM

PALOS VERDES COAST HIGHWAY
IN SECTION 15, T. 5 S. R. 14 W. S.B.M.

TO

PALOS VERDES COAST HIGHWAY
IN SECTION 12, T. 5 S. R. 15 W. S.B.M.

COUNTY SURVEYOR'S MAP NO. D-1022

SHEET NO. 1 OF 5 A SHEETS

SCALE: 1 INCH = 100 FT.

FOR NUMBER SEE:

ALFRED JONES, COUNTY SURVEYOR
SURVEYED: MARCH - OCT. 1934
SURVEYED UNDER INSTRUCTIONS OF THE
BOARD OF SUPERVISORS, LOS ANGELES COUNTY
JANUARY 22, 1934
PALOS VERDES BASED ON THE BEARING OF
PALOS VERDES COAST HIGHWAY, C.S. 8360
F.B. 1934-1175, F.B. 1934-1181, 1934-1182
FIELD WORK BY: J. D. MORRIS
J. A. MEYER
J. A. MEYER
DRAWN BY: J. A. MEYER

NOTE:
HALF POINT BEARINGS & DISTANCES
ARE TAKEN FROM THE INTERSECTION
OF POINT VICENTE ROAD AND
PALOS VERDES COAST HIGHWAY

FOR PROFILE SEE C.S. B-1022-1

INDEX 27

CITY BLOCK DESIGNATION
BEGIN AT BLOCK 1 ON
PALOS VERDES COAST HIGHWAY
AND CONTINUE CONSECUTIVELY