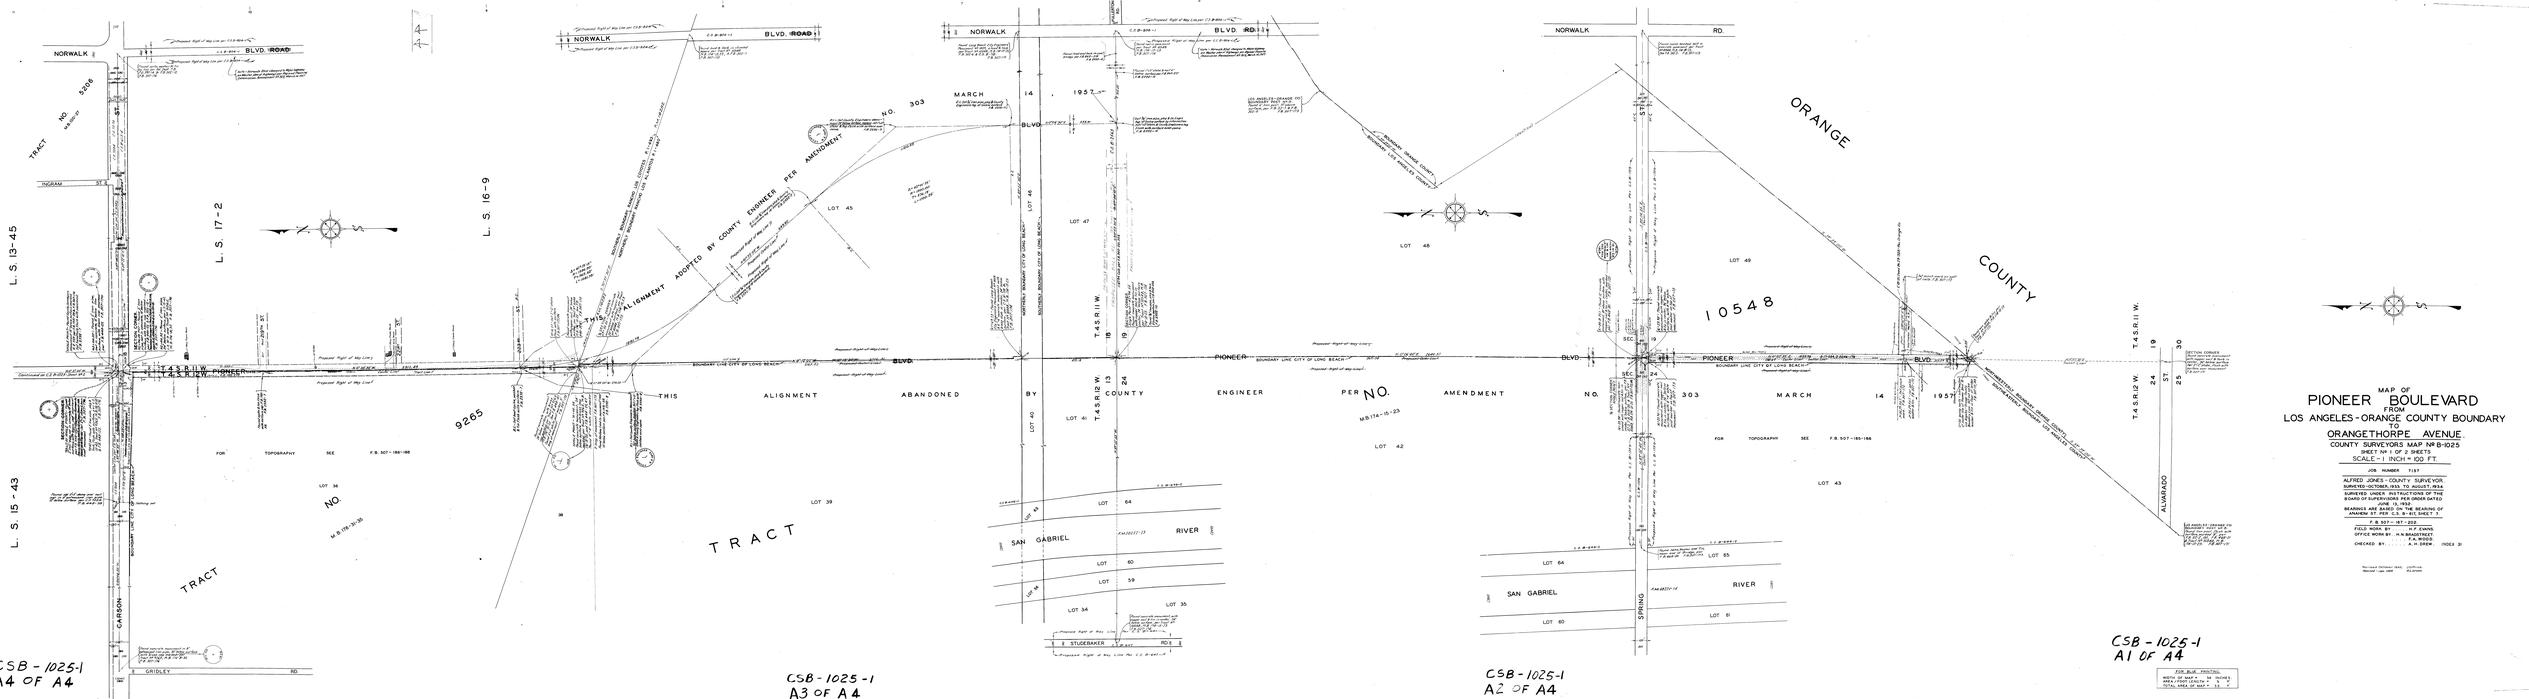
NORWALK BLVD. ROAD
INGRAM ST.
L. S. 13-45
L. S. 17-2
L. S. 16-9
L. S. 15-43
T.4 S. R.11 W.
T.4 S. R.12 W.
PIONEER BLVD.
CARSON
GRIDLEY RD.
TRACT NO. 9265
M.B. 178-35-38
FOR TOPOGRAPHY SEE F.B. 507-185-186
LOT 34
LOT 36
LOT 39
LOT 40
LOT 41
LOT 42
LOT 43
LOT 45
LOT 46
LOT 47
LOT 48
LOT 49
LOT 59
LOT 60
LOT 61
LOT 64
LOT 65
LOT 35
THIS ALIGNMENT ADOPTED BY COUNTY ENGINEER PER AMENDMENT NO. 303 MARCH 14 1957
THIS ALIGNMENT ABANDONED BY COUNTY ENGINEER PER AMENDMENT NO. 303 MARCH 14 1957
M.B. 174-15-23
TRACT
SAN GABRIEL RIVER
NORWALK BOUNDARY CITY OF LONG BEACH
BOUNDARY LINE CITY OF LONG BEACH
BOUNDARY BETWEEN CITY OF LONG BEACH AND ORANGE COUNTY
BOUNDARY BETWEEN LOS ANGELES AND ORANGE COUNTIES
ORANGE COUNTY
10548
S. STUDEBAKER RD.
S. SPRING
ALVARADO
SECTION CORNER
Proposed Right of Way Line
Proposed Right of Way Line per C.S. B-201-1
