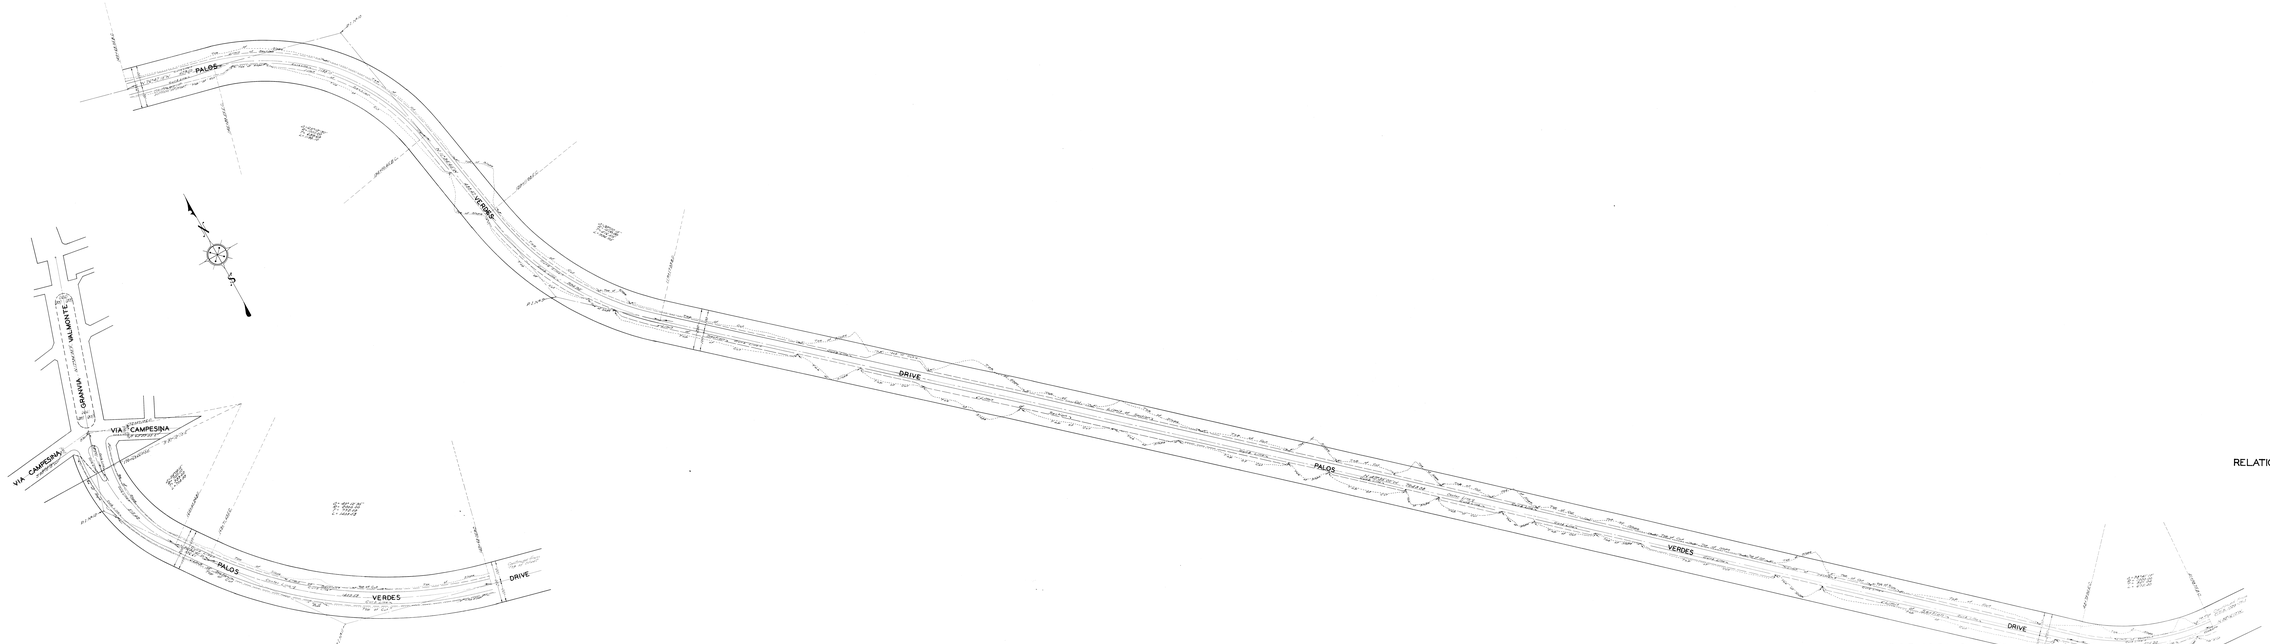

CSB - 1028-2
A3 OF A3

CSB - 1028-2
A2 OF A3

CSB-1028-2
A1 OF A3

MAP SHOWING
RELATION OF CONSTRUCTED ROAD TO RIGHT OF WAY
OF
PALOS VERDES DRIVE
FROM
ANAHEIM STREET
TO
GRANVIA LA COSTA

COUNTY SURVEYORS MAP NR B-1028
SHEET NR 2 OF 2 SHEETS
SCALE-1 INCH = 100 FT

JOB NUMBER 7144

J. E. ROCKHOLD — COUNTY SURVEYOR
SURVEYED - NOV 1932
SURVEYED UNDER INSTRUCTIONS OF THE BOARD OF SUPERVISORS PER ORDER DATED OCT 10 1961
BEARINGS ARE BASED ON THE BEARING OF WESTERN AVE. ENGROSSED PER C.S. B-800-2
T.B. A00-01-134
L.B.70-36-077, 108-4-17, 898-3-61
FIELD WORK BY J. A. BENSON
A. CHRISTIANSEN
J. D. PELLE
OFFICE WORK BY F. A. WOOD
C. W. GOX
CHECKED BY R. D. McPHERSON
J. A. BENSON

NOTE—
A survey on above hereon was constructed prior to Sept 1932.

TIE DISTANCE - 100 A.S.B.M.
TIE BEARING IS N 89° 41' 0" W 1441.
TIE BEARING IS N 89° 41' 0" W 1441.
TIE BEARING IS N 89° 41' 0" W 1441