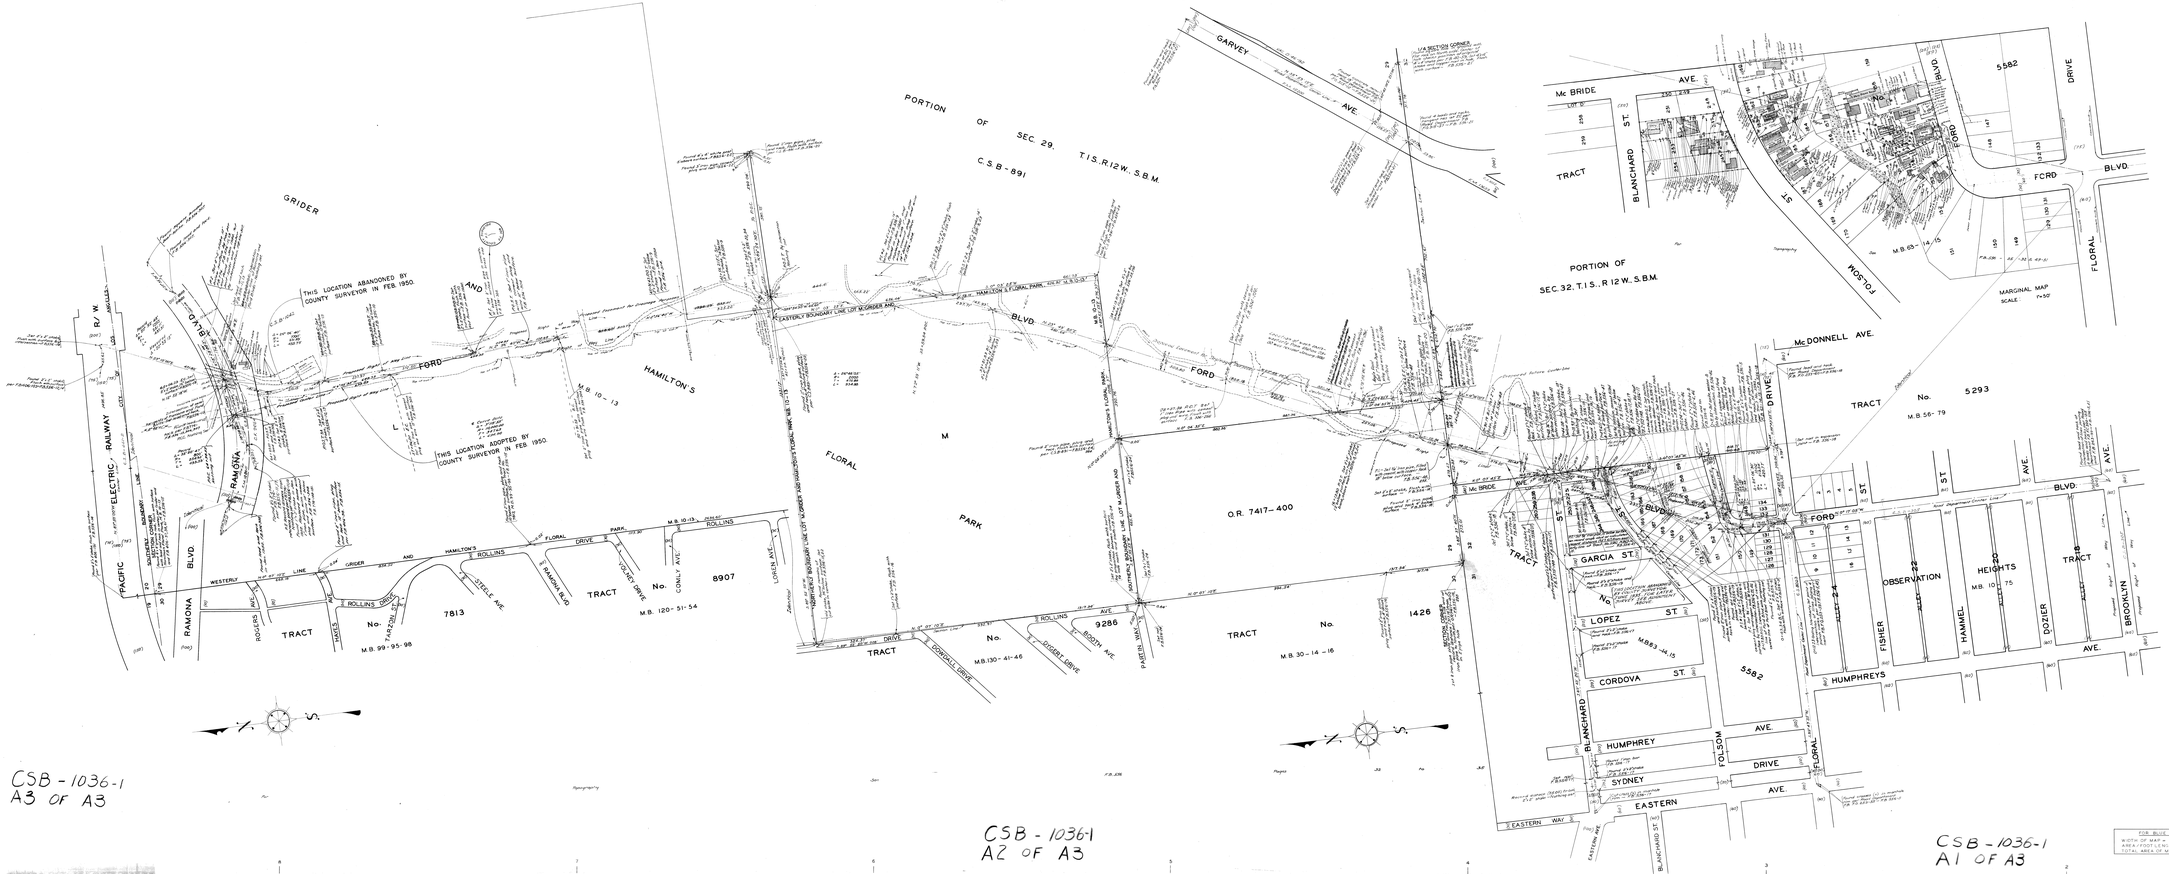

CSB-1036-1
A3 OF A3

CSB-1036-1
A2 OF A3

CSB-1036-1
A1 OF A3

MAP OF
FORD BOULEVARD
FROM
FLORAL DRIVE
TO
RAMONA BOULEVARD

COUNTY SURVEYORS MAP Nº B-1036
SHEET Nº 1 OF 2 SHEETS
SCALE-1 INCH=100 F.T.

JOB NUMBER 8057

ALFRED JONES-COUNTY SURVEYOR
SURVEYED-AUG/1934-MAY 1935

SURVEYED UNDER INSTRUCTIONS OF THE BOARD OF SUPERVISORS PER ORDER DATED AUGUST 2/1934

BEARINGS ARE BASED ON THE BEARING OF CENTER LINE OF PACIFIC ELECTRIC RAILWAY PER C.S.B-441 SHEET 2

F.B. 556-1-36

FIELD WORK BY..... H.F. EVANS
OFFICE WORK BY..... H.M. BRADSTREET
CHECKED BY..... A.H. DREW

WORK Nº

REVISED FEBRUARY 1950 UNDER J.N. 0635 O.E.S.

FOR PROFILE SEE C.S.N.F.B-1037 SHEET 1

FOR CROSS SECTIONS SEE C.S.N.F.B-1037 SHEETS 2, 3, & 4

FOR GRADING MAP SEE C.S.N.F.B-1036 SHEET 2

FOR BLUE PRINTING
WIDTH OF MAP = 36 INCHES
AREA/FOOT LENGTH = 3 ft
TOTAL AREA OF MAP = 24 ft