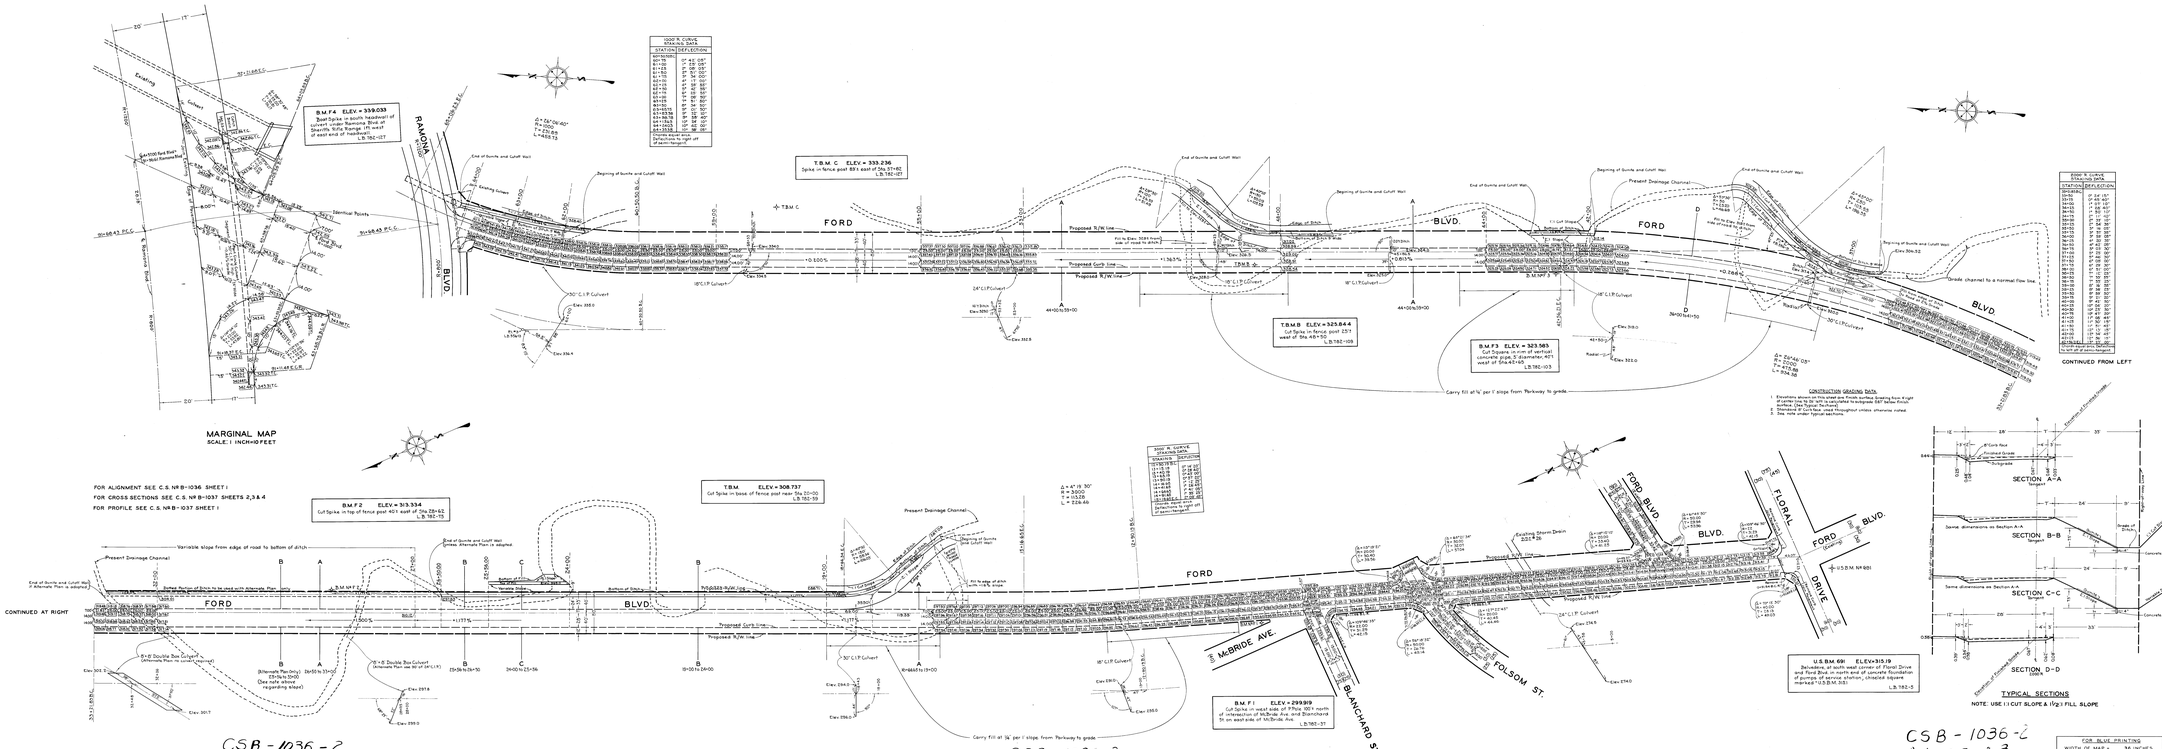

GRADING MAP OF

FORD BOULEVARD

FROM

FLORAL DRIVE

TO

RAMONA BOULEVARD

COUNTY SURVEYORS MAP Nº B-1036

SHEET Nº 2 OF 2 SHEETS

SCALE: 1 INCH = 50 FT.

JOB NUMBER 8057

ALFRED JONES—COUNTY SURVEYOR

SURVEYED AUG. 1934 TO MAY. 1935

SURVEYED UNDER INSTRUCTIONS OF THE BOARD OF SUPERVISORS PER ORDER DATED AUGUST 2, 1934

BEARINGS ARE BASED ON THE BEARING OF CENTER LINE OF PACIFIC ELECTRIC RAILWAY PER C.S.B-441 SHEET 2

F.B. 556-1-36 & 45-51

FIELD WORK BY H.F. EVANS

OFFICE WORK BY L.H. FREEMAN

CHECKED BY M.H. CURTIS

FOR ALIGNMENT SEE C.S. Nº B-1036 SHEET 1

FOR PROFILE SEE C.S. Nº B-1037 SHEET 1

FOR CROSS SECTIONS SEE C.S. Nº B-1037 SHEETS 2,3 & 4

DATUM—U.S.G.S.

BENCH MARK ELEVATIONS SHOWN HEREON ESTABLISHED FROM U.S.B.M. Nº 473L.B.562-10 AND Nº 691L.B.710-10 PER U.S.G.S. RECORDS OF ELEVATIONS BASED UPON SOUTHERN CALIFORNIA FINAL ADJUSTMENT OF 1929

FOR BLUE PRINTING

WIDTH OF MAP = 36 INCHES

AREA / FOOT LENGTH = .3 F

TOTAL AREA OF MAP = 27 F