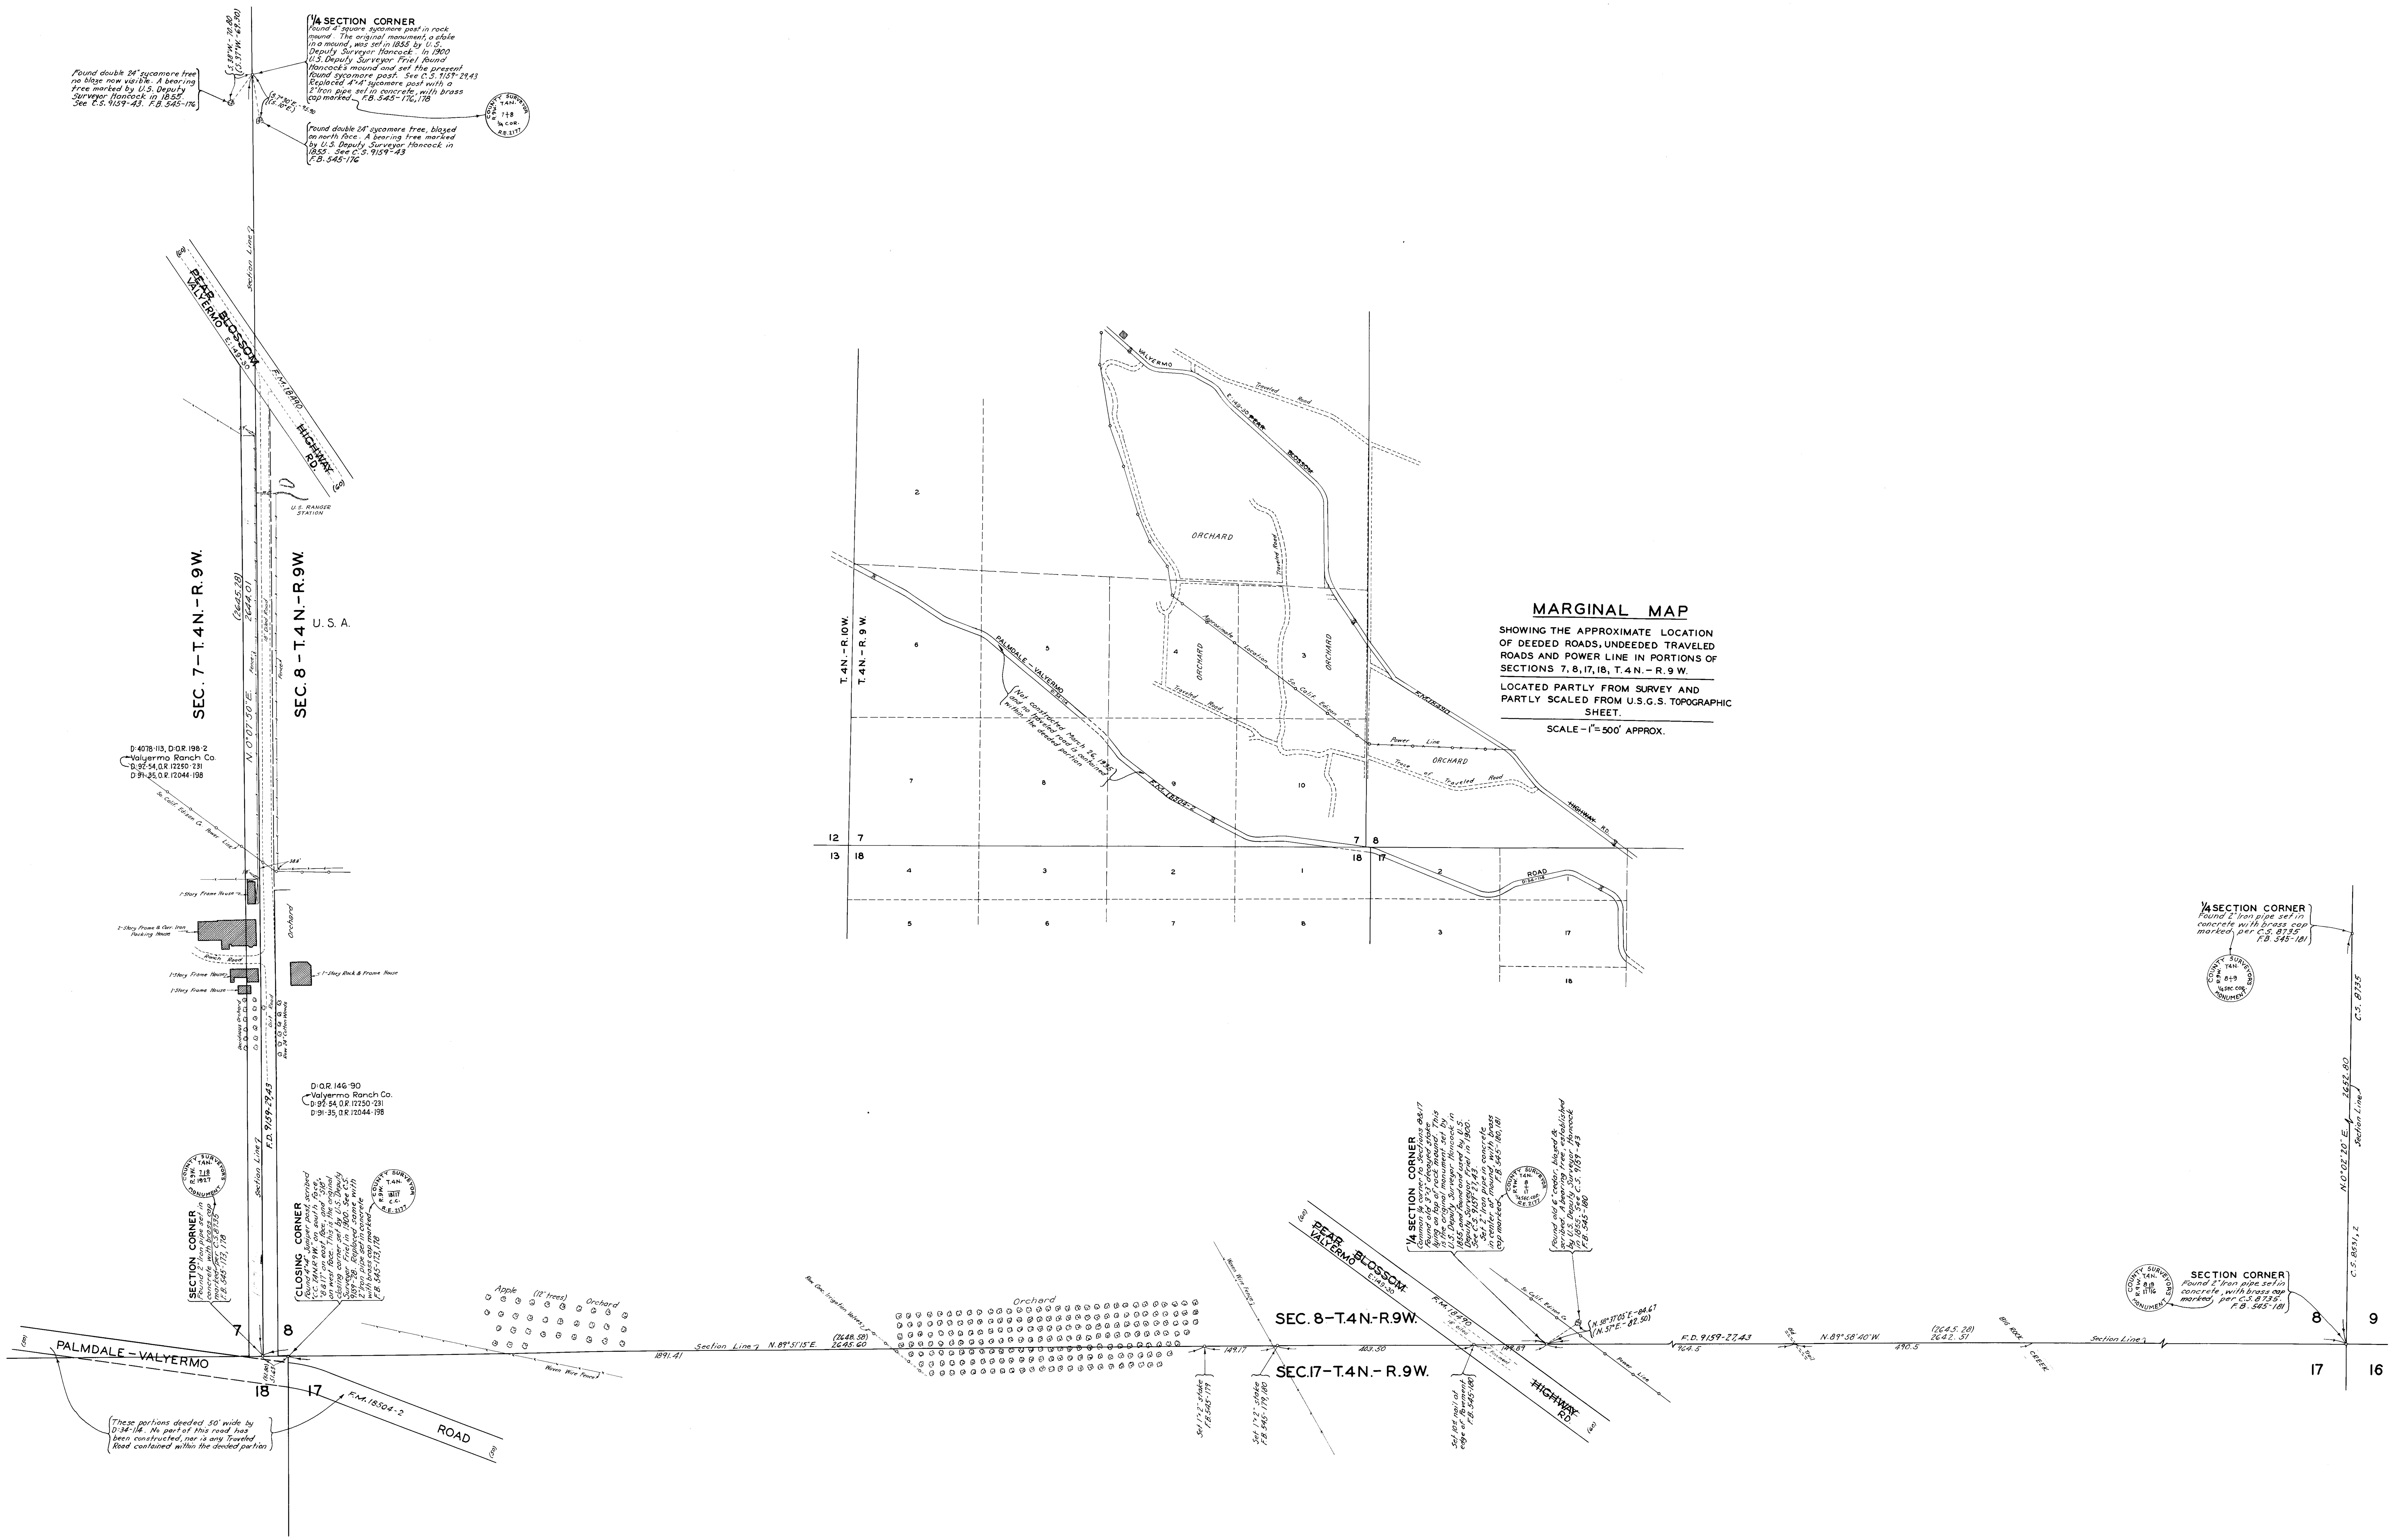

MAP OF SOUTH AND PART OF WEST BOUNDARIES OF SECTION 8 T.4N.-R.9W.-S.B.M.

COUNTY SURVEYORS MAP № B-1059.

SCALE - 1 INCH = 100 FT.

JOB NUMBER 4999

ALFRED JONES - COUNTY SURVEYOR

SURVEYED - MARCH & MAY 1935.

BEARINGS ARE BASED ON THE BEARING OF EAST LINE SECTION 8, T.4N.-R.9W. PER C.S.8735

F.B. 545-171-182.

FIELD WORK BY.... E.A. ROSECRANS.
E.T. MANKEY

OFFICE WORK BY... K.R. McPHERSON.
F.A. WOOD.

CHECKED BY..... K.R. McPHERSON.

INDEX ~~15~~ 82

CSB - 1059
A2 OF A2

CSB - 1059
A1 OF A2