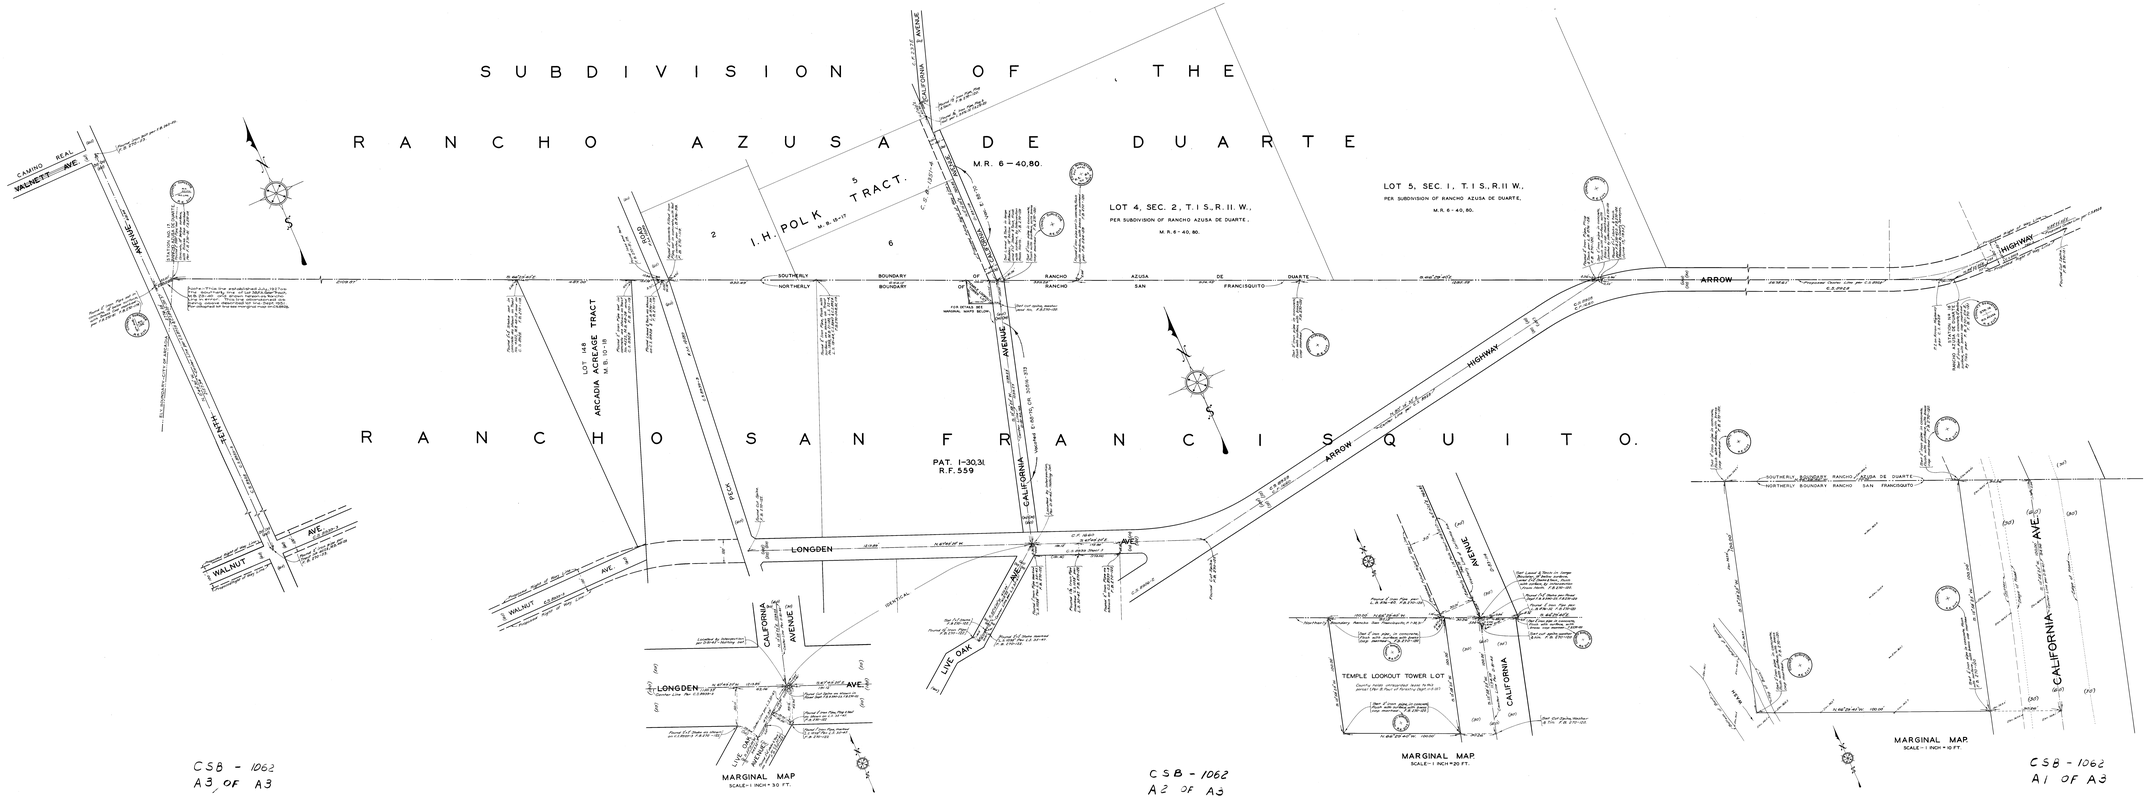

CSB - 1062
A3 OF A3

CSB - 1062
A2 OF A3

CSB - 1062
A1 OF A3

MAP OF
TEMPLE LOOKOUT TOWER LOT
ON CALIFORNIA AVENUE
NORTH OF LONGDEN AVENUE.

COUNTY SURVEYORS MAP NO. B-1062
SCALE-1 INCH = 100 FT.

JOB NUMBER 6287.

ALFRED JONES, COUNTY SURVEYOR.
SURVEYED - JUNE, 1935.

BEARINGS ARE BASED ON THE BEARING OF THE SOUTHERLY BOUNDARY OF THE SUBDIVISION OF THE RANCHO AZUSA DE DUARTE PER C.S.B.R.R.

F. B. 270 - 119 TO 124.
FIELD WORK BY . . . R.B.EMMOTT.
OFFICE WORK BY . . . J.D. PRICE.
CHECKED BY . . . . D.M.FINLEY.

INDEX 46

THIS SITE ABANDONED BY DEPARTMENT OF FORESTER AND FIRE WARDEN FOR NEW LOCATION SEE CSB-1301-1

FOR BLUE PRINTING	
WIDTH OF MAP =	36 INCHES
AREA - FOOT LENGTH =	5 F
TOTAL AREA OF MAP =	30 F