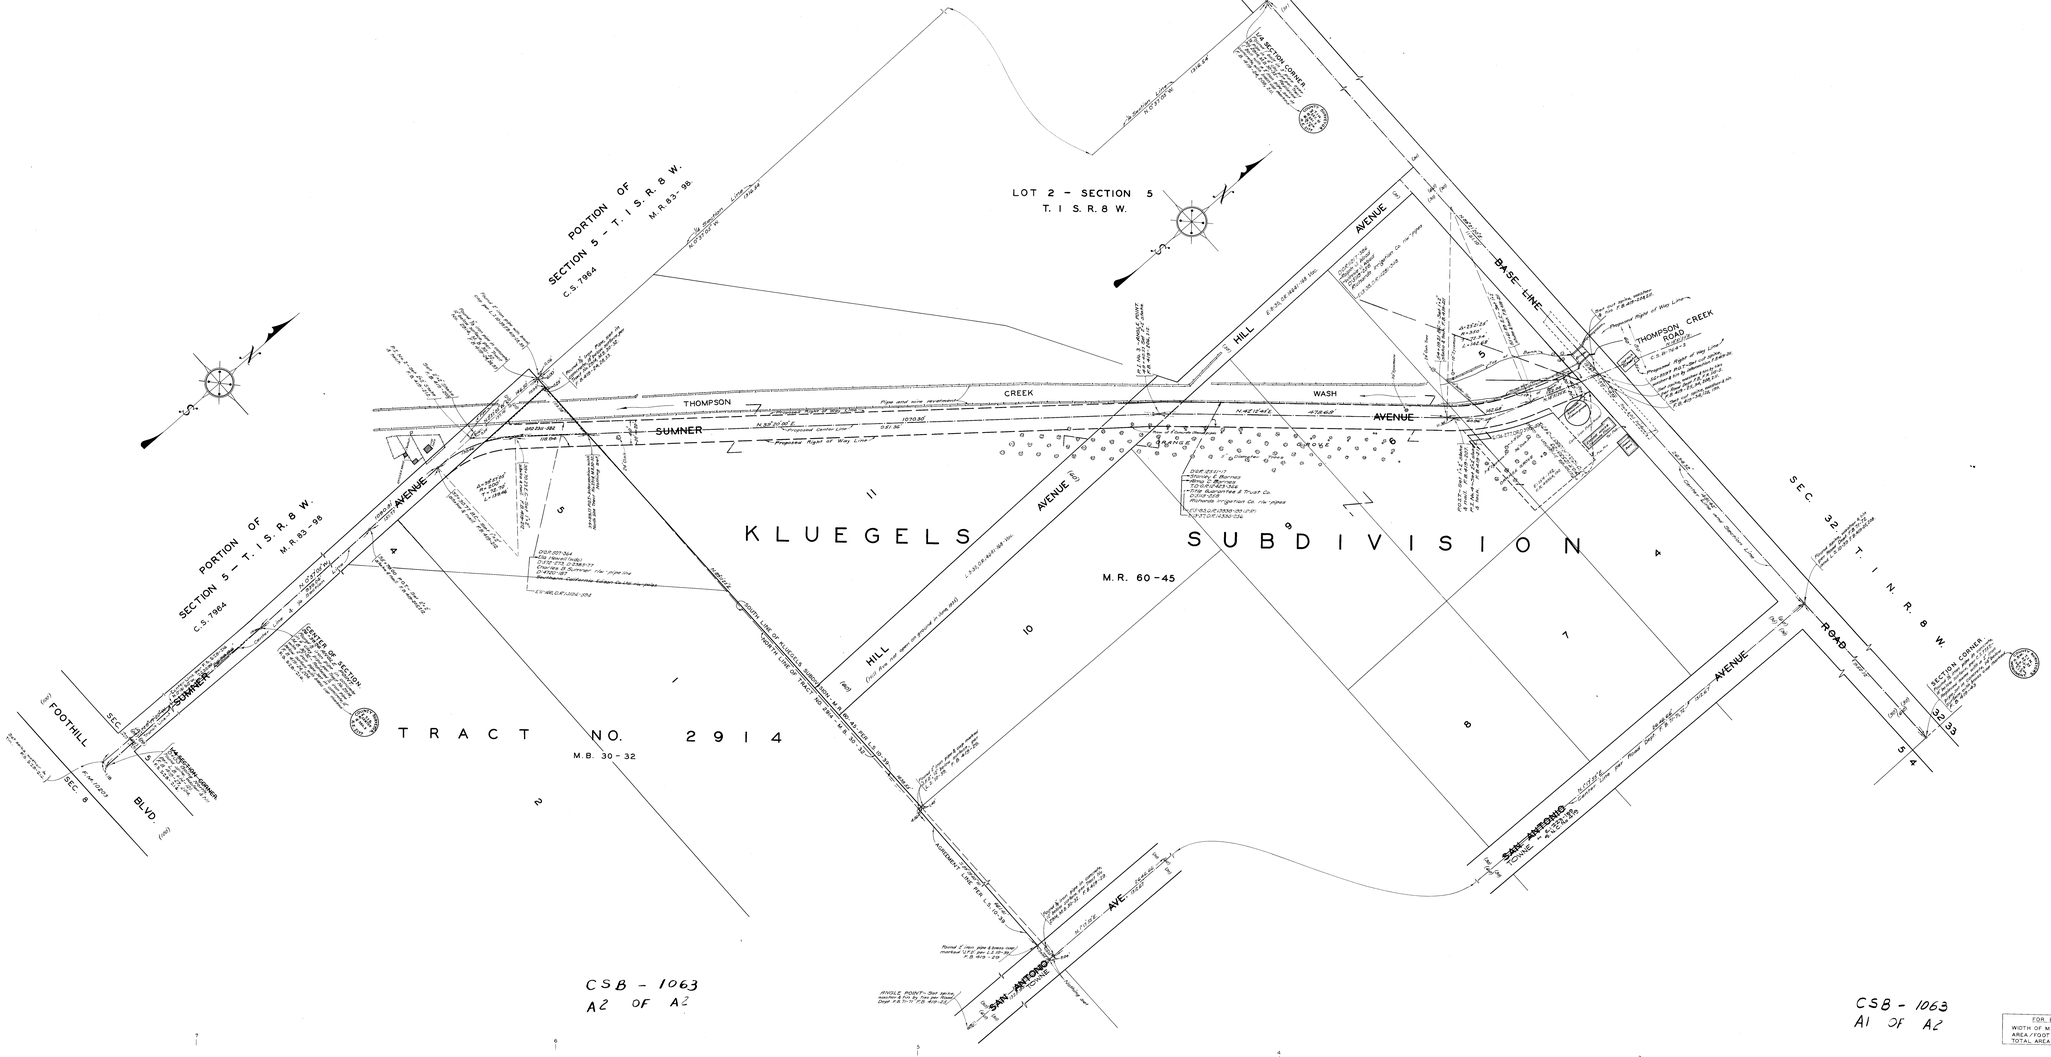

MAP OF
SUMNER AVENUE
FROM
WEST LINE OF LOT 5,
TRACT NO. 2917, M.B. 30-32.
TO
BASE LINE ROAD.

COUNTY SURVEYORS MAP Nº 8-1063
SCALE-1 INCH-50 FT.

JOB NUMBER 8093.

ALFRED JONES - COUNTY SURVEYOR.
SURVEYED - JUNE, 1935.

SURVEYED UNDER INSTRUCTIONS OF THE BOARD OF SUPERVISORS PER ORDER DATED MAY 6, 1935.

BEARINGS ARE BASED ON THE BEARING OF BASE LINE ROAD PER C.S. B-764-3.

F.B. 419-24 TO 29, 203 TO 212

FIELD WORK BY....P. T. DUNLAP
.....M. S. JOHNSON
.....R. NELLSTROM
OFFICE WORK BY....R. R. MATHERSON
.....A. J. M. PRICE
CHECKED BY.....R. R. MATHERSON

INDEX 49

NOTE:-
FOR TOPOGRAPHY SEE PLANE TABLE SHEET P.T. 34-3.
FOR PROFILE SEE C.S. B-1064
FOR CROSS SECTIONS SEE C.S. B-1064

FOR BLUE PRINTING
WIDTH OF MAP = 36 INCHES
AREA/FOOT LENGTH = 3 ft
TOTAL AREA OF MAP = 24.7 ft²