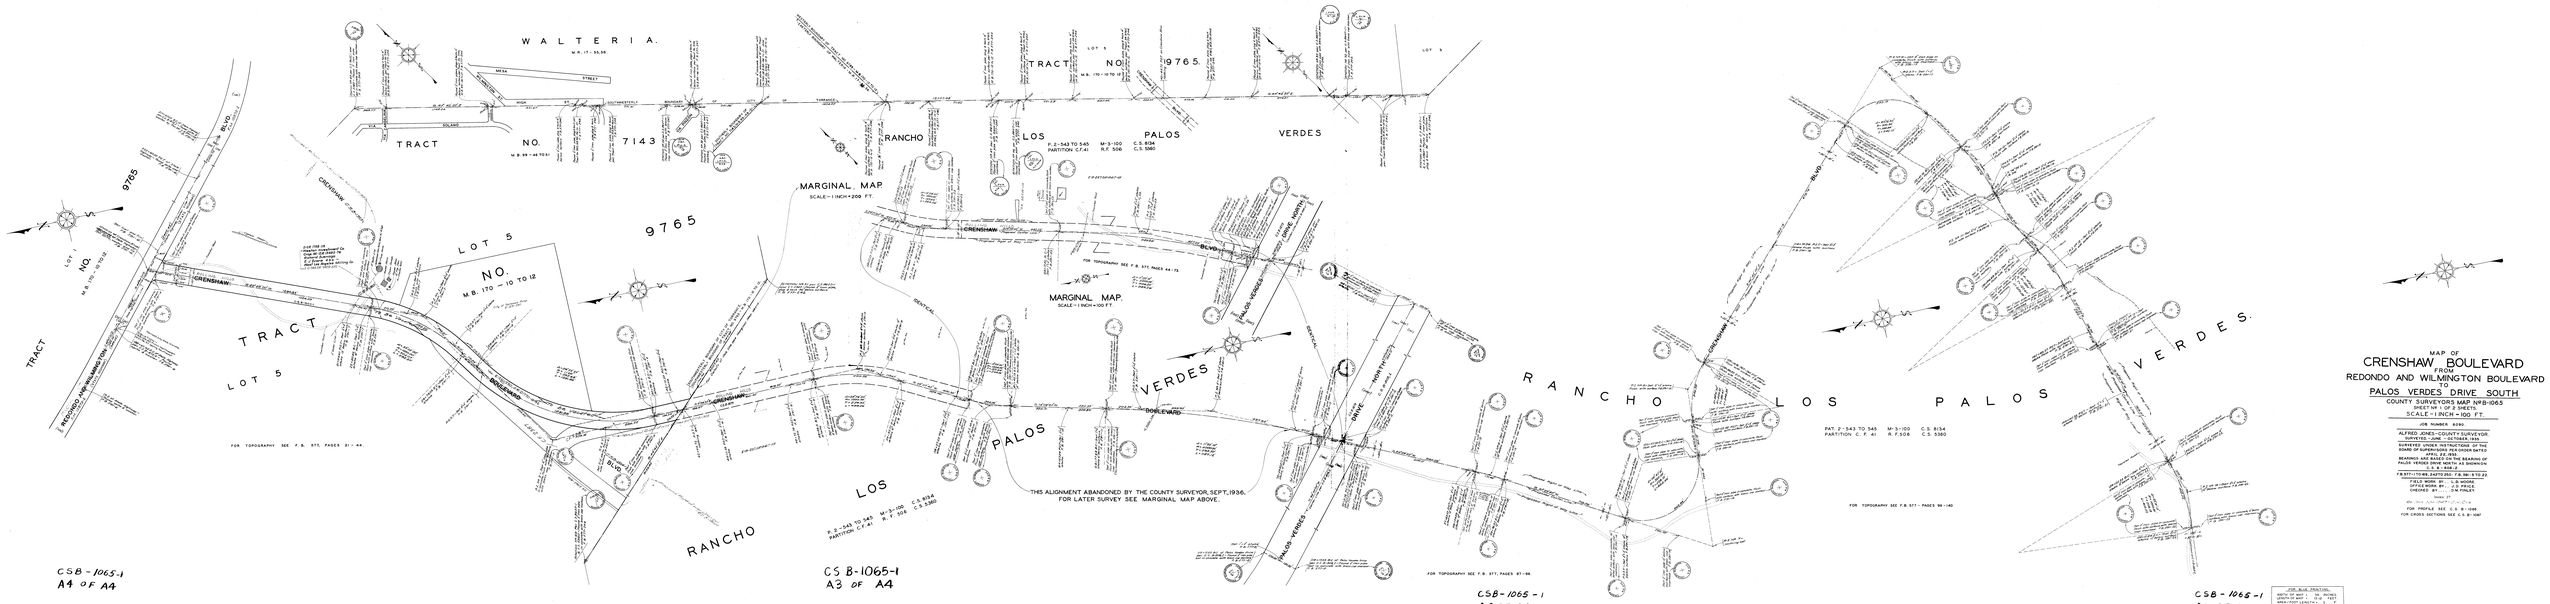
WALTERIA.
W.R. 17 - 55,59.
MESA
STREET
TRACT NO. 7143
W.B. 69 - 44 TO 51
TRACT NO. 9765.
W.B. 170 - 10 TO 12
LOT 5
RANCHO LOS PALOS VERDES
P.J. - 543 TO 545 M - 3 - 100 C.S. 8134
PARTITION C.F. 41 R.F. 506 C.S. 5360
MARGINAL MAP.
SCALE - 1 INCH = 200 FT.
CRENSHAW
BLVD.
FOR TOPOGRAPHY SEE F.B. 577, PAGES 44 - 75.
MARGINAL MAP.
SCALE - 1 INCH = 100 FT.
PALOS VERDES DRIVE NORTH
DRIVE NORTH
DRIVE SOUTH
VERTICAL
BOULEVARD
THIS ALIGNMENT ABANDONED BY THE COUNTY SURVEYOR, SEPT., 1936.
FOR LATER SURVEY SEE MARGINAL MAP ABOVE.
FOR TOPOGRAPHY SEE F.B. 577, PAGES 87 - 98.
FOR TOPOGRAPHY SEE F.B. 577 - PAGES 98 - 140
FOR TOPOGRAPHY SEE F.B. 577, PAGES 51 - 64.
MAP OF
CRENSHAW BOULEVARD
FROM
REDONDO AND WILMINGTON BOULEVARD
TO
PALOS VERDES DRIVE SOUTH
COUNTY SURVEYORS MAP Nº B-1065
SCALE - 1 INCH = 100 FT.
JOB NUMBER 6090
ALFRED JONES - COUNTY SURVEYOR
SURVEYED - JUNE - OCTOBER, 1936
BOUNDARY SURVEY AND MARGINAL MAP
BOARD OF SUPERVISORS MINUTE ORDER DATED
APRIL 28, 1936
BEARINGS ARE BASED ON THE BEARING OF
PALOS VERDES DRIVE NORTH AS SHOWN ON
C.S. B - 1058 - F
F.B. 577 - 17 TO 86, F.B. 577 - 251 - F.B. 581 - 1 TO 27
FIELD WORK BY: L. E. MOORE
OFFICE WORK BY: J. E. PALMER
CHECKED BY: D. M. FALLETI
INDEX 27
FOR PROFILE SEE C.S. B - 1066
FOR CROSS SECTIONS SEE C.S. B - 1067
FOR BLUE PRINTING
WIDTH OF MAP 30 INCHES
HEIGHT OF MAP 18 INCHES
HEIGHT OF MAP 1 1/2 INCHES
CSB - 1065 - 1
A4 OF A4
CS B - 1065 - 1
A3 OF A4
CSB - 1065 - 1