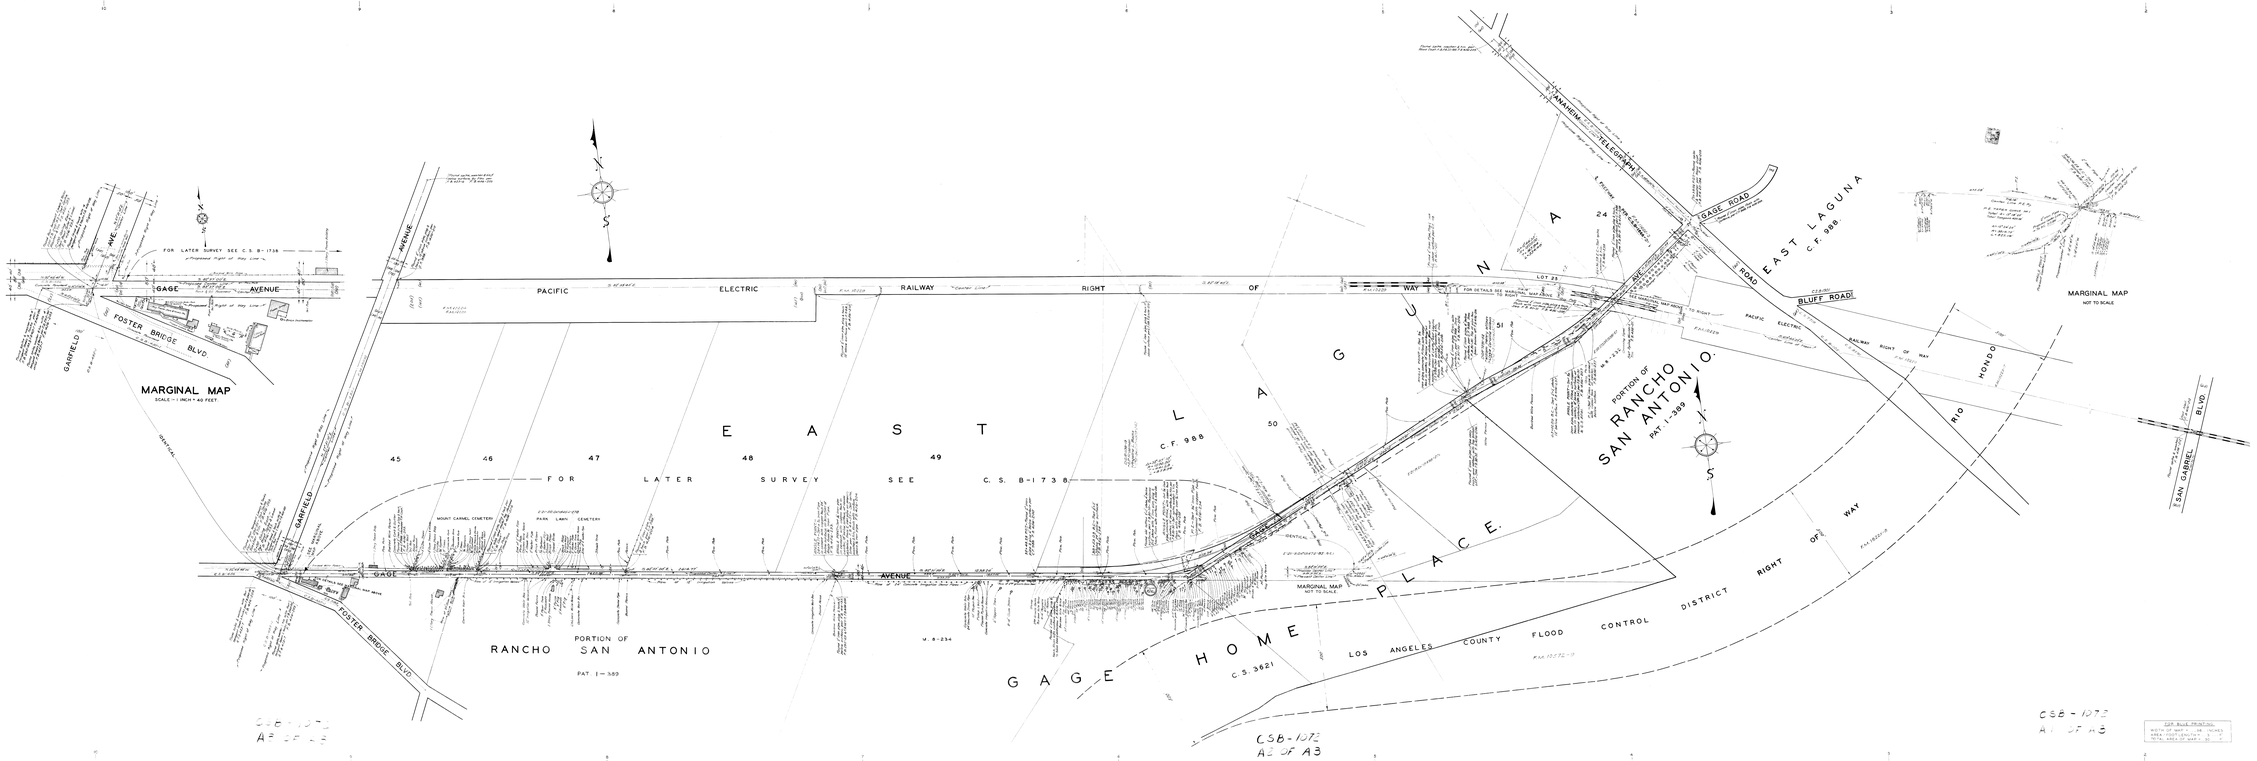

MAP OF
GAGE AVENUE
FROM
GARFIELD AVENUE
TO
ANAHEIM - TELEGRAPH ROAD
COUNTY SURVEYORS MAP Nº B-1072
SCALE: 1 INCH = 100 FT.

JOB NUMBER 5099

ALFRED JONES - COUNTY SURVEYOR
SURVEYED - JUNE, 1935 & APRIL, 1936.
SURVEYED UNDER INSTRUCTIONS OF THE BOARD OF SUPERVISORS PER ORDER DATED JUNE 5, 1935
BEARINGS ARE BASED ON THE BEARING OF ANAHEIM-TELEGRAPH RD. PER C.S. B-105

F.B. 464-120-245
FIELD WORK BY ..... H. F. EVANS
OFFICE WORK BY ..... J. D. PRICE
CHECKED BY ..... A. A. ROESER

NOTE:
THIS MAP SUPERSEDED BY C.S. B-1738

FOR BLUE PRINTING
WIDTH OF MAP ..... 36 INCHES
HEIGHT OF MAP ..... 24 INCHES
TOTAL AREA OF MAP ..... SQ. FT.