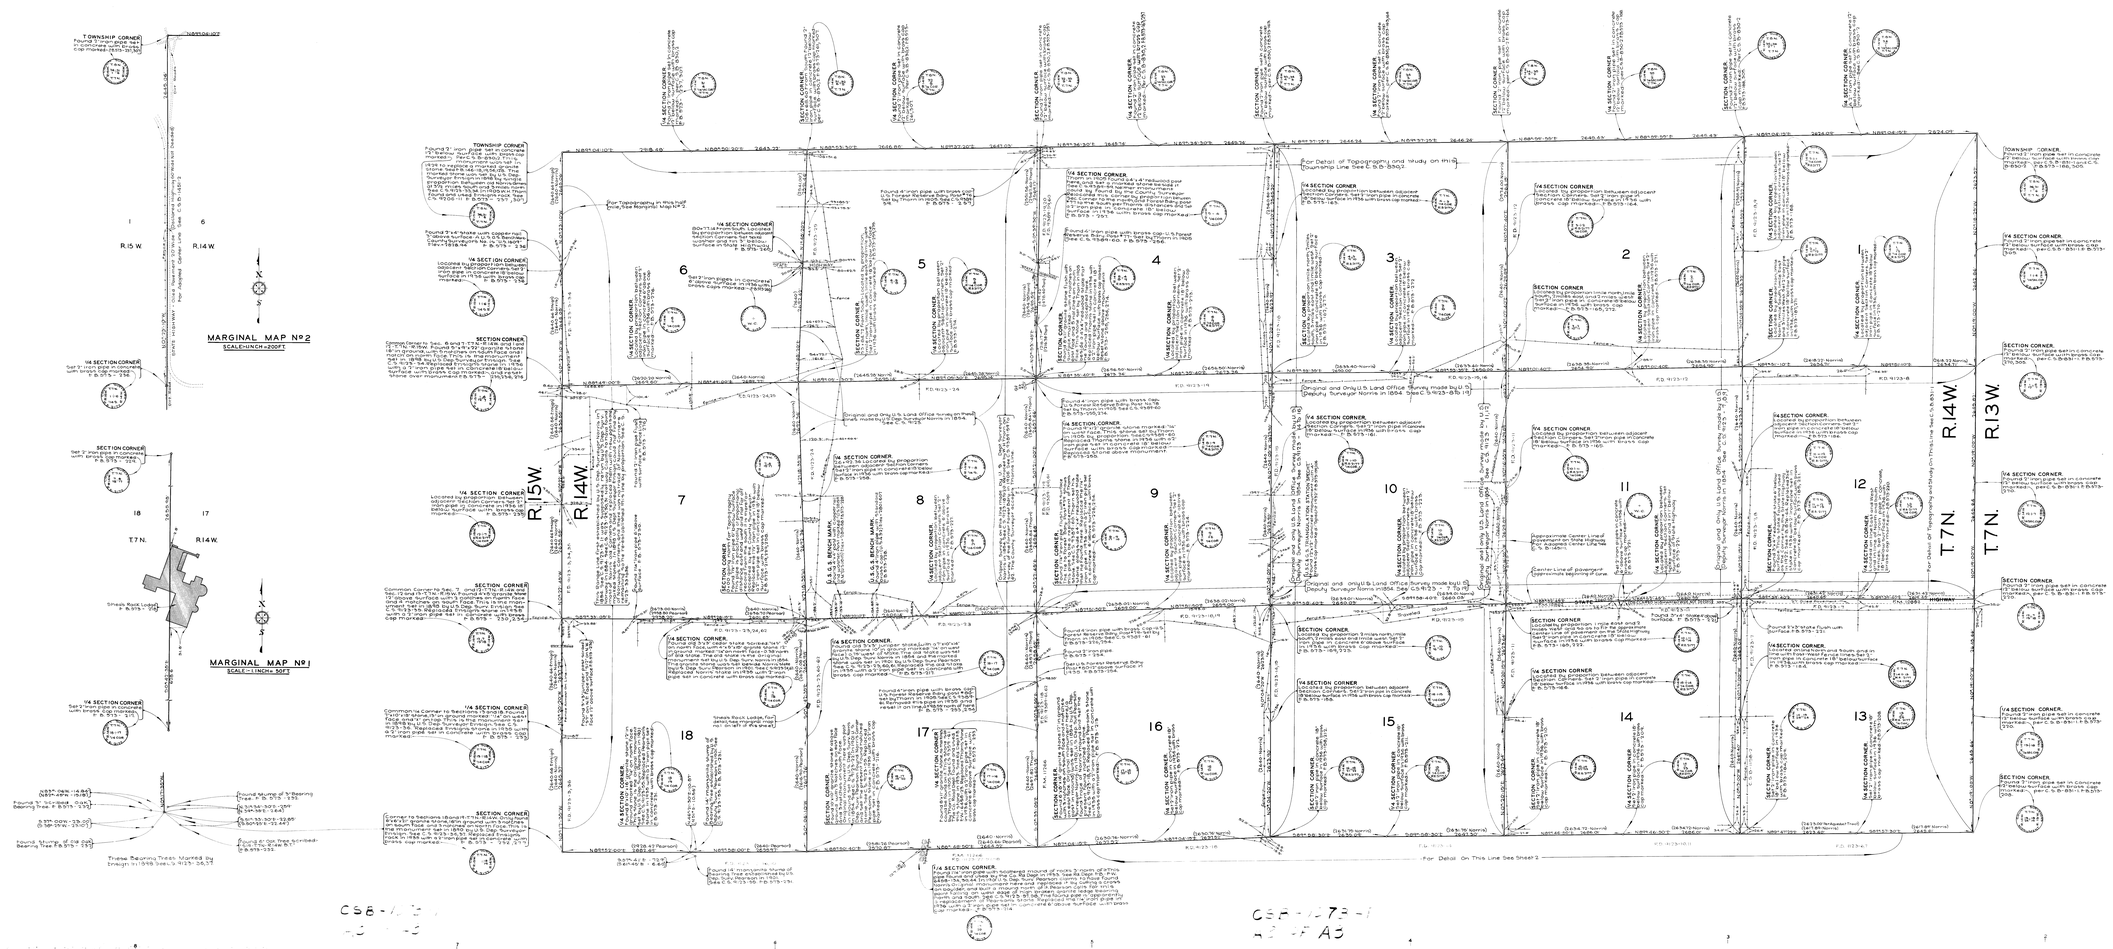

SECTION LINES AND CORNERS

ESTABLISHED BY THE COUNTY SURVEYOR

IN

T. 7 N.-R.14 W.-S.B.M.

COUNTY SURVEYORS MAP Nº B-1073

SHEET Nº 1 OF 2 SHEETS

SCALE-1 INCH = 600 FT.

JOB NUMBER 8065

ALFRED JONES-COUNTY SURVEYOR

SURVEYED-SEPT. 1934. TO SEPT. 1936

BEARINGS ARE BASED ON TRUE BEARINGS AT U.S.C.&G.S. TRIANGULATION STATION SPECHT SEE F.B.573-206

F.B.573-133 TO 207

FIELD WORK BY E.A.ROSECRANS.

J.D. BOYER.

OFFICE WORK BY K.R.MPHERSON.

H.H. REYNOLDS.

CHECKED BY. K.R. MPHERSON.

INDEX 32