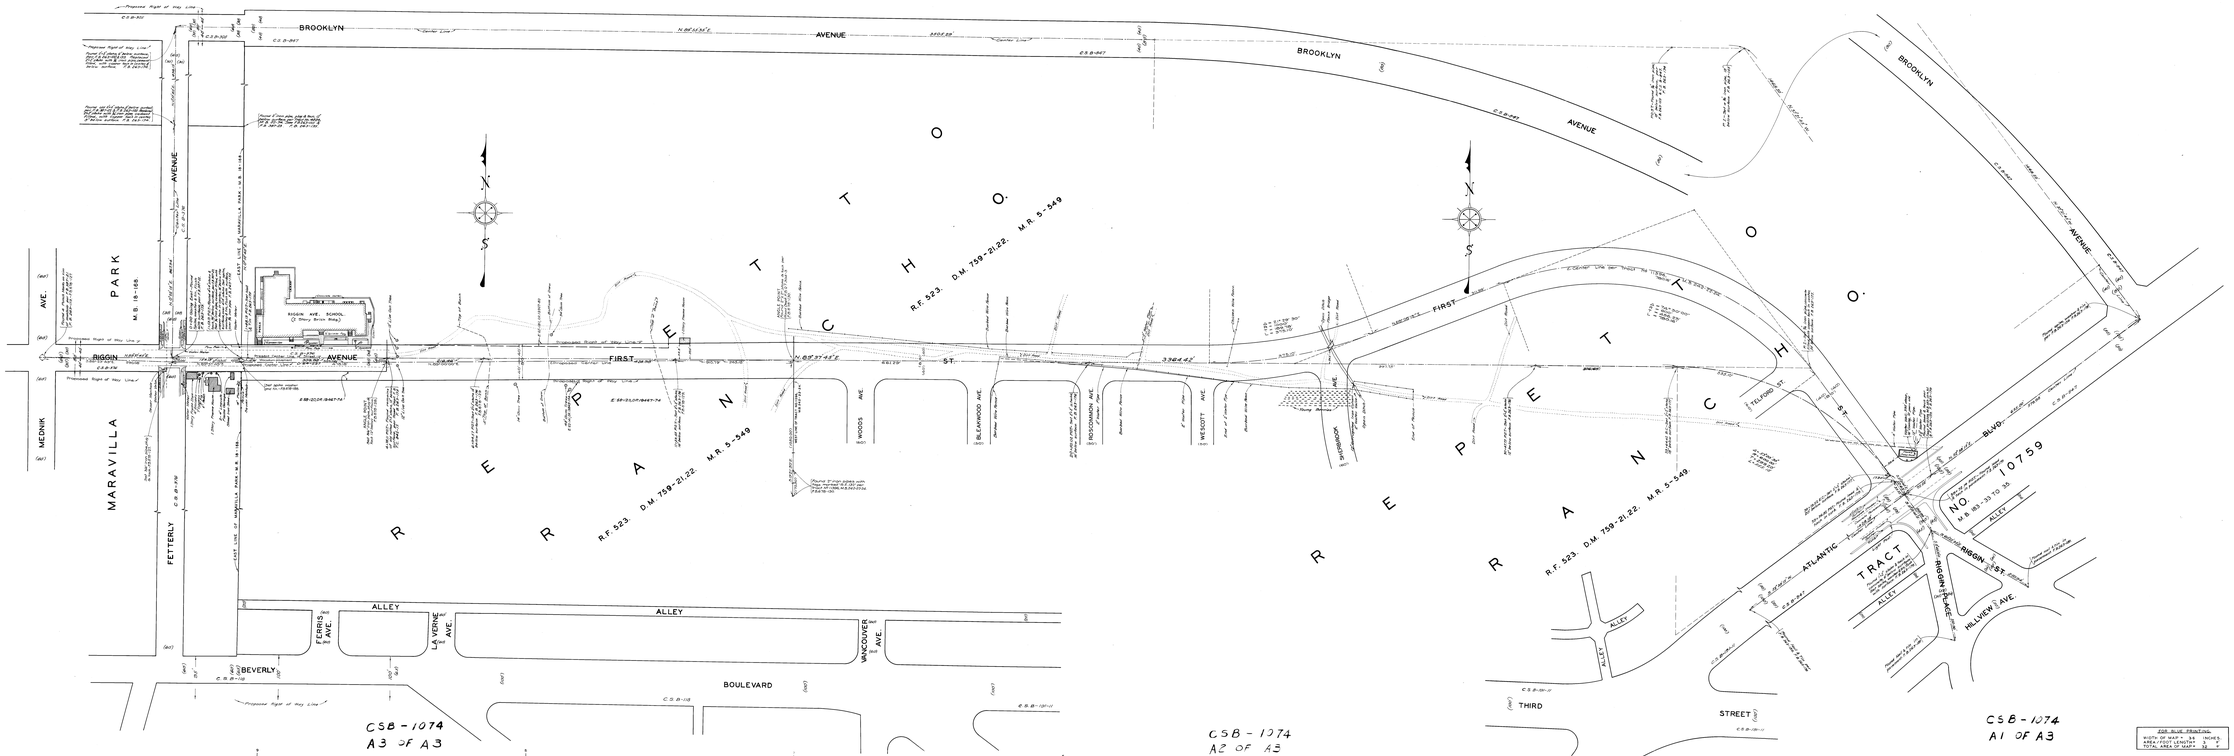

MAP OF
FIRST STREET
FROM
FETTERLY AVENUE
TO
ATLANTIC BOULEVARD

COUNTY SURVEYORS MAP NO. B-1074

SCALE- 1 INCH= 50 FT

JOB NUMBER 6030.

ALFRED JONES, COUNTY SURVEYOR
SURVEYED- APRIL, 1935.

SURVEYED UNDER INSTRUCTIONS OF THE BOARD OF SUPERVISORS PER ORDER DATED NOVEMBER 5, 1934.

BEARINGS ARE BASED ON THE BEARING OF ATLANTIC BOULEVARD PER C.S. B-847.

F.B. 283 - 171 TO 192.
FIELD WORK BY..... H.F. EVANS
OFFICE WORK BY..... J.D. PRICE
CHECKED BY..... A.H. DREW

FOR PROFILE SEE ..... C.S. B-1066
FOR CROSS SECTIONS SEE C.S. B-1067
FOR GRADING PLAN SEE C.S. B-1056

INDEX 36

FOR BLUE PRINTING
WIDTH OF MAP 34 INCHES
HEIGHT OF MAP 24 INCHES
TOTAL AREA OF MAP 5 SQ. FT.