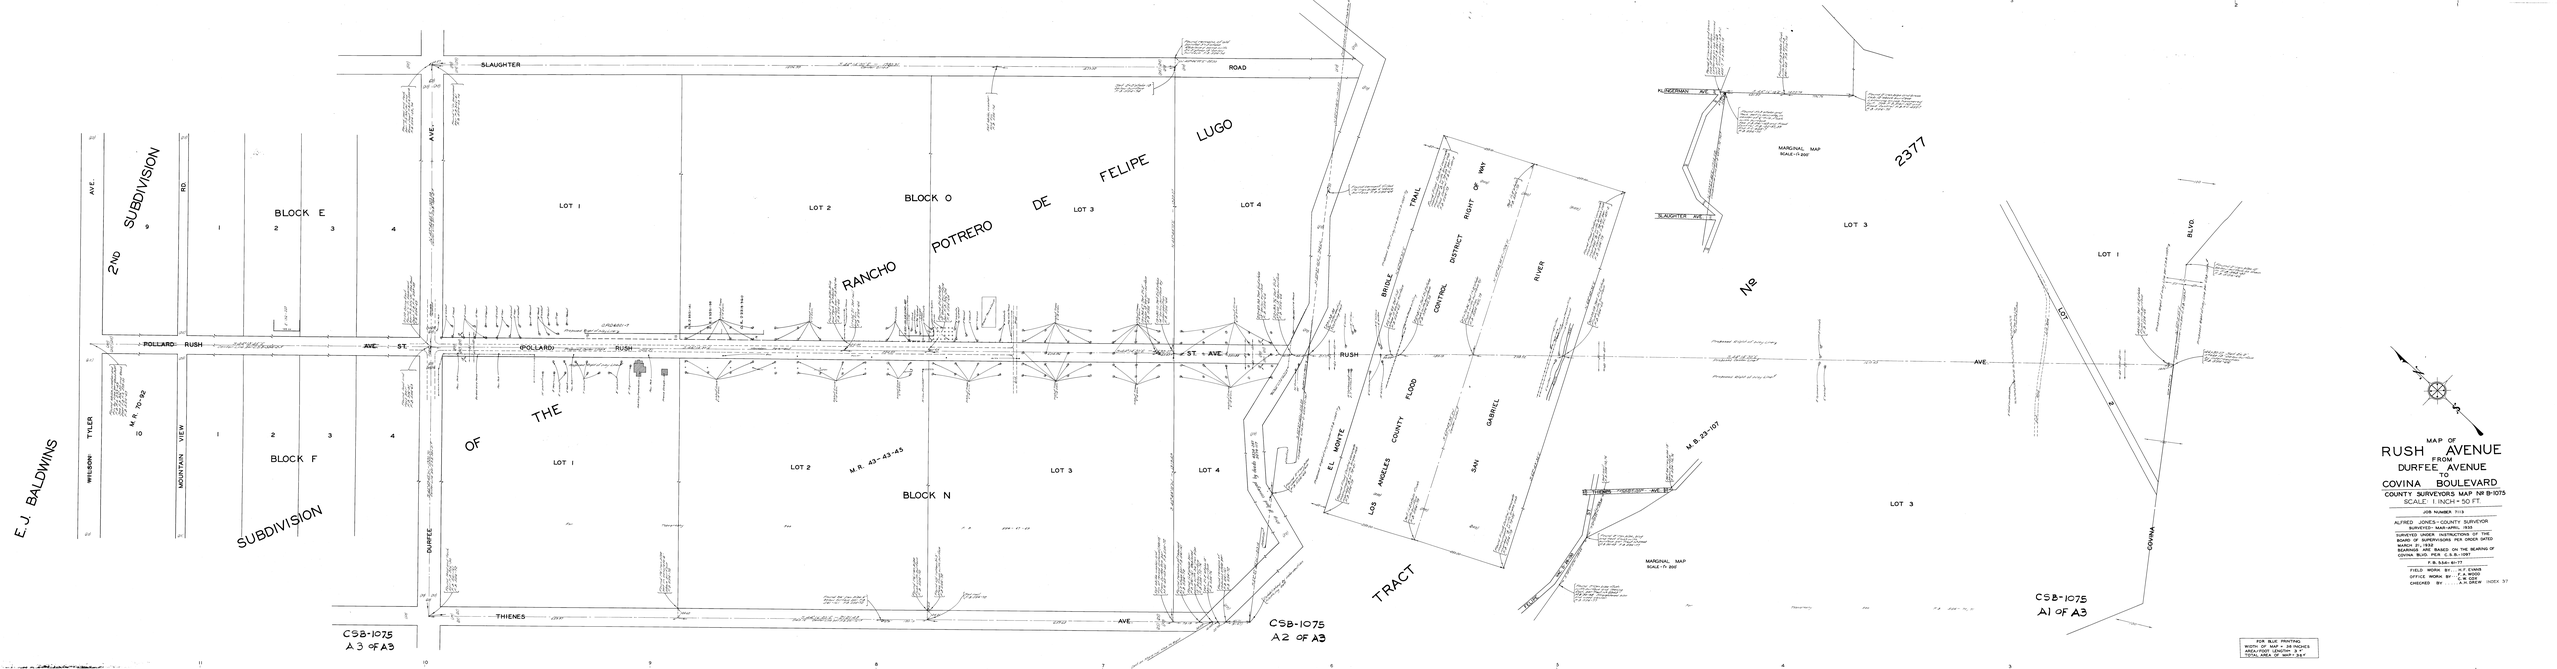

MAP OF
RUSH AVENUE
FROM
DURFEE AVENUE
TO
COVINA BOULEVARD

COUNTY SURVEYORS MAP Nº 81-1075

SCALE: 1 INCH = 50 FT.

JOB NUMBER 7113

ALFRED JONES - COUNTY SURVEYOR
SURVEYED: MAR-APRIL 1935
SURVEYED UNDER INSTRUCTIONS OF THE BOARD OF SUPERVISORS PER ORDER DATED MARCH 21, 1933
BEARINGS ARE BASED ON THE BEARING OF COVINA BLVD. PER C.S.B.-1087

F.B. 5.54 - 61-77

FIELD WORK BY: H. F. EVANS
J. W. GOLD
OFFICE WORK BY: J. W. GOLD
A. H. DREW INDEX 37

CHECKED BY:

FOR BLUE PRINTING:
WIDTH OF MAP = 28 INCHES
TOTAL LENGTH OF MAP = 11'
TOTAL AREA OF MAP = 3.5 ft²