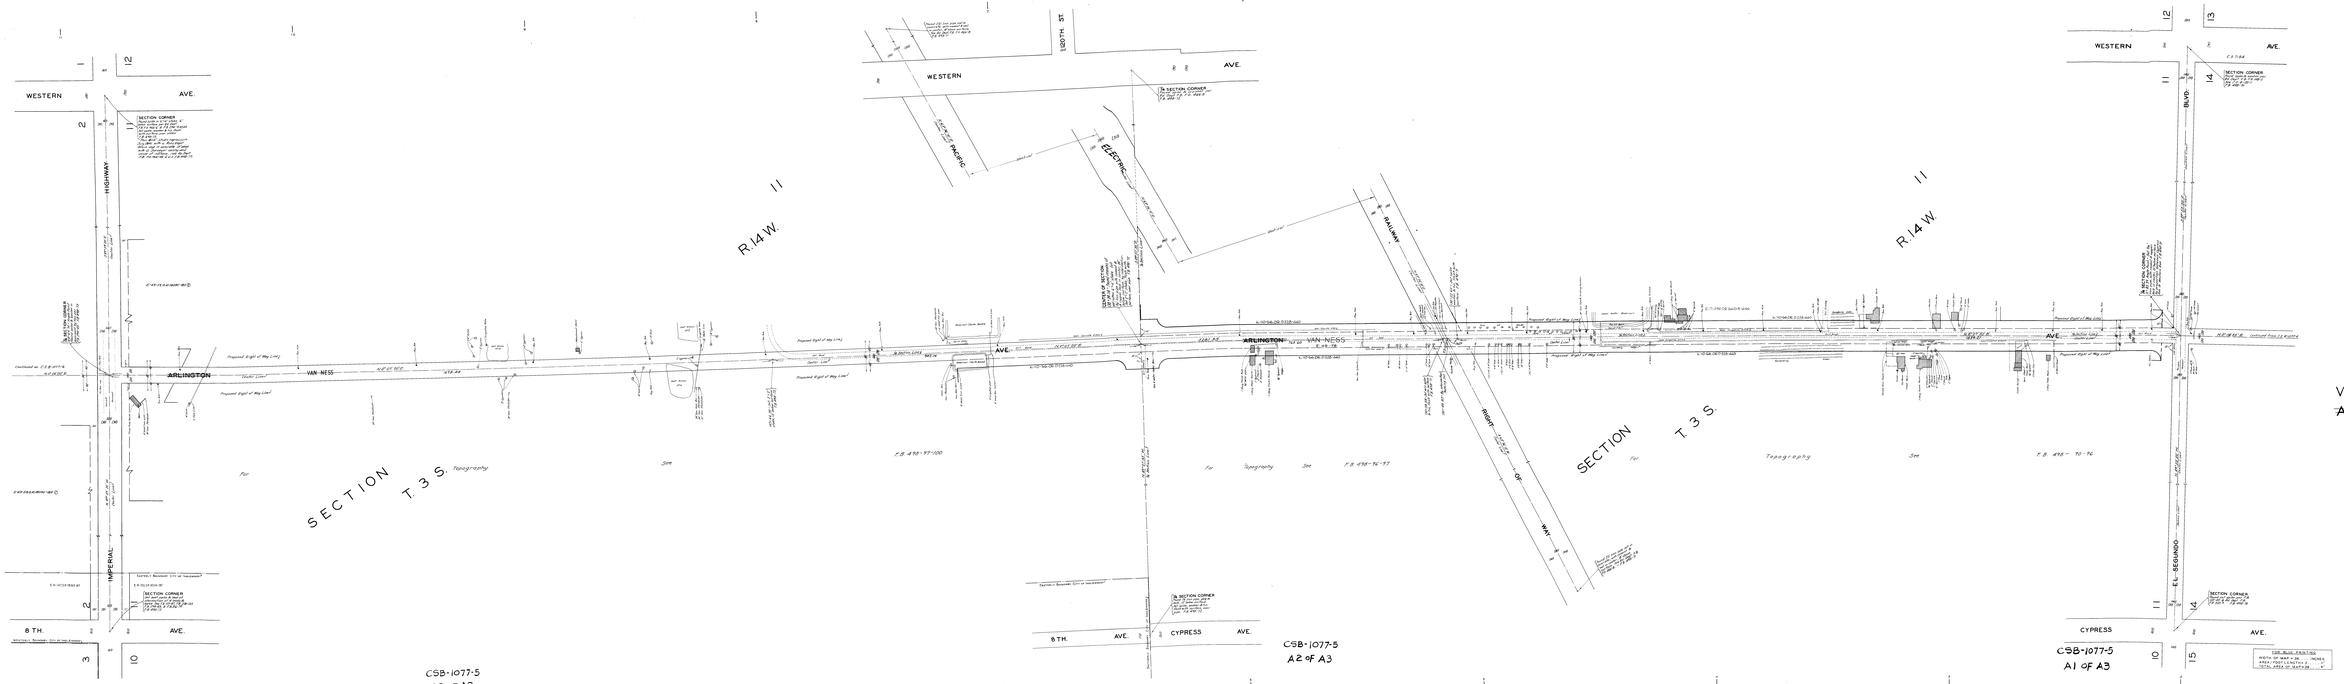

VAN NESS AVENUE
MAP OF
~~ARLINGTON AVENUE~~
FROM
BORDER AVENUE
TO
MANCHESTER AVENUE
COUNTY SURVEYORS MAP NR B-1077
SHEET NR 1 OF 3 SHEETS
SCALE - 1 INCH = 50 FT.

JOB NUMBER 8086

ALFRED JONES - COUNTY SURVEYOR
SURVEYED - MAY 10 - JULY - 1935.

SURVEYED UNDER INSTRUCTIONS OF THE BOARD OF SUPERVISORS PER ORDER DATED MARCH 11, 1935.

BEARINGS ARE BASED ON THE BEARING OF MONUMENT LINE ON VAN NESS AVENUE

F.B. 498 - 97 - 100

FIELD WORK BY ..... M.F. EVANS
OFFICE WORK BY ..... F.A. WOOD
CHECKED BY ..... A. HOREN

Index 25-26

NOTE:
FOR INDEX MAP SEE C.S.B.-1077-1

FOR BLUE PRINTING
WIDTH OF SHEET = 30.0 INCHES
AREA = 1000 S.F. (Max. = 1000 S.F.)
TOTAL AREA OF MAPS = S.F.