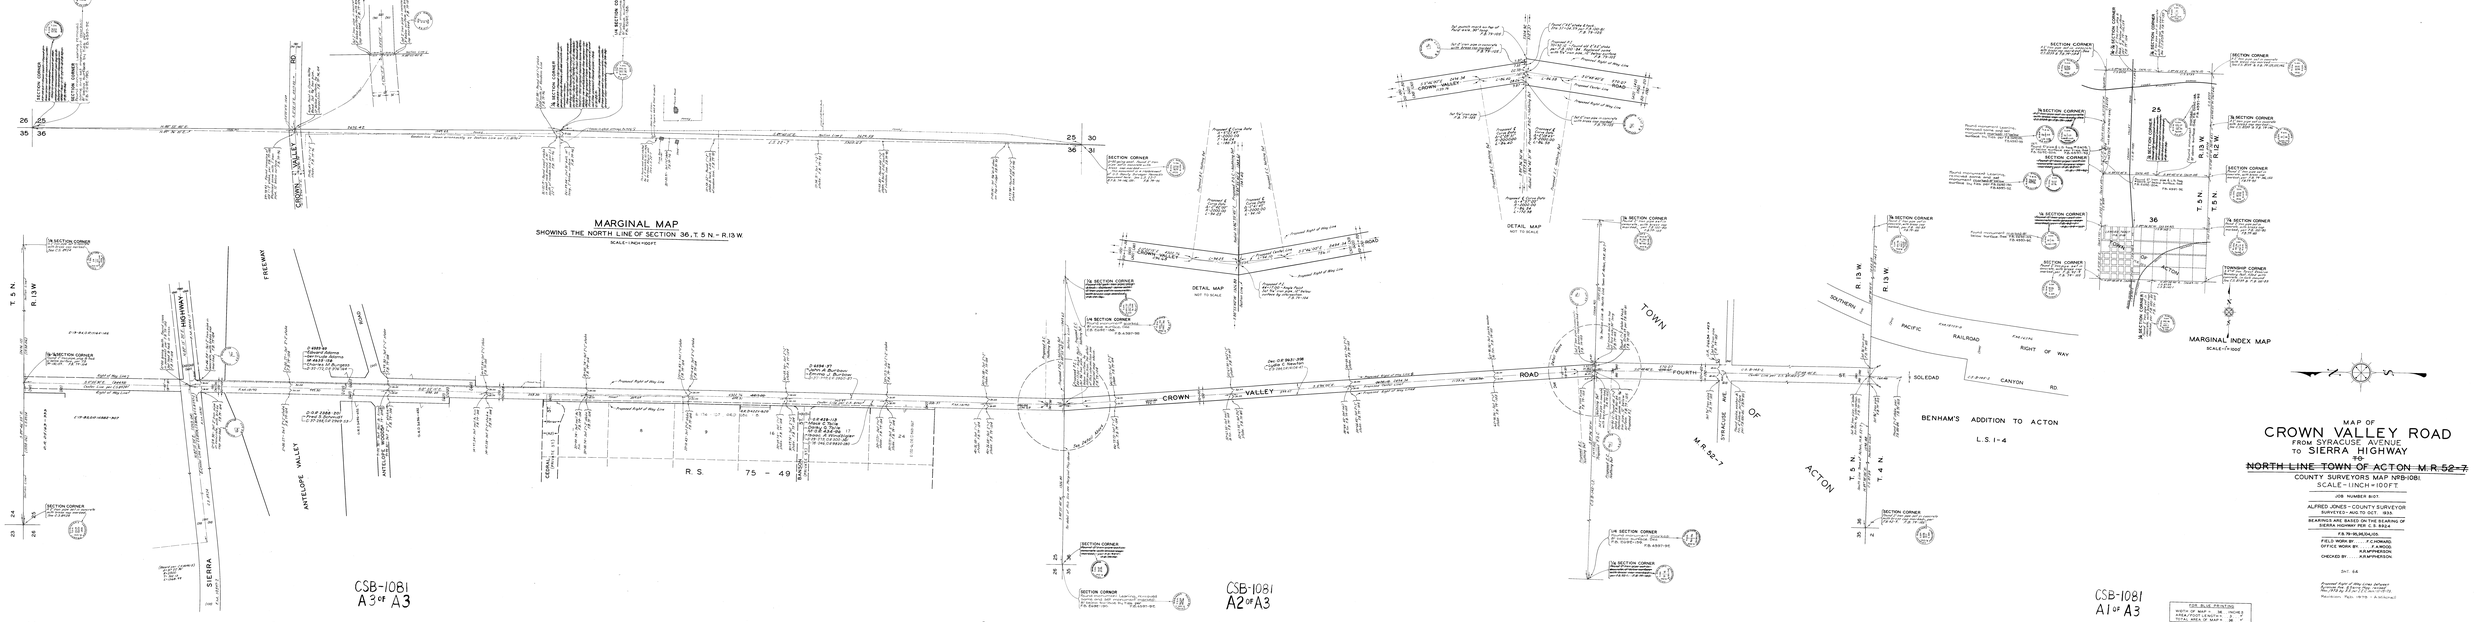

MAP OF
CROWN VALLEY ROAD
FROM SYRACUSE AVENUE
TO SIERRA HIGHWAY
TO
~~NORTH LINE TOWN OF ACTON M.R. 52-7~~

COUNTY SURVEYORS MAP NRB-1081
SCALE - 1 INCH = 100 FT

JOB NUMBER 8-07.

ALFRED JONES - COUNTY SURVEYOR
SURVEYED - AUG TO OCT. 1933

BEARINGS ARE BASED ON THE BEARING OF
SIERRA HIGHWAY PER C. S. 8824

F.B. 79-90, 96, 124, 125.

FIELD WORK BY: F. C. HOWARD
OFFICE WORK BY: F. A. WOOD
R. A. MATHESON
CHECKED BY: R. A. MATHESON

DWG. 5A

Proposed Right of Way Line between Sycamore Ave. & Fourth Ave. revised by Resolution No. 1978 - A (Minutes)

FOR BLUE PRINTING	
WIDTH OF MAP =	36 INCHES
AREA/FOOT LENGTH =	2
TOTAL AREA OF MAP =	72