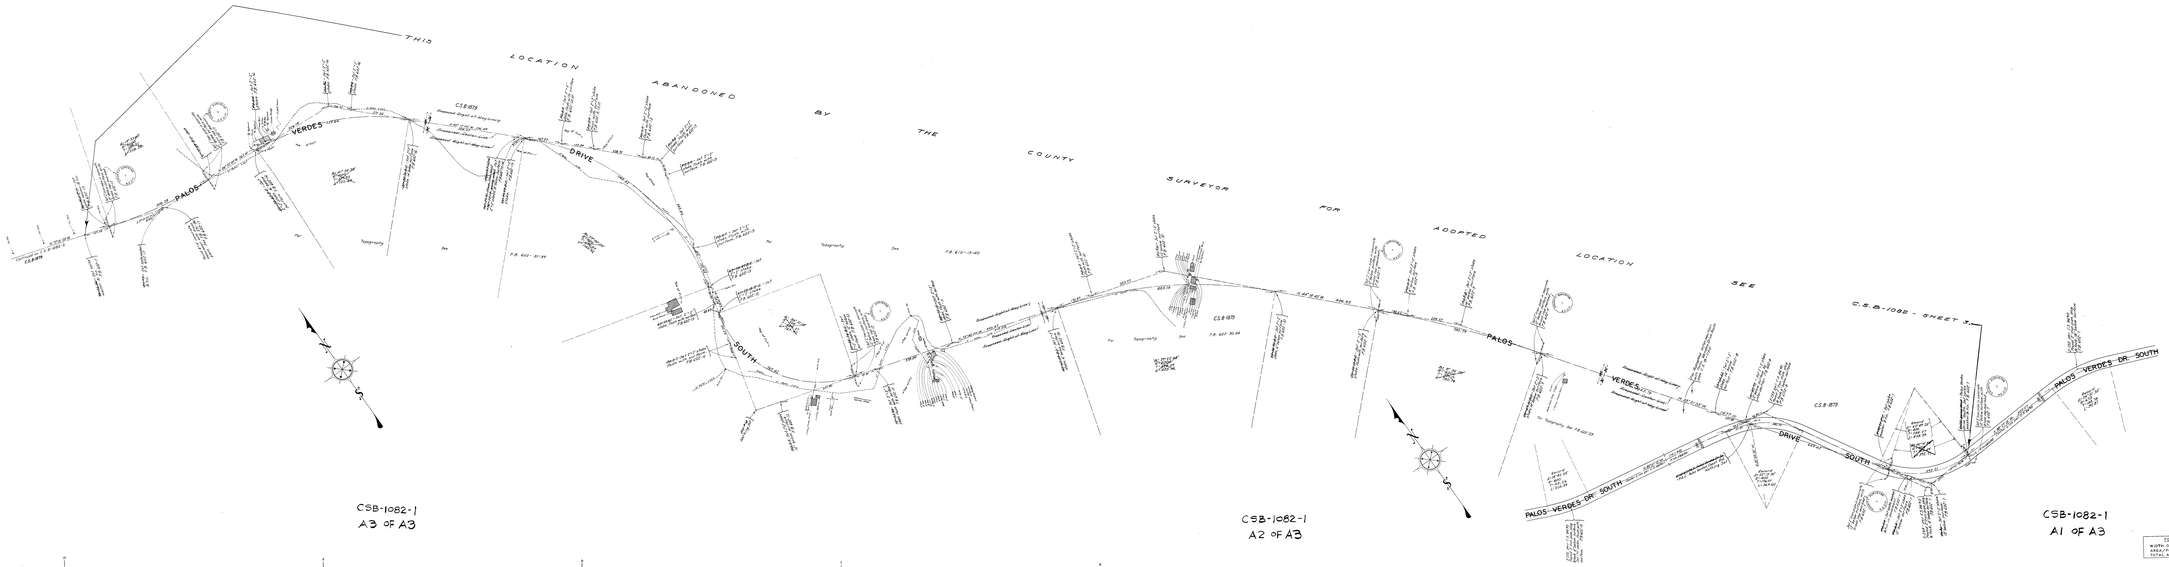

MAP SHOWING
RELOCATION OF
PALOS VERDES DRIVE SOUTH
IN THE VICINITY OF
PORTUGUESE BEND

COUNTY SURVEYORS MAP Nº B-1082
SHEET Nº 1 OF 3 SHEETS
SCALE-1 INCH=100 FT

JOB NUMBER 808

ALFRED JONES-COUNTY SURVEYOR
SURVEYED- SEPT & OCT. 1933

BEARINGS ARE BASED ON THE BEARING OF PALOS VERDES DRIVE SOUTH BETWEEN 9-234 & 9-235 PER C.S.B-1090

F.B. 602-7-38 F.B.602-12-40
FIELD WORK BY: L.D.MOORE, H.F.EVANS
OFFICE WORK BY: H.F.EVANS
CHECKED BY: A.H.DREW

FOR PROFILE SEE C.S.B-1090
FOR CROSS SECTIONS SEE C.S.B-1091

Revised May-1939 - H.H.R.H.

INDEX 27

FOR BLUE PRINTING
WIDTH OF MAP = 36 INCHES
AREA PER UP MAP = 24 "
TOTAL AREA OF MAP = 24 "