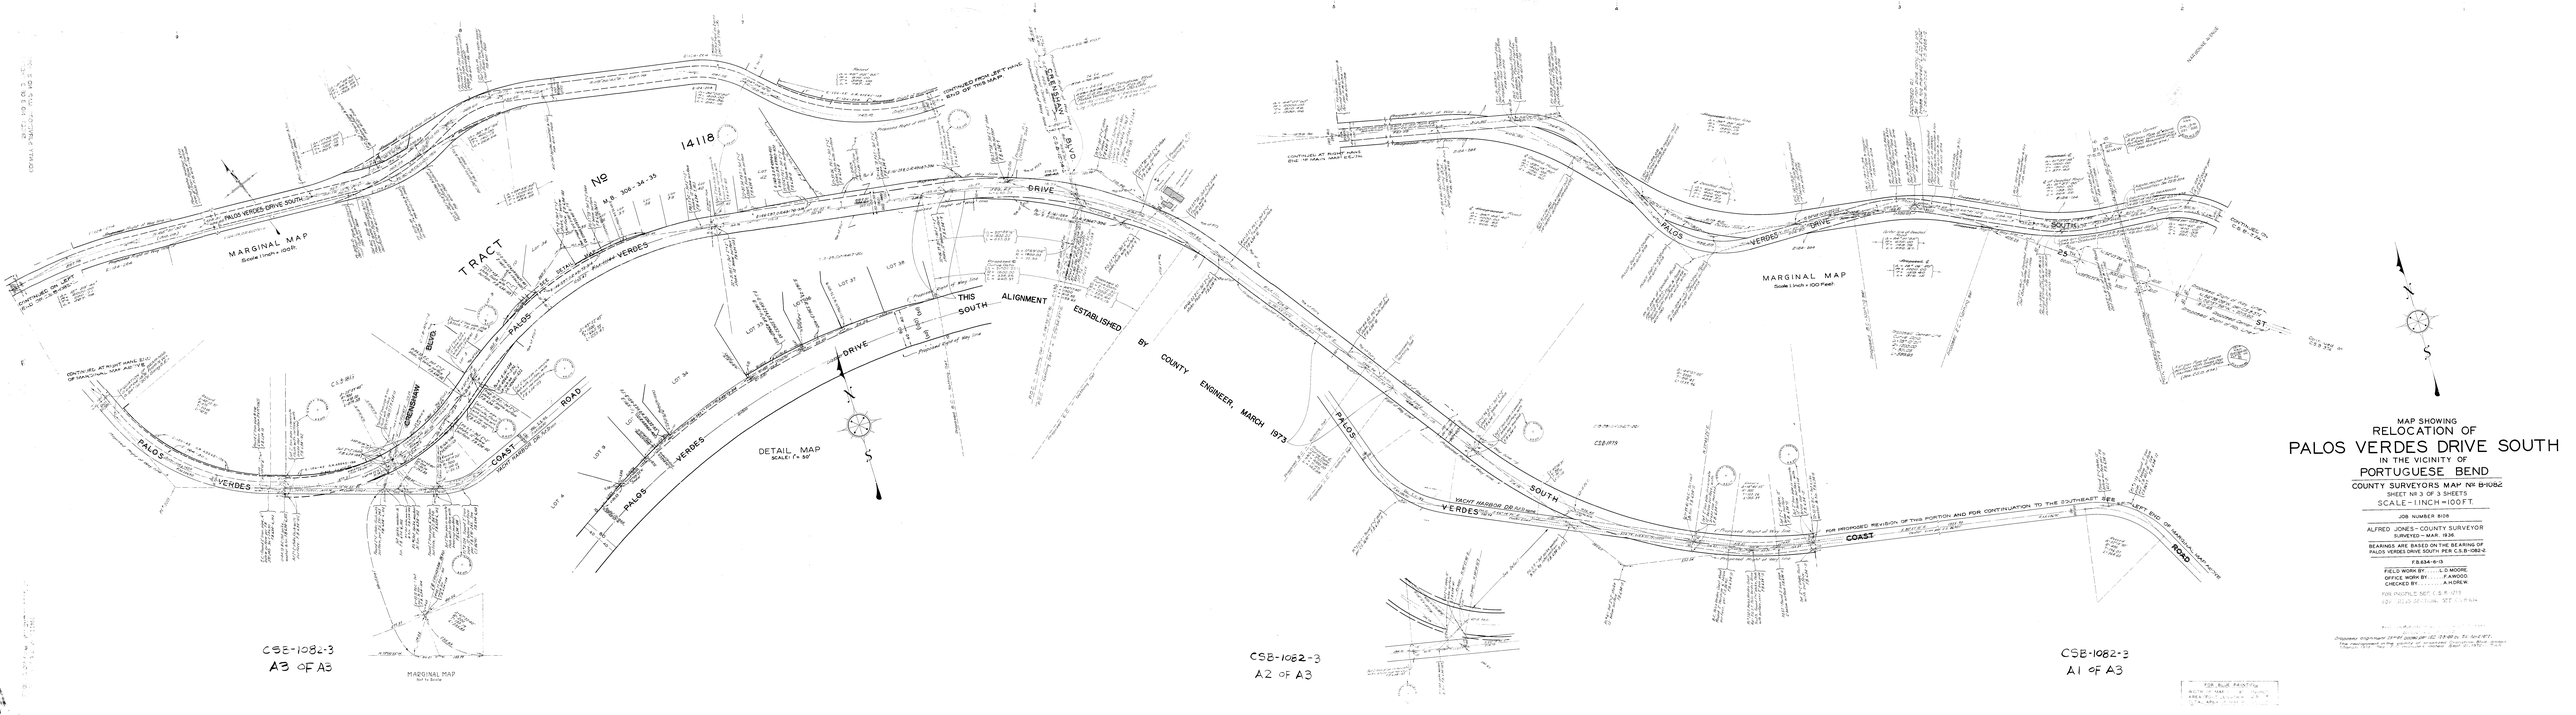

MAP SHOWING
RELOCATION OF
PALOS VERDES DRIVE SOUTH
IN THE VICINITY OF
PORTUGUESE BEND

COUNTY SURVEYORS MAP Nº B-1082
SHEET Nº 3 OF 3 SHEETS
SCALE - 1 INCH = 100 FT.

JOB NUMBER 8108

ALFRED JONES - COUNTY SURVEYOR
SURVEYED - MAR. 1936

BEARINGS ARE BASED ON THE BEARING OF
PALOS VERDES DRIVE SOUTH PER C.S.B-1082-2

F.B. 634-6-13

FIELD WORK BY ..... L.D. MOORE
OFFICE WORK BY ..... F. AWOOD
CHECKED BY ..... A. KORE M.

FOR PROFILE SEE C.S.B-1073
FOR TIES OF SECTION SEE C.S.B-1

FOR BLUE PRINTING
BLOCK OF MAP
AREA
STA. AREA