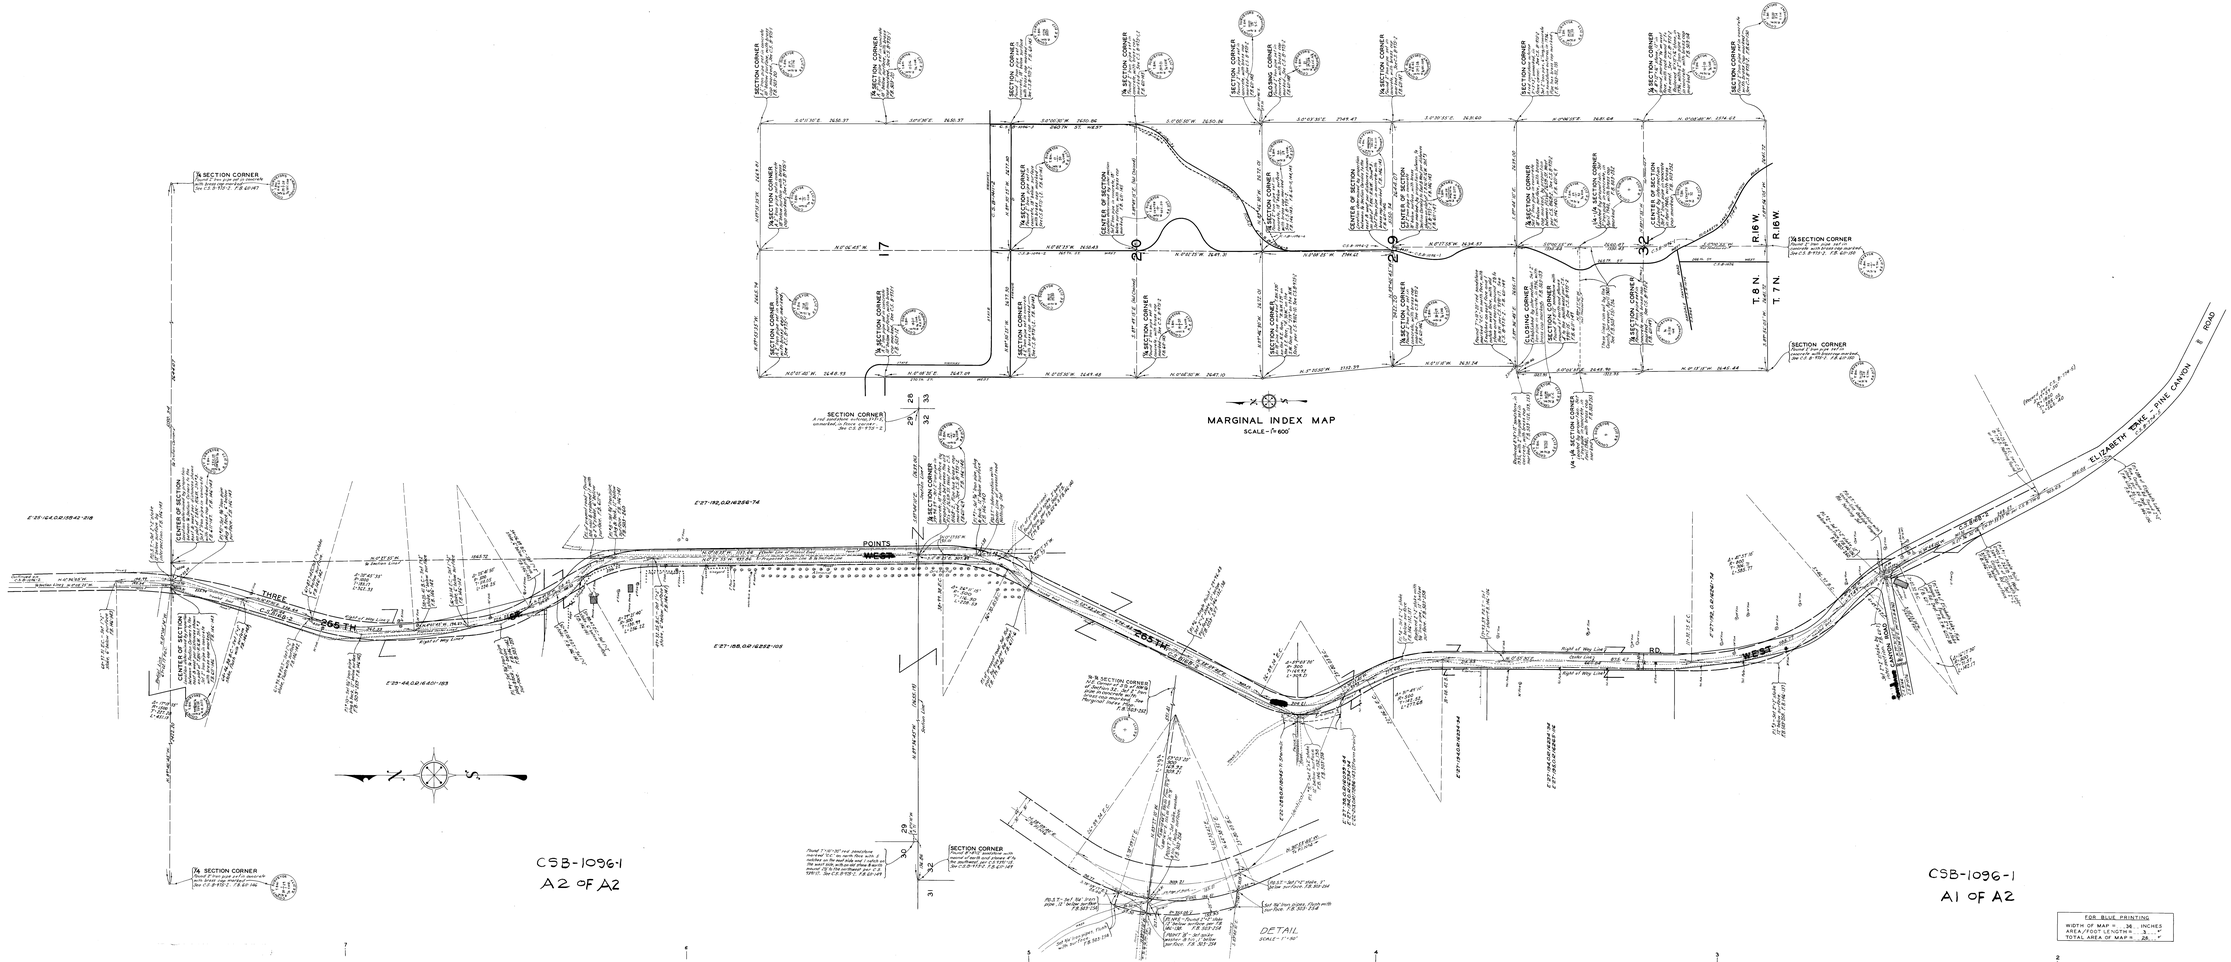

THREE POINTS ROAD
MAP OF
265 TH. STREET WEST
FROM
PINE CANYON ROAD
TO
STATE HIGHWAY

COUNTY SURVEYORS MAP Nº B-1096.
SHEET Nº 1 OF 4 SHEETS
SCALE - 1 INCH = 100 FT.

JOB NUMBER 8051.

ALFRED JONES - COUNTY SURVEYOR
SURVEYED - OCT. 1935 - FEB. 1936.

BEARINGS ARE BASED ON THE BEARING OF SECTION LINES AS SHOWN ON C.S.B.-975.

F.B. 146-135-146 & F.B. 611-5-152

FIELD WORK BY. . . . . J.D.BOYER.
E.A.ROSECRANS.
OFFICE WORK BY. . . . . F.A.WOOD.
K.R.MATHERSON.
CHECKED BY. . . . . W.H.BLACKMER.

INDEX 73

FOR BLUE PRINTING
WIDTH OF MAP = 36 INCHES
AREA / FOOT LENGTH = 3 "
TOTAL AREA OF MAP = 28 "