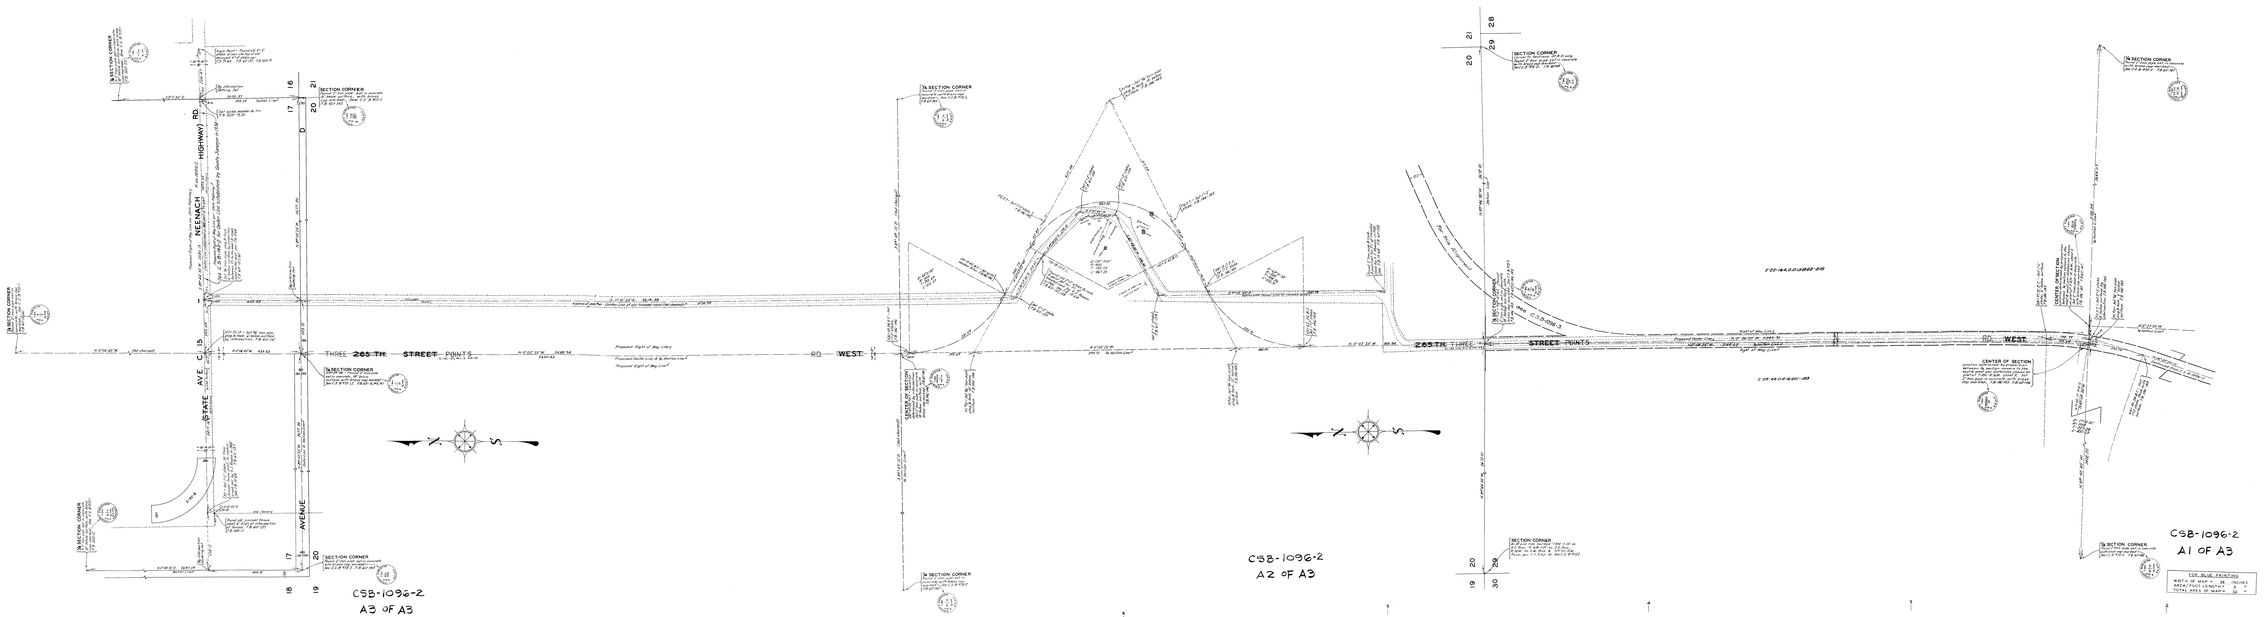

MAP OF
265 TH. STREET WEST
FROM
OAKDALE CANYON ROAD
TO
STATE HIGHWAY

COUNTY SURVEYORS MAP Nº B-1096.

SHEET NR 2 OF 4 SHEETS

SCALE - 1 INCH = 100 FT.

JOB NUMBER 905:

ALFRED JONES - COUNTY SURVEYOR
SURVEYED - OCT. 1935 - FEB. 1936.

BEARINGS ARE BASED ON THE BEARING OF SECTION LINES AS SHOWN ON C.S. B-915.

F.B. 146-135-148 & F.B. 61-1-5-182

FIELD WORK BY ..... J.D. BOYER
E.A. ROSEDRANS.
OFFICE WORK BY ..... F.A. WOOD.
K. RAMPHERSON
CHECKED BY ..... W. HELACHER.

INDEX 73

FOR BLUE PRINTING

WIDTH OF MAP =	36	INCHES
AREA / FOOT LENGTH =	3	"
TOTAL AREA OF MAP =	32	"