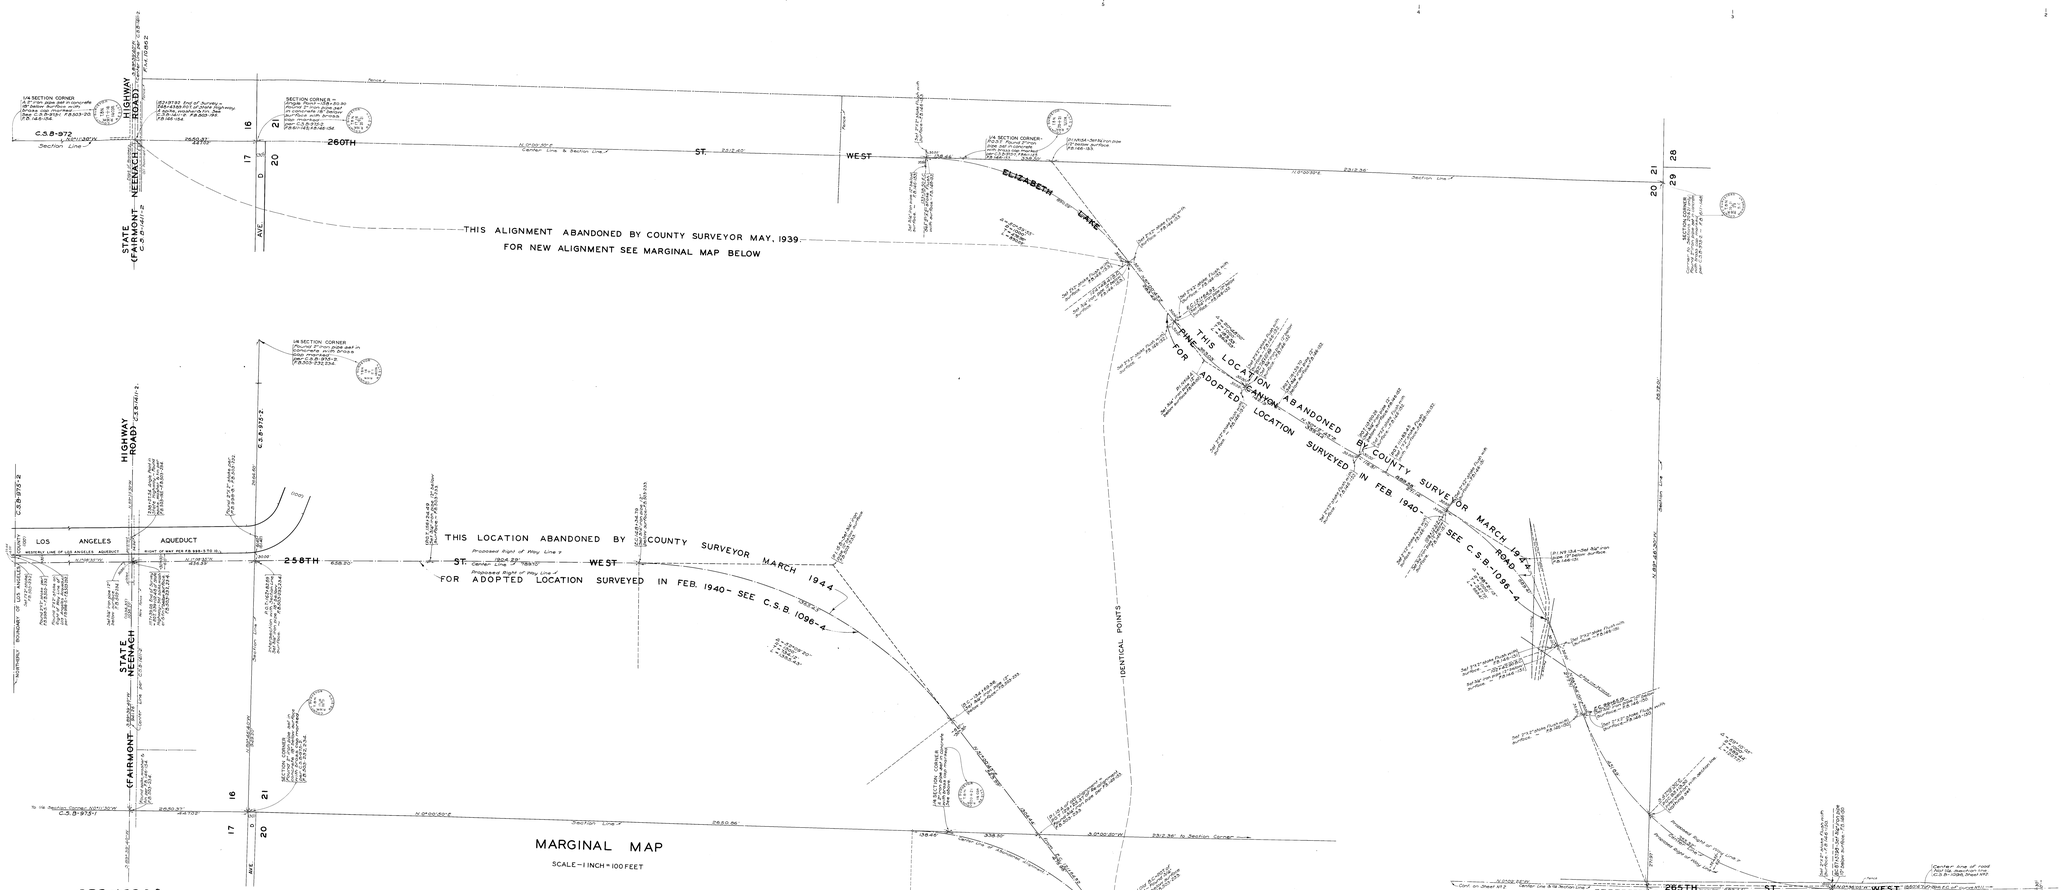

CSB-1096-3
A3 OF A3

CSB-1096-3
A2 OF A3

MAP OF
~~ELIZABETH LAKE~~ PINE CANYON ROAD
AND
260TH STREET WEST
FROM
265TH STREET WEST
TO
FAIRMONT-NEENACH ROAD
COUNTY SURVEYORS MAP Nº B-1096
SHEET Nº 3 OF 4 SHEETS
SCALE - 1 INCH = 100 FT.

INDEX 73

JOB NUMBER 8051

ALFRED JONES - COUNTY SURVEYOR
SURVEYED JANUARY 1939

BEARINGS ARE BASED ON THE BEARINGS OF SECTION LINES AS SHOWN ON C.S.B-975

F.B. 148-149 - 154

FIELD WORK BY A.E. ROSECRANS
OFFICE WORK BY R.R. MCPHERSON
F.A. WOOD
D. A. WHITE
CHECKED BY.....R.R. MCPHERSON

CSB-1096-3
A1 OF A3