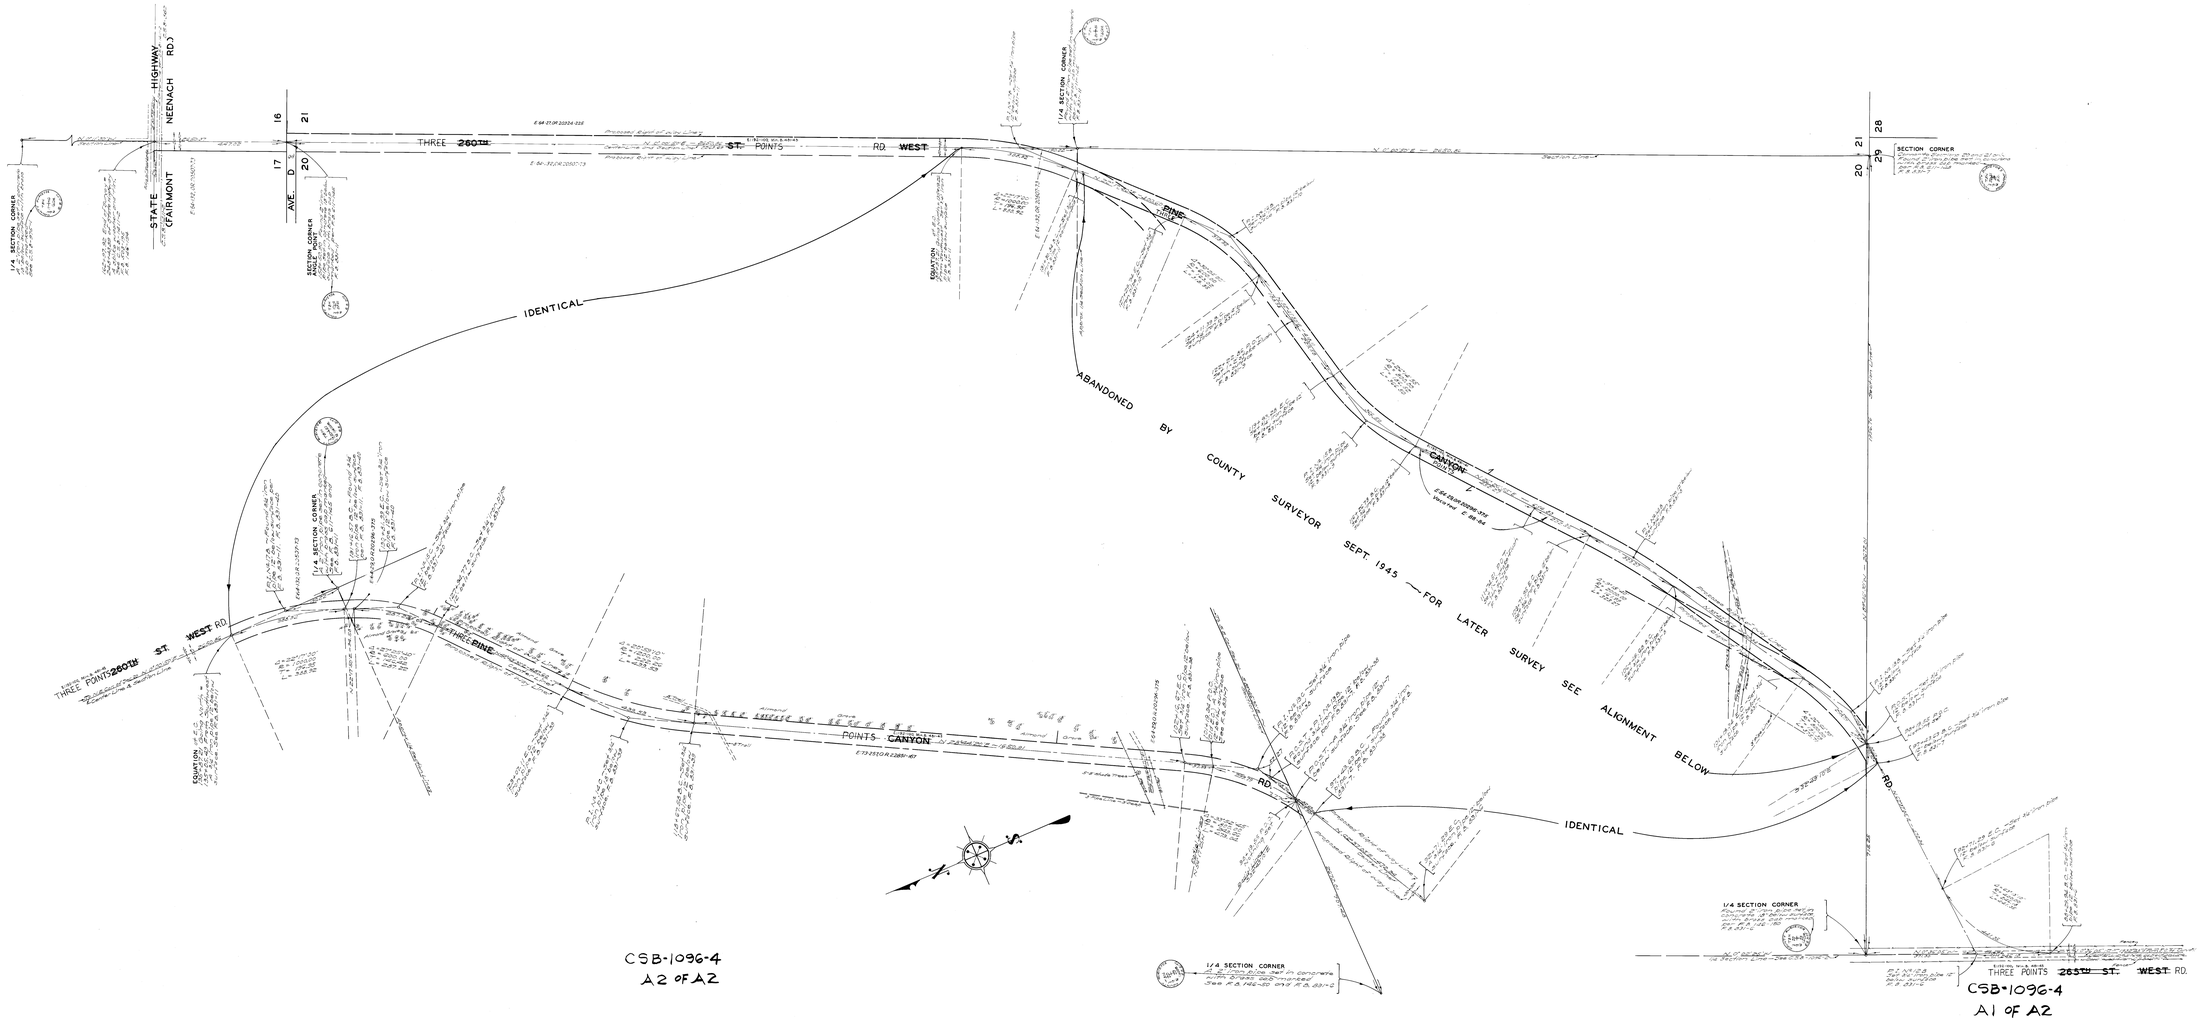

CSB-1096-4
A2 OF A2

CSB-1096-4
A1 OF A2

THREE ~~PINE~~ ~~CANYON~~ MAP OF POINTS ROAD
AND
260TH STREET WEST
FROM
265TH STREET WEST
TO
FAIRMONT-NEENACH ROAD

COUNTY SURVEYORS MAP Nº B-1096
SHEET Nº 4 OF 4 SHEETS
SCALE: 1 INCH = 100 FT.

JOB NUMBER 8051

ALFRED JONES - COUNTY SURVEYOR
SURVEYED - FEB. 1940

BEARINGS ARE BASED ON BEARINGS OF SECTION LINES AS SHOWN ON C.S.B.-975

F.B. 831-STO 11

FIELD WORK BY . . . . E. A. ROSECRANS
OFFICE WORK BY . . . . MR PHERSON & COX
CHECKED BY . . . . . A.H. DREW

INDEX 75