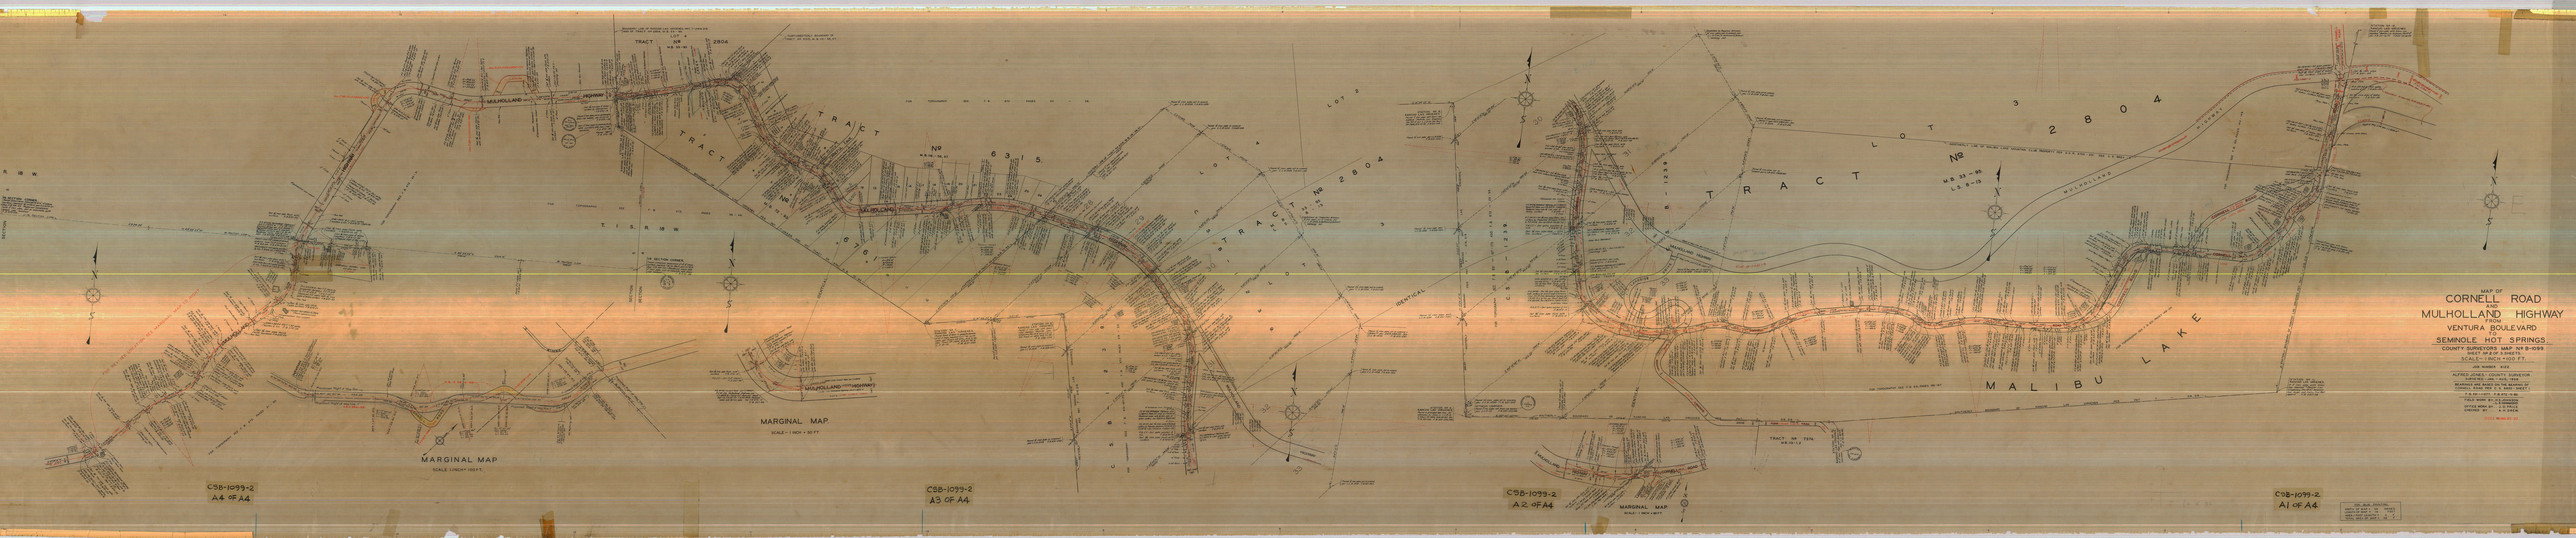
MAP OF
CORNELL ROAD
AND
MULHOLLAND HIGHWAY
FROM
VENTURA BOULEVARD
TO
SEMINOLE HOT SPRINGS
COUNTY SURVEYOR'S MAP NO. B-1099
SHEET NO. 2 OF 3 SHEETS
SCALE: 1 INCH = 100 FT.
JOB NUMBER XXX
ALFRED JONES, COUNTY SURVEYOR
FIELD WORK: JAN. - AUG. 1934
MAPPED BY: J. A. ROSS, J. A. ROSS JR.
COMPILED BY: J. A. ROSS, J. A. ROSS JR.
F.B. NO. 1-1071, F.B. NO. 1-1-96
FIELD WORK BY: J. A. ROSS, J. A. ROSS JR.
J. A. ROSS
OFFICE WORK BY: J. A. ROSS
DRAWN BY: J. A. ROSS
MULHOLLAND HIGHWAY
CORNELL ROAD
VENTURA BOULEVARD
TRACT No 2804
LOT 3
TRACT No 6315
LOT 2
MALIBU LAKE
MARGINAL MAP
SCALE: 1 INCH = 100 FT.
C58-1099-2
A4 OF A4
C58-1099-2
A3 OF A4
C58-1099-2
A2 OF A4
C58-1099-2
A1 OF A4