
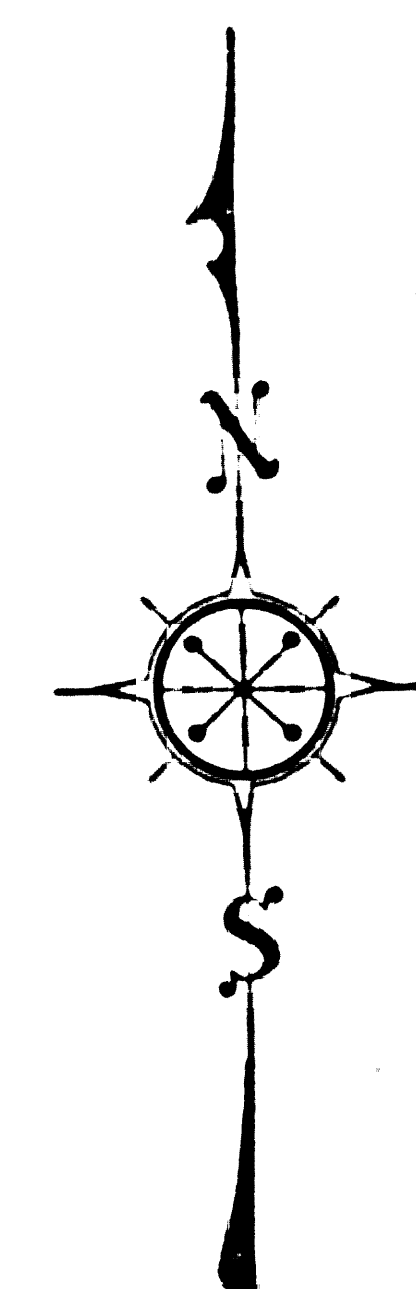


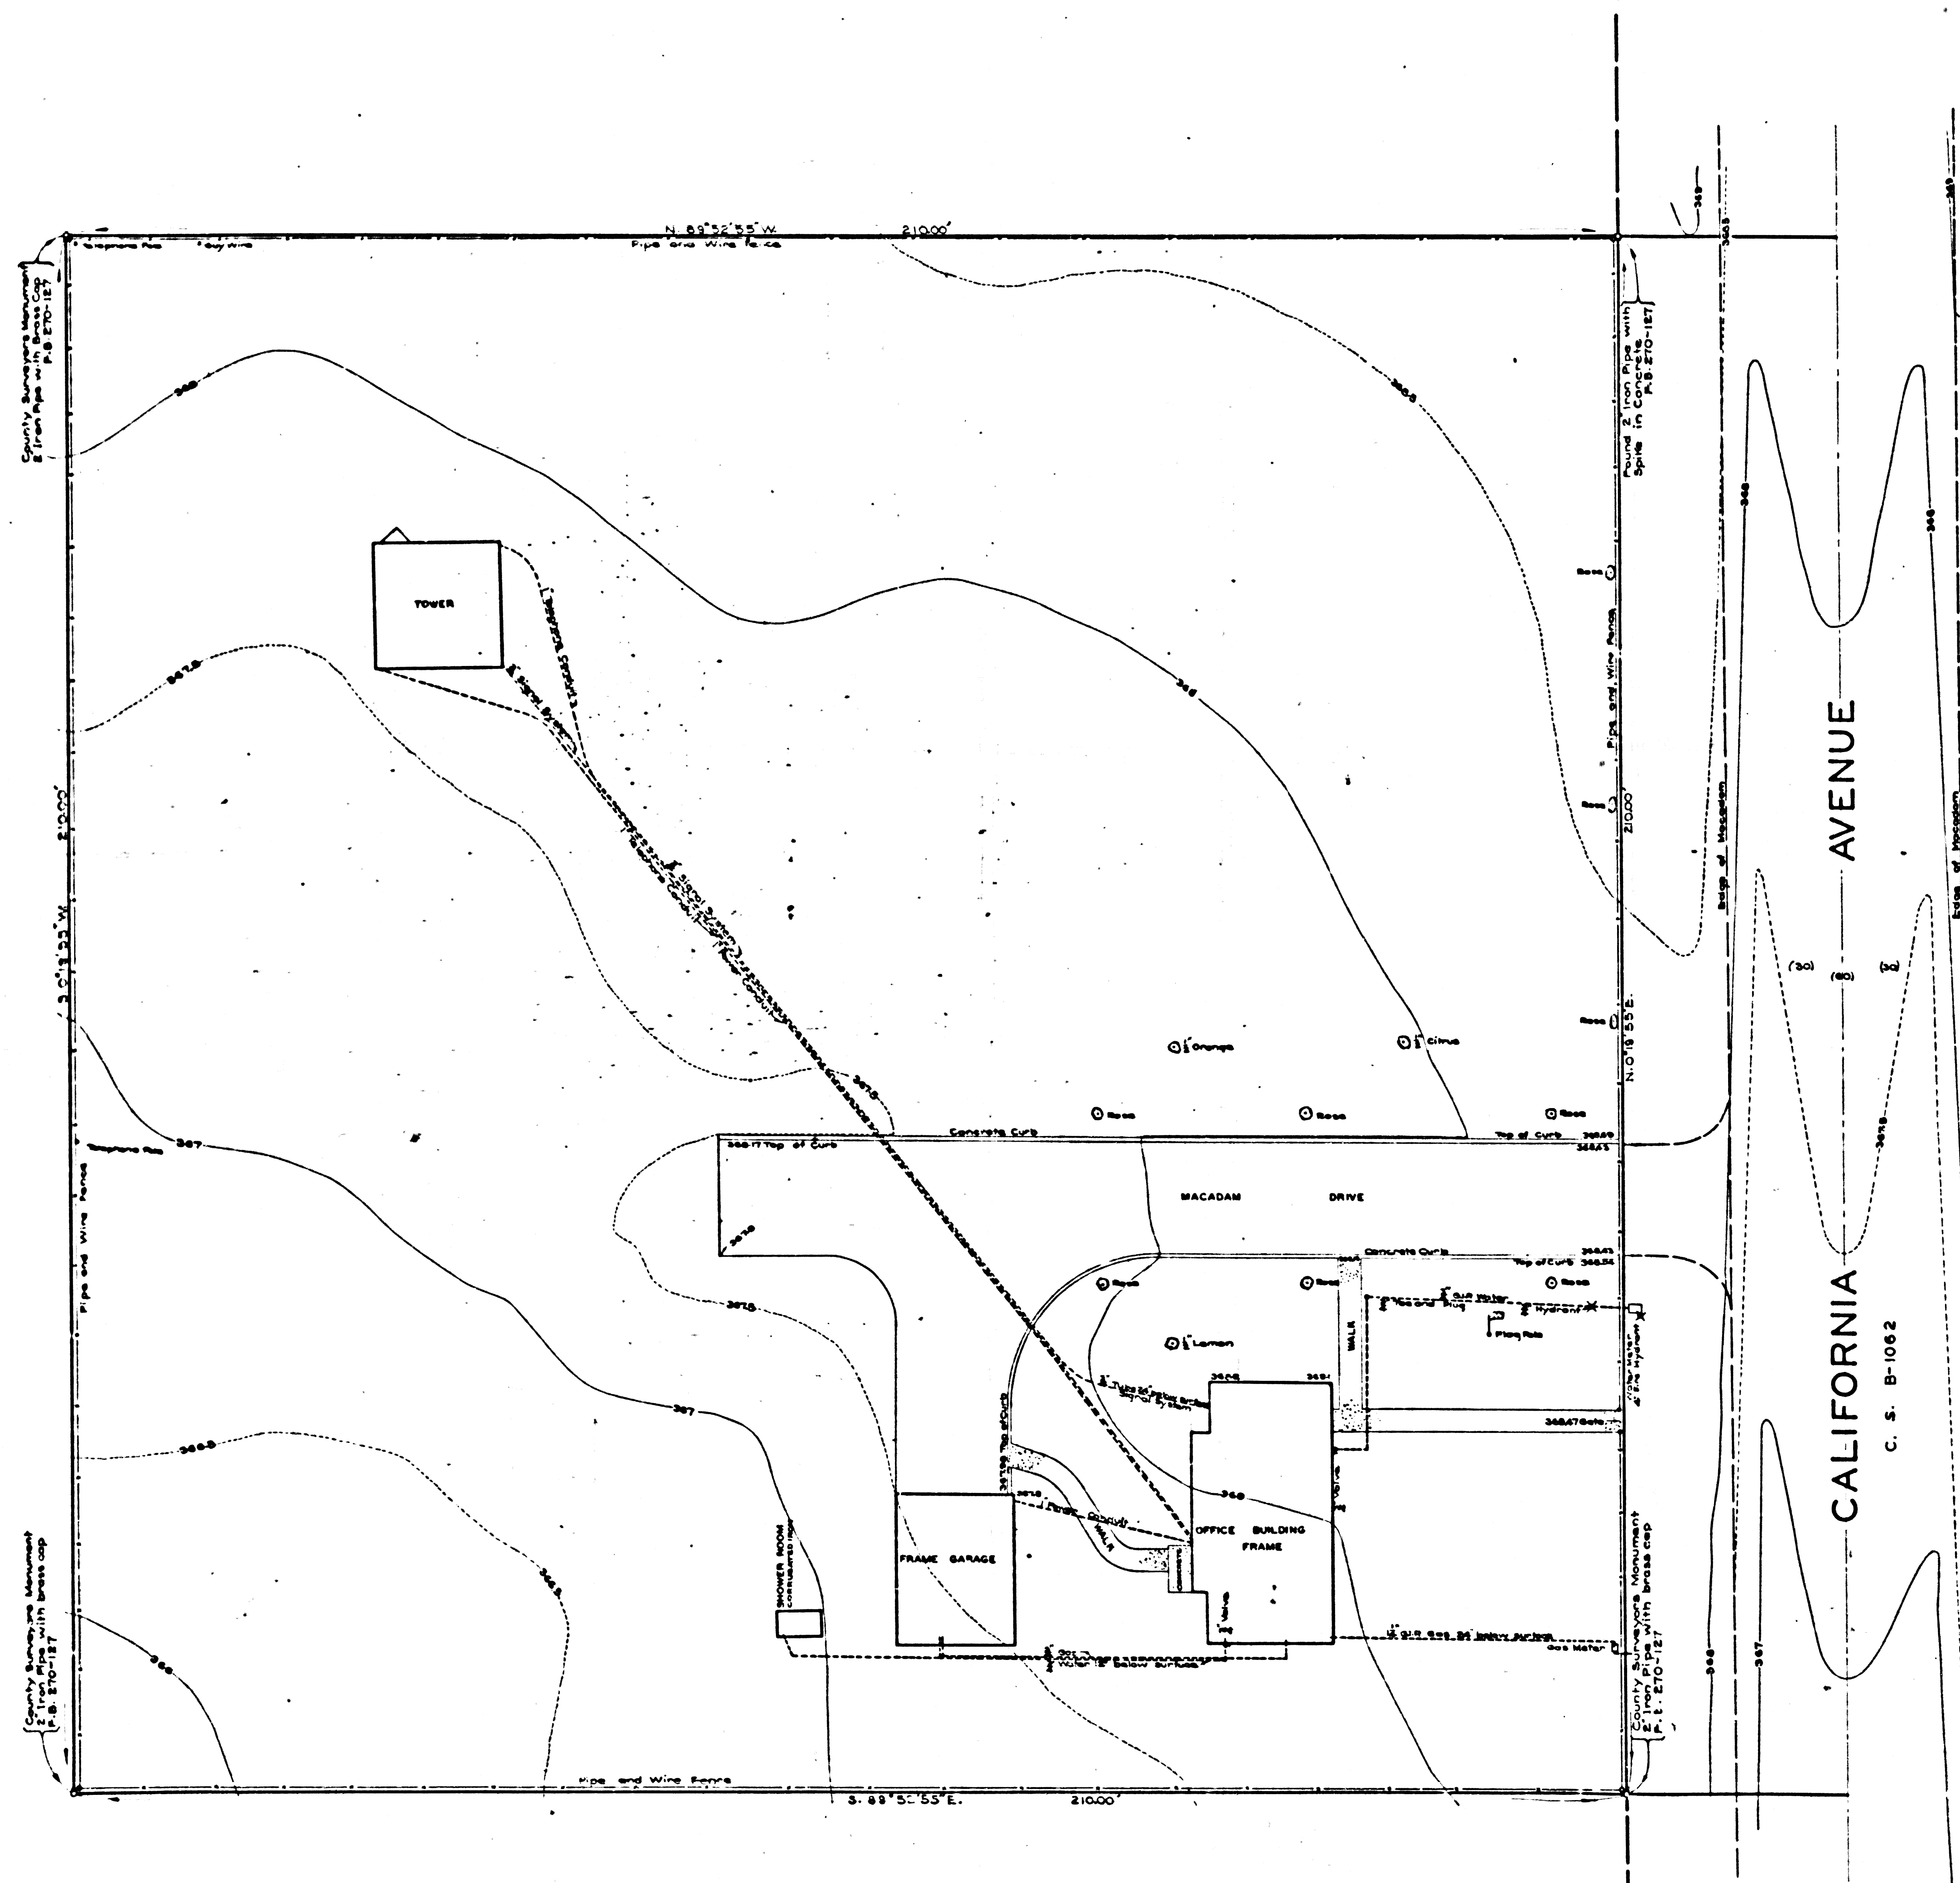

TOPOGRAPHIC MAP OF
TEMPLE LOOKOUT TOWER SITE
 BEING A PORTION OF
LOTS 5 & 6, I. H. POLK TRACT, M. B. 15-17.
 COUNTY SURVEYORS MAP NO. B-1301.
 SHEET NO. 2 OF 2 SHEETS
 SCALE - 1 INCH = 10 FT.

JOB NUMBER 8171
 ALFRED JONES - COUNTY SURVEYOR
 SURVEYED DECEMBER 1937
 BEARINGS ARE BASED ON THE BEARING OF
 WESTERLY LINE CALIFORNIA AVE. PER C.S.B-1062
 PLANE TABLE SURVEY
 FIELD WORK BY TED M. WALSH
 OFFICE WORK BY C. J. TERRY
 CHECKED BY L. K. FREEMAN
 K. R. M. PHERSON

FOR PROPERTY LINE SURVEY SEE C.S.B-1301 SHEET 1

DATUM
 ELEVATIONS SHOWN HEREON ARE BASED
 UPON R.R. NO. 2 PER L.B. 719-8 THE
 DATUM OF WHICH WAS DETERMINED FROM
 U.S.C. & G.S. TRIANGULATION STATION
 GABRIEL (U.S. 286) BASED UPON U.S.C. & G.S.
 ADJUSTMENT OF 1928.

CSB-1301-2
 A1 OF A1

FOR BLUE PRINTING
 WIDTH OF MAP = 30 INCHES
 LENGTH OF MAP = 5 FEET
 AREA / FOOT LENGTH = 2.5 1/2"
 TOTAL AREA OF MAP = 125 1/2"