
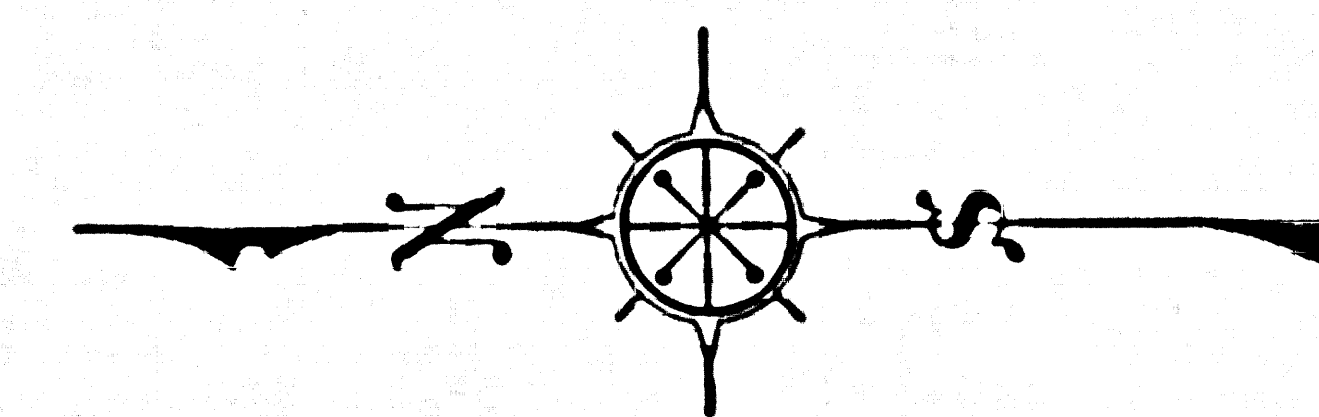


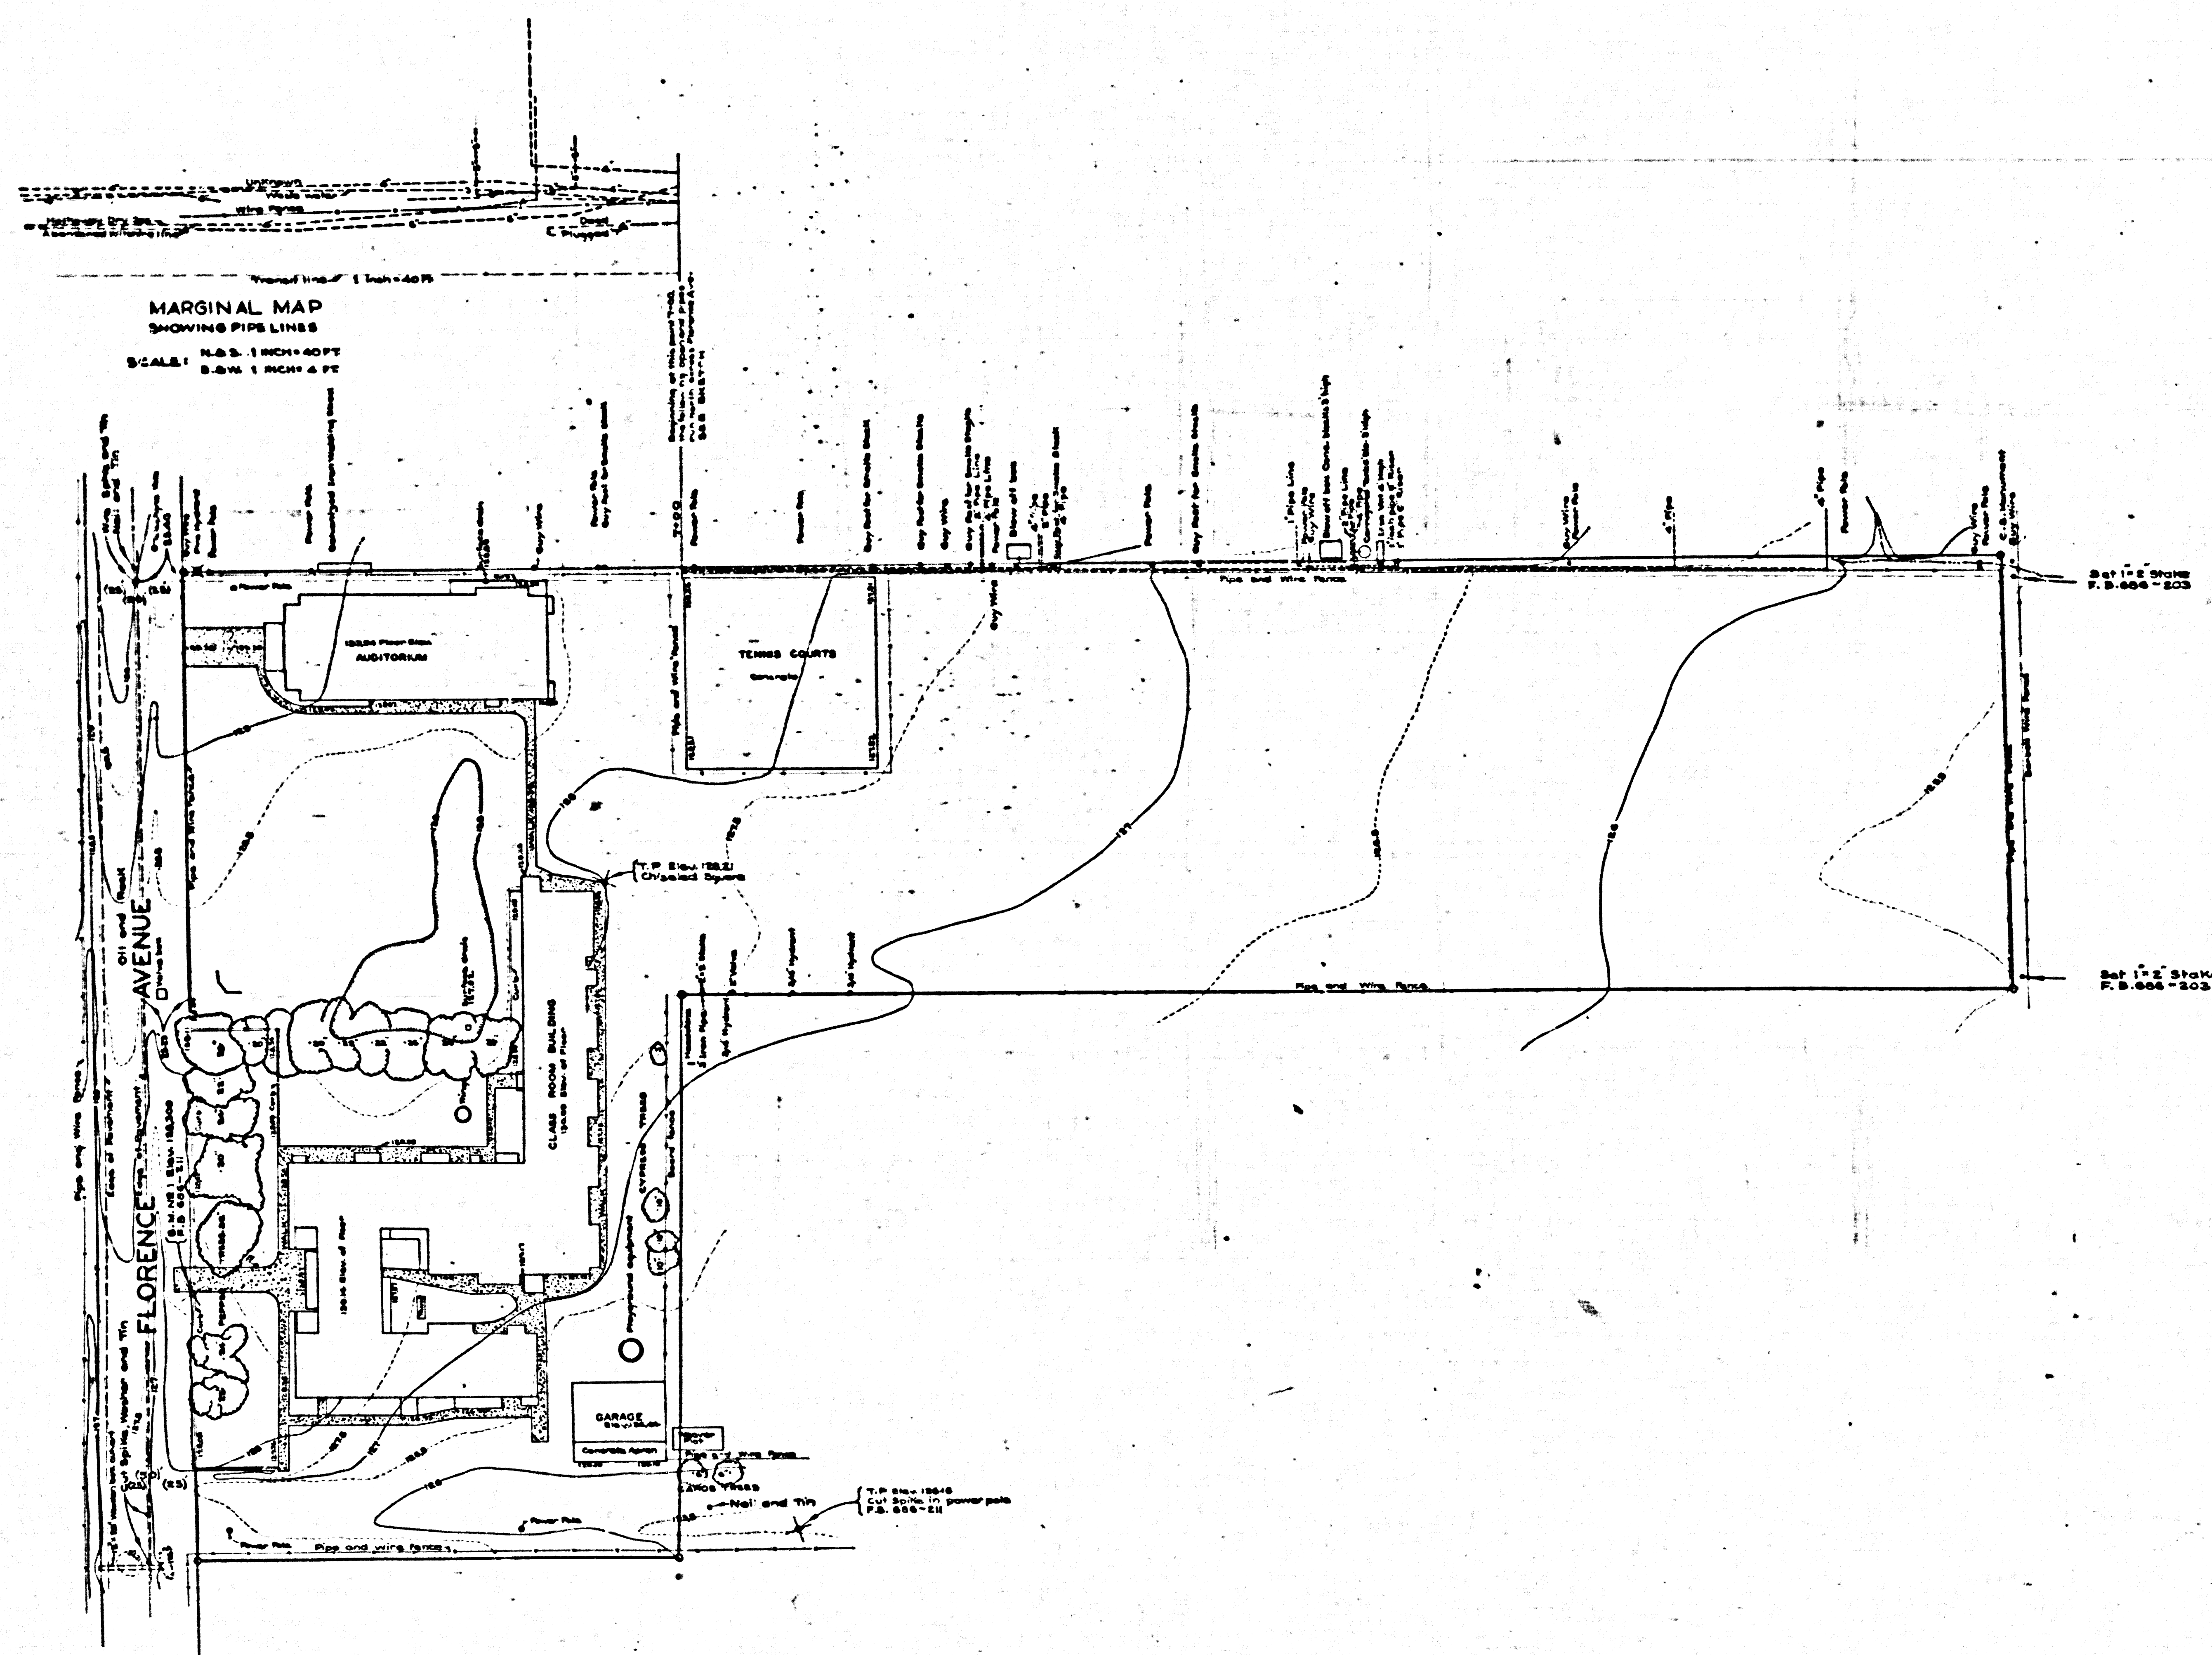

TOPOGRAPHIC MAP OF
LITTLE LAKE SCHOOL DISTRICT LOT
 BEING
 PORTIONS OF LOT 4 & OF THE S.E. 1/4 OF THE S.W. 1/4
 OF SECTION 6 T.3 S. R. 11 W. RANCHO SANTA GERTRUDES
 COUNTY SURVEYORS MAP NO B-1322
 SCALE: 1 INCH = 40 FT

JOB NUMBER 8178

ALFRED JONES-COUNTY SURVEYOR
 SURVEYED- MARCH 1937

SURVEYED UNDER INSTRUCTIONS OF THE
 BOARD OF SUPERVISORS PER ORDER DATED
 FEBRUARY 2, 1937

F.B. 688 -207-23

FIELD WORK BY: JED M. WALSH
 OFFICE WORK BY: C. J. TERRY
 CHECKED BY: J. A. LYON

DATUM-U.S.G.S.
 BENCH MARK ELEVATIONS SHOWN HEREON
 ESTABLISHED FROM U.S.C.G.S. B.M. 98
 (U.S.B.M. 2480, F.B. 688 -207-23) PER
 U.S.G.S. RECORDS OF ELEVATIONS BASED UPON
 SOUTHERN CALIFORNIA FINAL ADJUSTMENT OF
 1934.

FOR BOUNDARY SURVEY SEE C.S. B-1308 SHEET 1

CSB-1322
 A1 OF A1