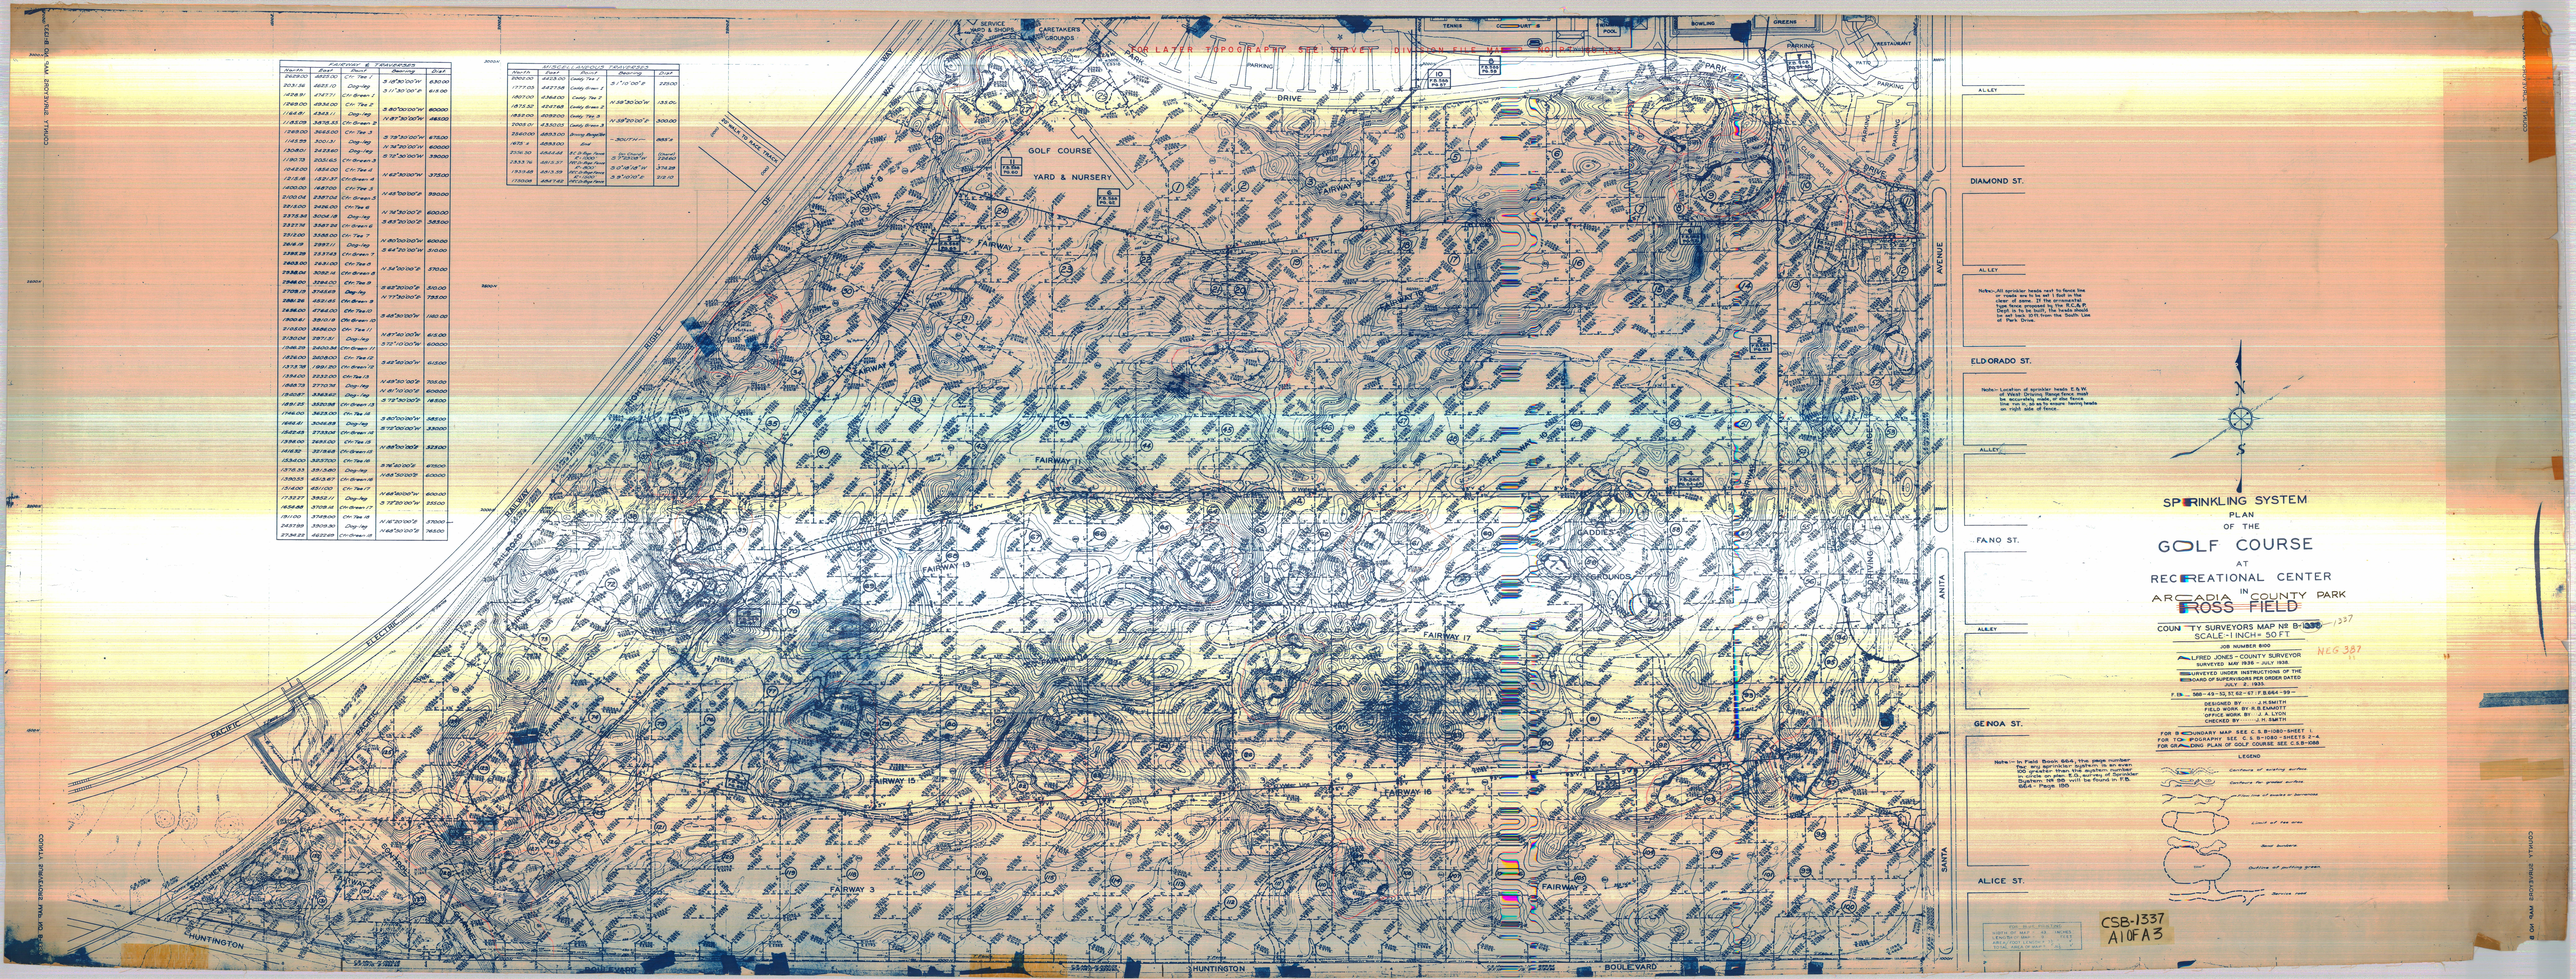

FOR LATER TOPOGRAPHY SEE SURVEY DIVISION FILE MAPS NO. 24 AND 25
SERVICE YARD & SHOPS
CARETAKERS GROUNDS
TENNIS
PUMP
POOL
BOWLING GREENS
PARKING
RESTAURANT
PARK
DRIVE
GOLF COURSE
YARD & NURSERY
FAIRWAY 1
FAIRWAY 2
FAIRWAY 3
FAIRWAY 4
FAIRWAY 5
FAIRWAY 6
FAIRWAY 7
FAIRWAY 8
FAIRWAY 9
FAIRWAY 10
FAIRWAY 11
FAIRWAY 12
FAIRWAY 13
FAIRWAY 14
FAIRWAY 15
FAIRWAY 16
FAIRWAY 17
FAIRWAY 18
CADDIES GROUNDS
DRIVING RANGE
ELECTRIC
PACIFIC
SOUTHERN
HUNTINGTON
BOULEVARD
SANTA ANITA AVENUE
DIAMOND ST.
ELDORADO ST.
FANO ST.
GENOA ST.
ALICE ST.
ALLEY
Notes:-All sprinkler heads next to fence line are set 6 inches from said fence line except where otherwise noted. Type fence proposed by the R.C.A.P. Dept. is to be built, the heads should be set 6 inches to left from the South Side of Park Drive.
Notes:- Location of sprinkler heads F.&W. of West Division, Range fence, road, and Park Drive are to be changed when the iron is set so as to ensure having heads on right side of fence.
Notes:- In Field Book 664, the page number. Per any sprinkler system in an even 100 greater than the system number. Thus, Sprinkler System No. 1 will be found in F.B. 664 - Page 100.
SPRINKLING SYSTEM
PLAN
OF THE
GOLF COURSE
AT
RECREATIONAL CENTER
ARCADIA IN COUNTY PARK
ROSS FIELD
COUNTY SURVEYORS MAP NO B-1337
SCALE-1 INCH= 50 FT
JOB NUMBER 8100
ALFRED JONES - COUNTY SURVEYOR
SURVEYED MAY 1935 - JULY 1936
SURVEYED UNDER INSTRUCTIONS OF THE BOARD OF SUPERVISORS PER ORDER DATED JULY 2, 1935.
F.B. 566-49-50, 57, 62-67 - F.B. 664-99-
DESIGNED BY J.H.SMITH
FIELD WORK BY R.B.SMITH
OFFICE WORK BY J.K.SMITH
CHECKED BY J.H.SMITH
FOR BOUNDARY MAP SEE C.S.B-1080-SHEET 1.
FOR TOPOGRAPHY SEE C.S.B-1080-SHEETS 2-4.
FOR GRADING PLAN OF GOLF COURSE SEE C.S.B-1088
LEGEND
Contours of watering surface
Contours for grades surface
Contour line of banks or terraces
Limit of tee area
Sand bunkers
Outline of putting green
Service road
NEG 387
CSB-1337
A10FA3
FAIRWAY & TRAVERSES
STATION | FEET | POINT | BEARING | DIST.
SCELLANEOUS TRAVERSES
NORTH | EAST | POINT | BEARING | DIST.