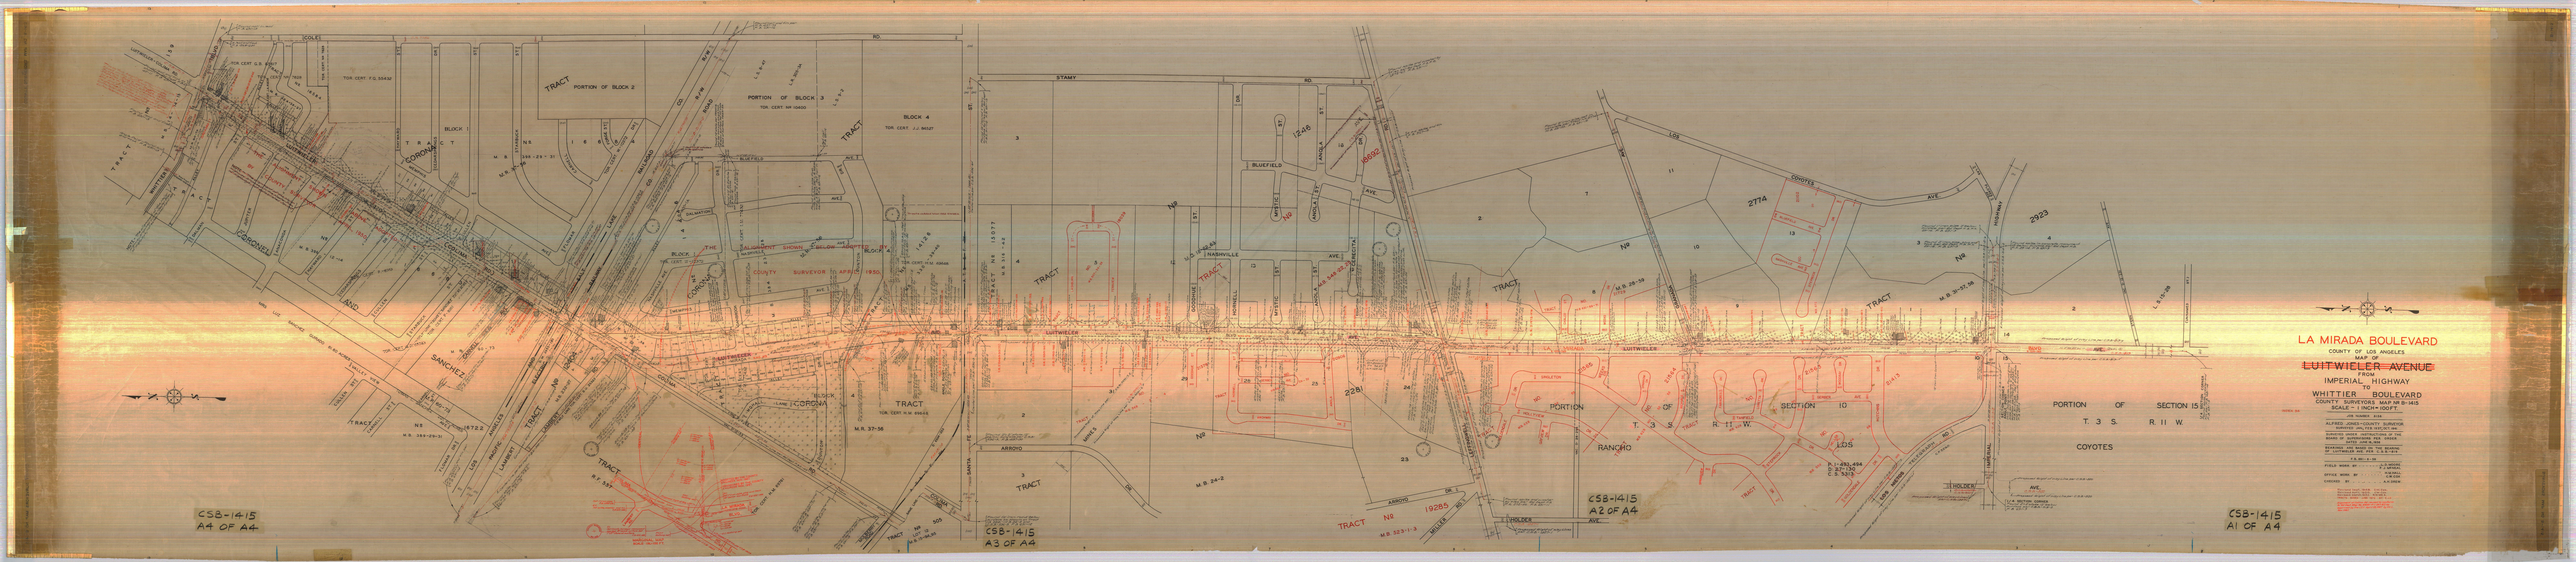
LA MIRADA BOULEVARD
COUNTY OF LOS ANGELES
MAP OF
LUITWIELER AVENUE
FROM
IMPERIAL HIGHWAY
TO
WHITTIER BOULEVARD
COUNTY SURVEYORS MAP NR B-1413
SCALE - 1 INCH = 100 FT
JOB NUMBER 9.00
ALFRED JONES - COUNTY SURVEYOR
SURVEYOR (INCL. FOR SUPLICT. NR.
SURVEYED WITH INSTRUMENTS OF THE
COUNTY SURVEYOR IN APRIL 1950
DATE JAN 8, 1951
REFERENCE MONUMENTS FOUND
OF LUITWIELER AVE. - U.S. BUREAU
OF
L.A. BM. L.A. 28
FIELD WORK BY - - - - - - - J.D. MORAL
J.D. MORAL
OFFICE WORK BY - - - - - - - R.B. HALL
L.W. COX
CHECKED BY - - - - - - - - A.R. CRAIG
THE ALIGNMENT SHOWN BELOW WAS SURVEYED BY THE COUNTY SURVEYOR IN APRIL 1950
PORTION OF BLOCK 2
PORTION OF BLOCK 3
BLOCK 4
BLOCK 1
CORONA
TRACT
PORTION OF SECTION 10
T. 3 S. R. 11 W.
RANCHO LOS COYOTES
PORTION OF SECTION 15
T. 3 S. R. 11 W.
COYOTES
LUITWIELER
STANLY RD
BLUEFIELD
NASHVILLE
ARBORO
HOLDEN
CSB-1415
A4 OF A4
CSB-1415
A3 OF A4
CSB-1415
A2 OF A4
CSB-1415
A1 OF A4