


SHEET NO. 1 OF 8 SHEETS
VALLEY BOULEVARD TRACT

SHEET NO. 1 OF 8 SHEETS
VALLEY BOULEVARD TRACT

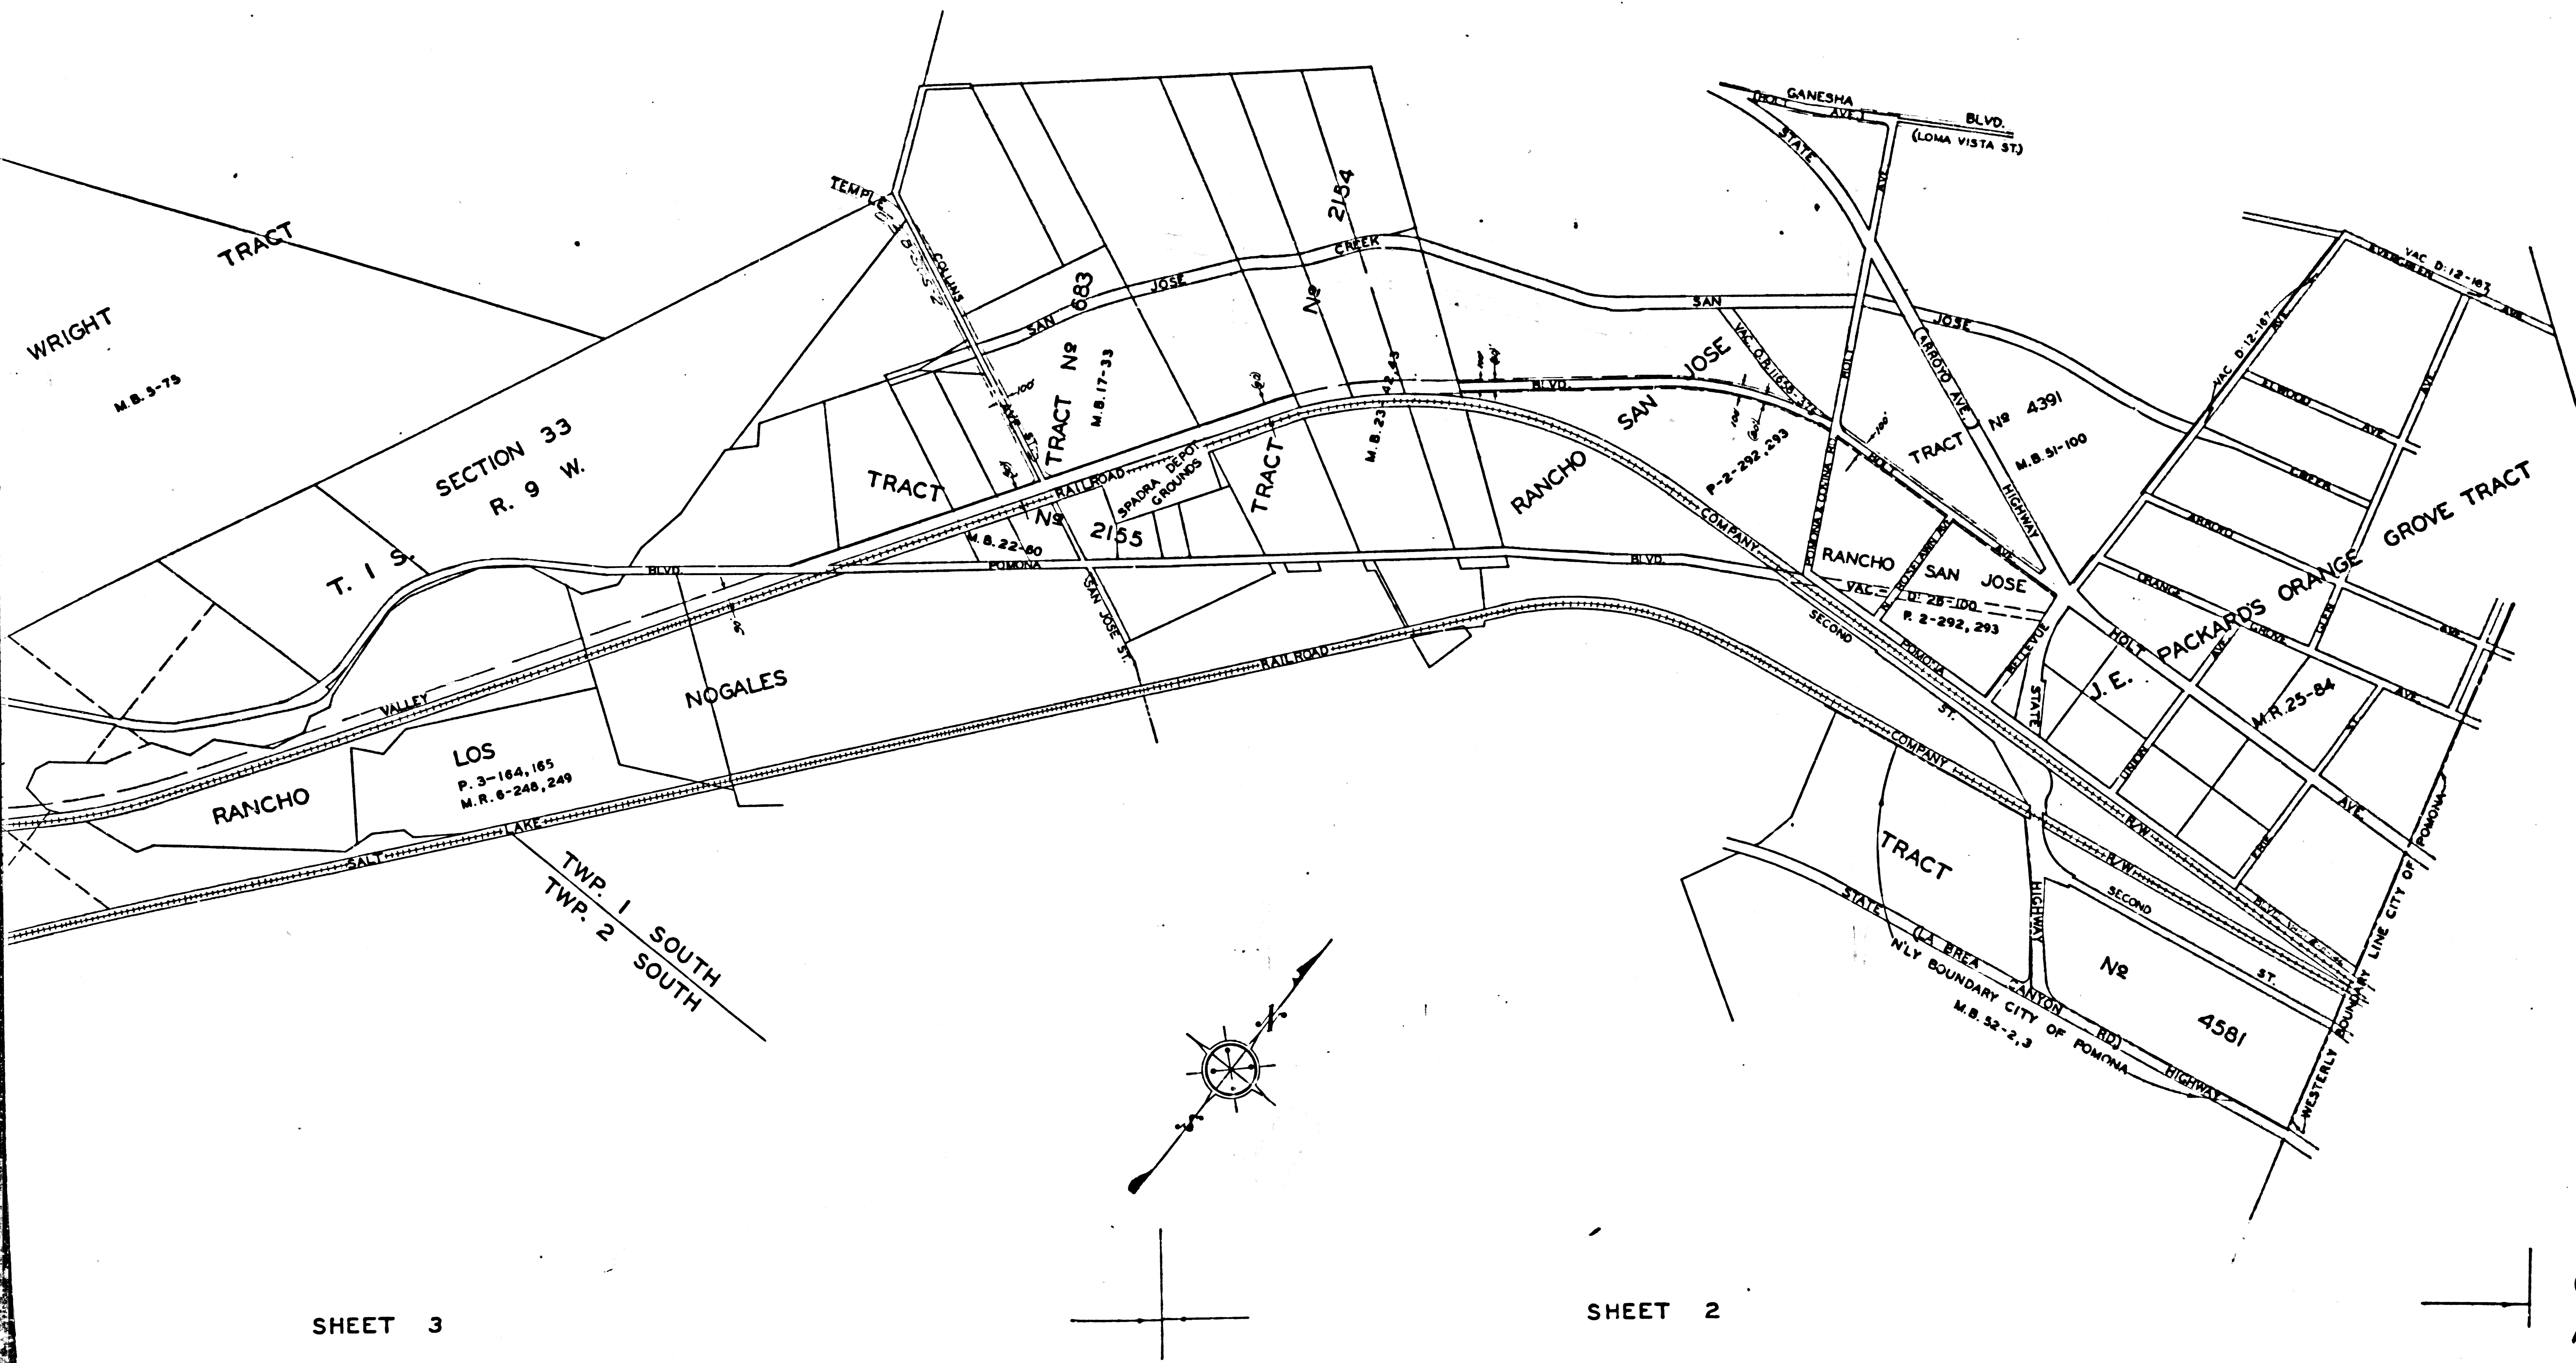

SHEET 3

SHEET 2



CSB-1419-1
A1 OF A4

COUNTY OF LOS ANGELES
INDEX MAP OF
VALLEY BOULEVARD
FROM
BELLEVUE AVENUE
TO
VINELAND AVENUE
COUNTY SURVEYORS MAP NO. B-1419
SHEET NO. 1 OF 8 SHEETS
SCALE: 1 INCH = 600 FT.
JOB NUMBER 8199

ALFRED JONES-COUNTY SURVEYOR
SURVEYED JAN. 1936-MAY 1942; JUNE 1948
SURVEYED UNDER INSTRUCTIONS OF THE
BOARD OF SUPERVISORS PER ORDER DATED
OCTOBER 8, 1937
BEARINGS ARE BASED ON THE BEARING OF
SOUTHWESTERLY LINE RANCHO SAN JOSE
PER C.S.B. 1353

F.B. 744-1-280; F.B. 783-13-188
FIELD WORK BY... A.N. HELLSTROM
OFFICE WORK BY... C.W. COX
CHECKED BY... D.M. FINLEY

THIS MAP FILED FEB. 1951
C.E. ARNOLD-COUNTY SURVEYOR
INDEX 114-357
114-357
114-357

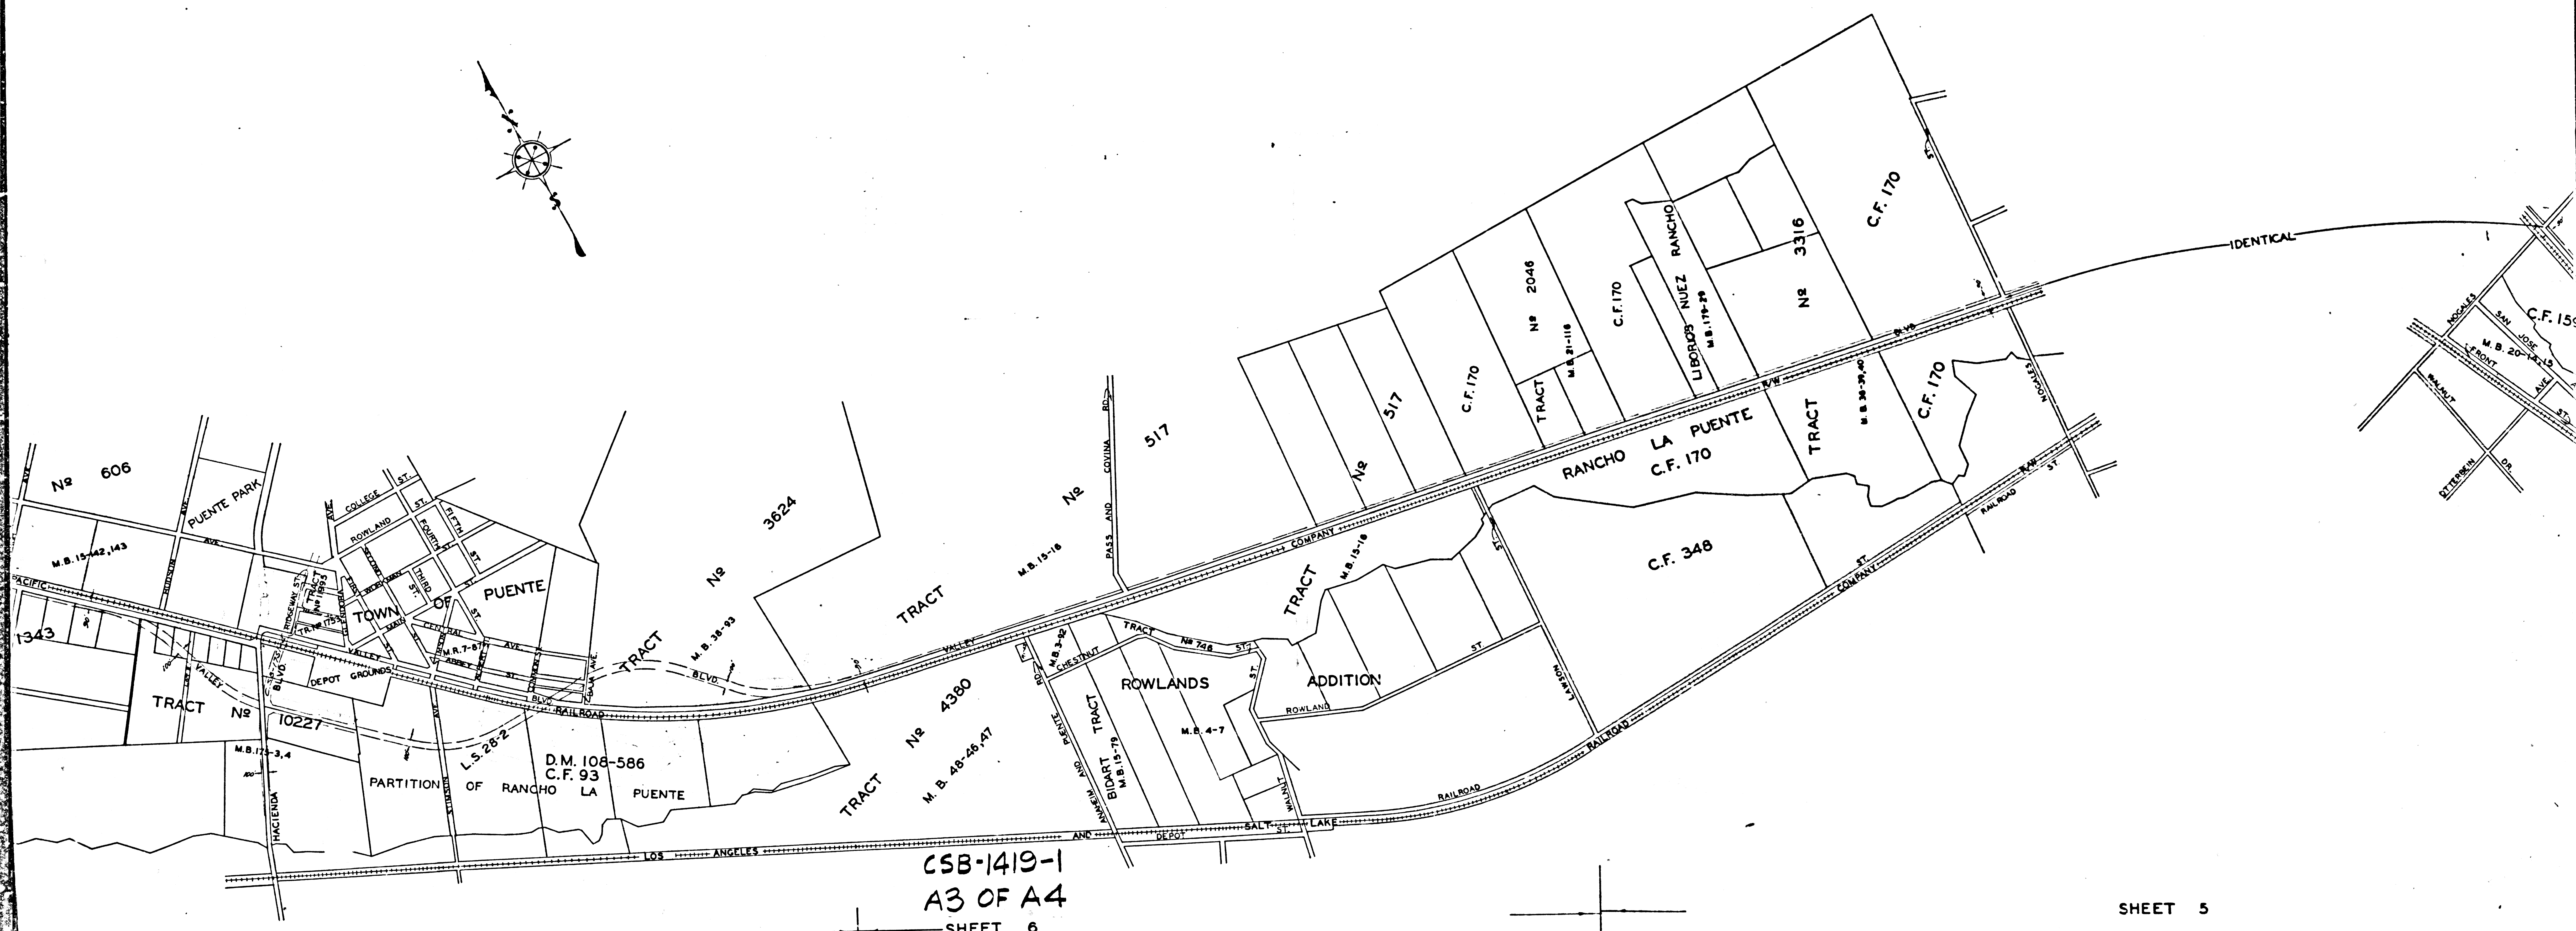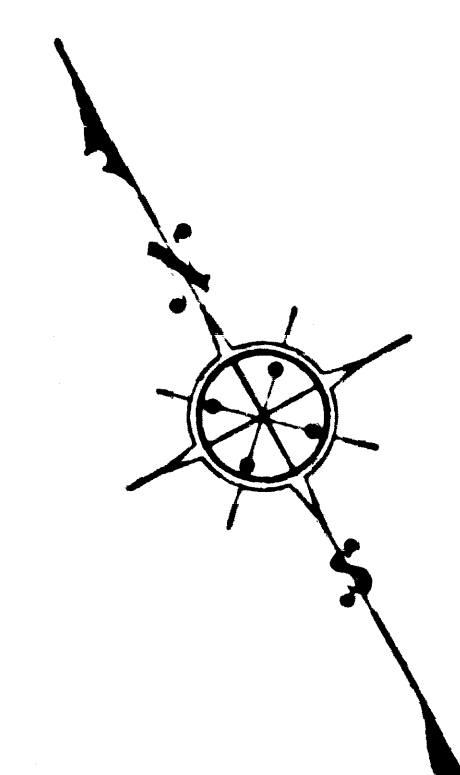

SHEET 8

CSB-1419-1
A3 OF A4
SHEET 6

SHEET 5

