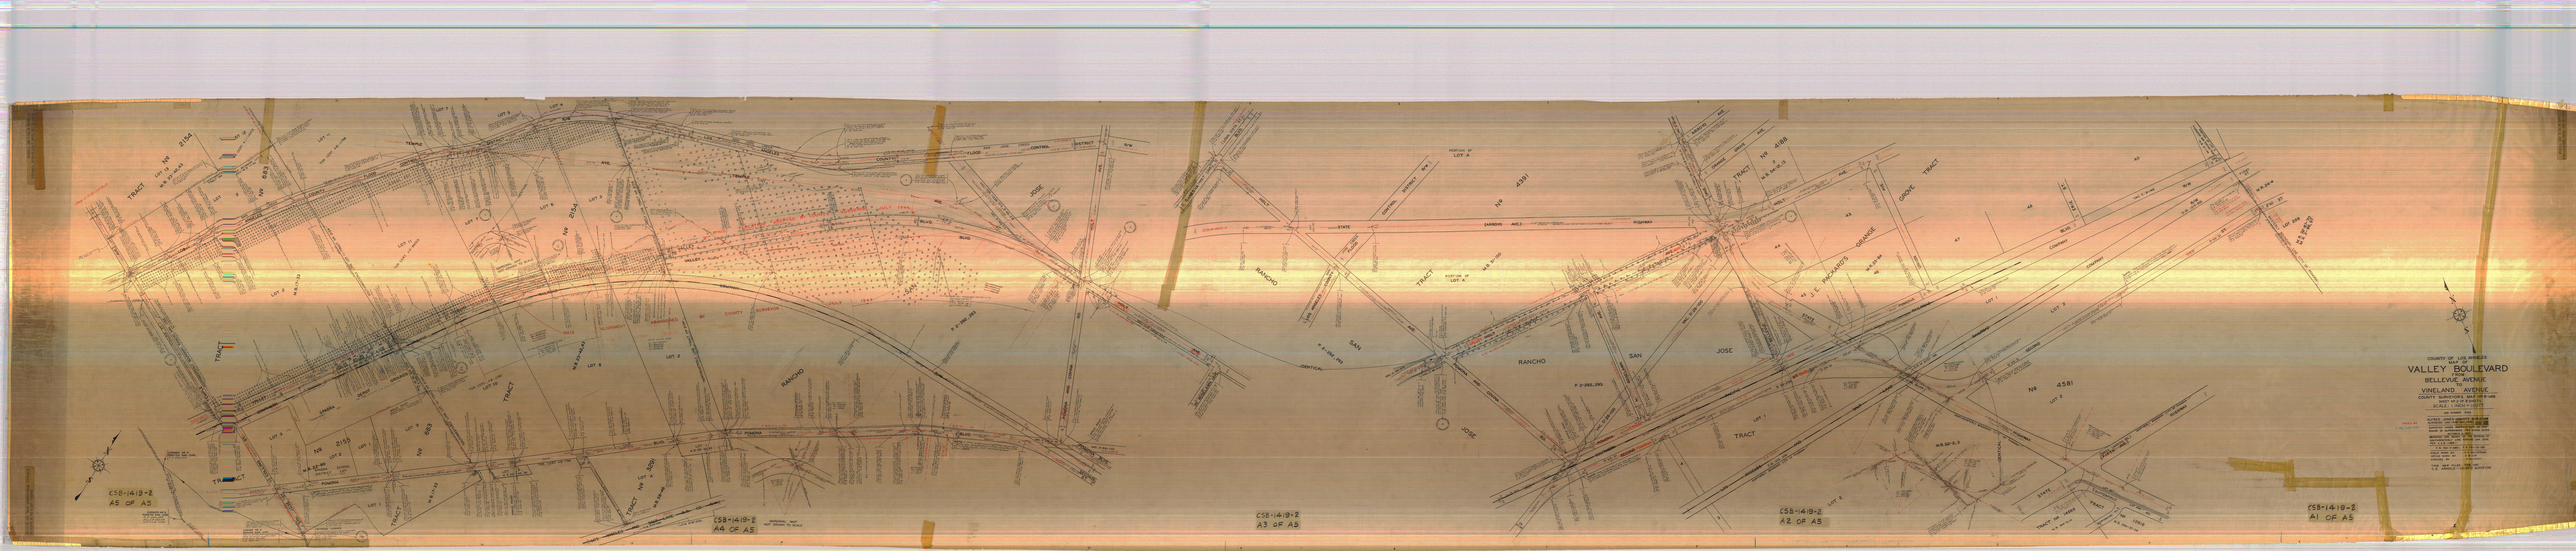

COUNTY OF LOS ANGELES
MAP OF
VALLEY BOULEVARD
FROM
BELLEVUE AVENUE
TO
VINELAND AVENUE
COUNTY SURVEYOR'S SAN GABRIEL AREA
EAST OF LOS ANGELES
SCALE 1" = 100'
JULY NUMBER 1956
SURVEY AND MONUMENTS BY COUNTY SURVEYOR
SURVEY AND MAP BY
BUREAU OF ENGINEERING
DEPARTMENT OF PUBLIC WORKS
COUNTY OF LOS ANGELES
SHEET NO. 1 OF 5 SHEETS
THE MAP OF VALLEY BOULEVARD
WAS APPROVED BY THE BOARD OF
SUPERVISORS ON
DECEMBER 18, 1956
CSB-1419-2
A1 OF A5
CSB-1419-2
A2 OF A5
CSB-1419-2
A3 OF A5
CSB-1419-2
A4 OF A5
CSB-1419-2
A5 OF A5