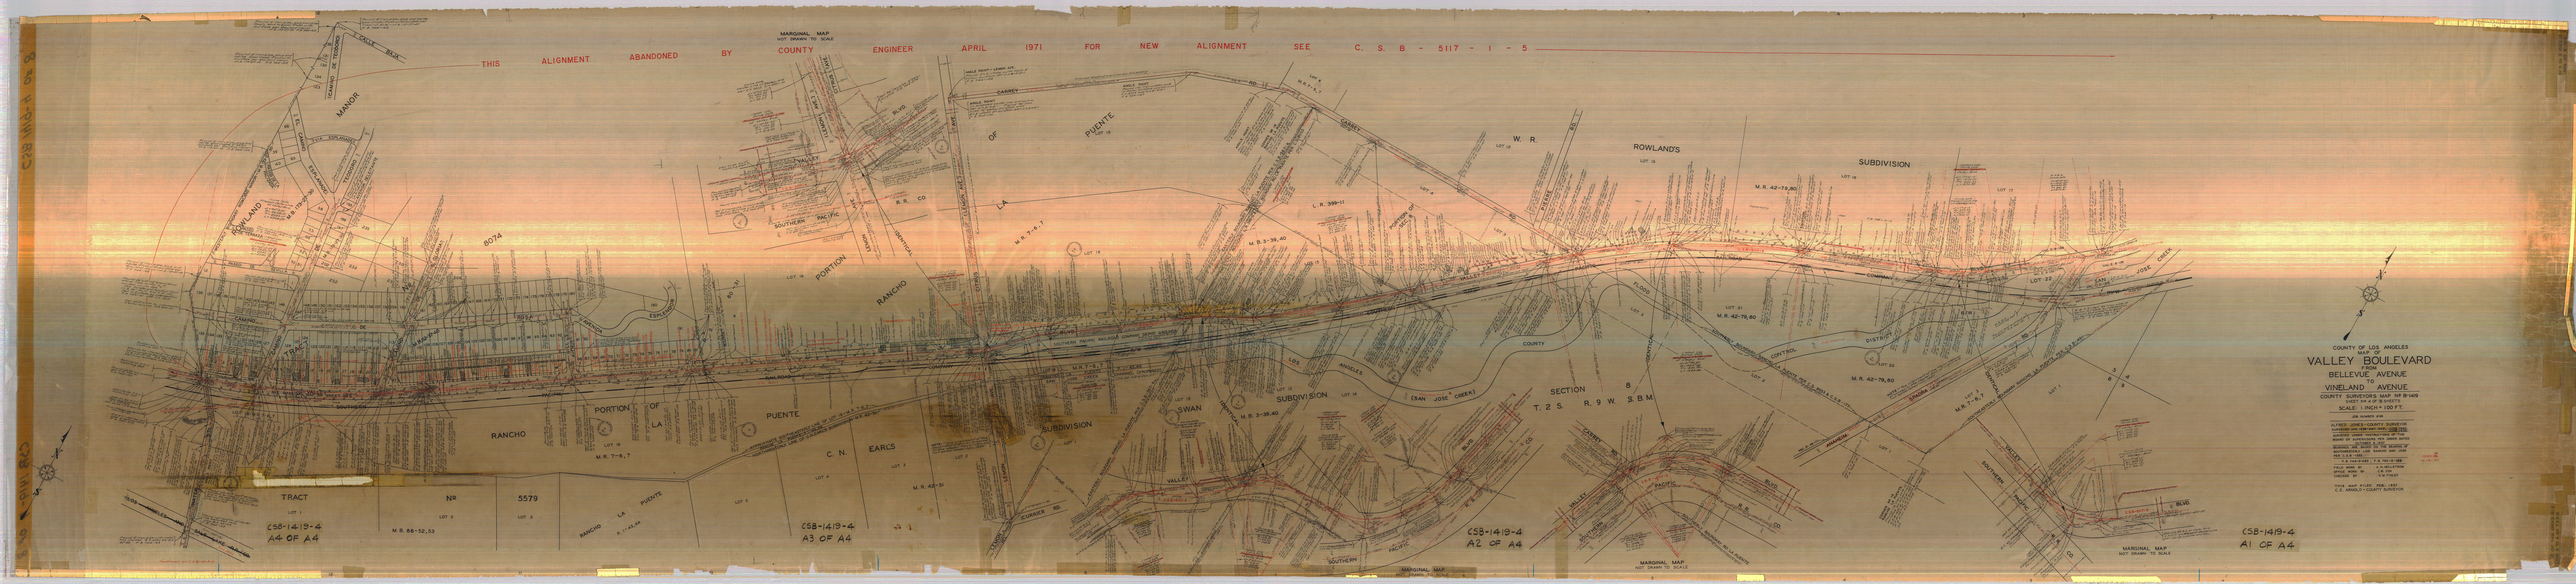
THIS ALIGNMENT ABANDONED BY COUNTY ENGINEER APRIL 1971 FOR NEW ALIGNMENT SEE C. S. B - 5117 - 1 - 5
MARGINAL MAP NOT DRAWN TO SCALE
ROWLAND MANOR
RANCHO PORTION OF LA PUENTE
C. N. EARLS
SWAN SUBDIVISION
ROWLAND'S SUBDIVISION
W. R.
SOUTHERN PACIFIC R.R. CO
TRACT № 5579
CSB-1419-4 A4 OF A4
CSB-1419-4 A3 OF A4
CSB-1419-4 A2 OF A4
CSB-1419-4 A1 OF A4
COUNTY OF LOS ANGELES
MAP OF
VALLEY BOULEVARD
FROM
BELLEVUE AVENUE
TO
VINELAND AVENUE
COUNTY SURVEYOR'S MAP NO B1469
SHEET 1 OF 4 OF 8 SHEETS
SCALE: 1 INCH = 100 FT.
SECTION 8
T. 2 S. R. 9 W. S.B.M.