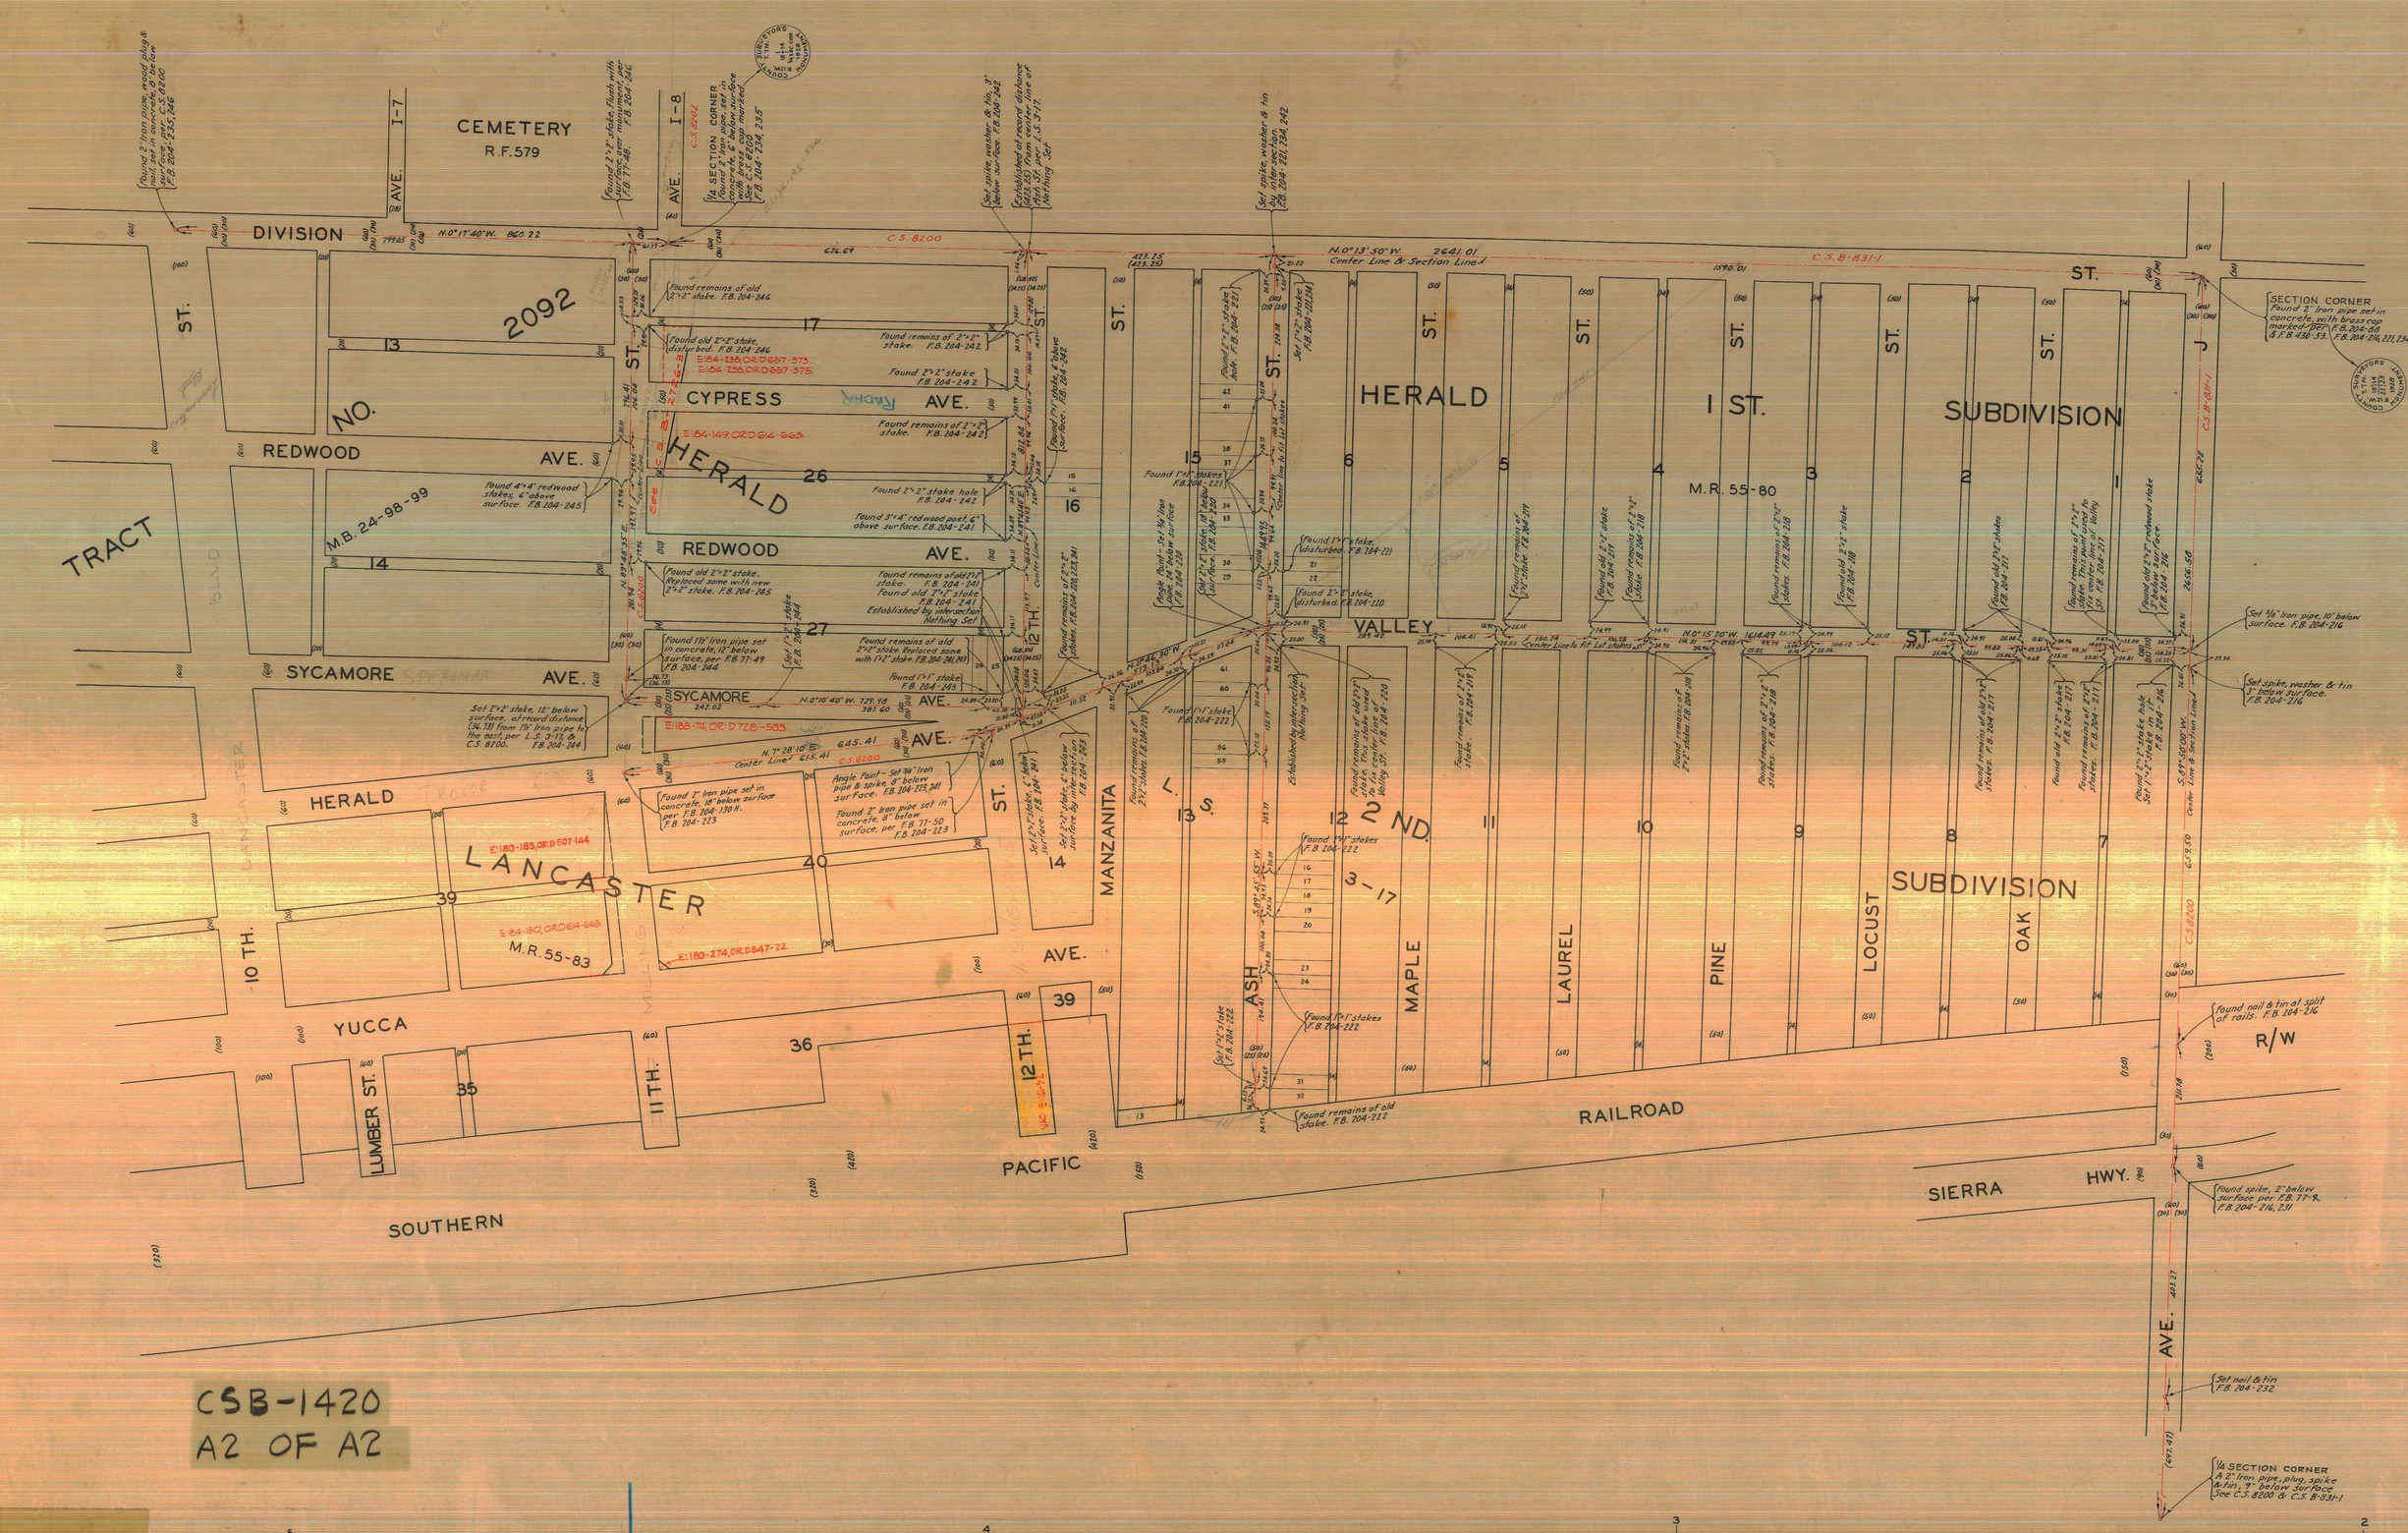

CSB-1420
A2 OF A2

MAP OF
11TH. AND 12TH. STREETS
SYCAMORE AVENUE
HERALD AVENUE
VALLEY STREET
ASH STREET
IN
THE HERALD SUBDIVISIONS
M.R. 55-80 AND L.S. 3-17
TOWN OF LANCASTER

COUNTY SURVEYORS MAP № B-1420.
SCALE - 1 INCH = 100 FT.

JOB NUMBER 5058

ALFRED JONES - COUNTY SURVEYOR
SURVEYED - MAY TO JULY 1938.

BEARINGS ARE BASED ON THE BEARING OF AVE. J AS SHOWN ON C.S. B-831-1.

F.B. 204-215-246.

FIELD WORK BY.. E.A. ROSECRANS.
OFFICE WORK BY..... F.A. WOOD.
CHECKED BY..... K.R. McPHERSON.

INDEX 70

CSB-1420
A1 OF A2