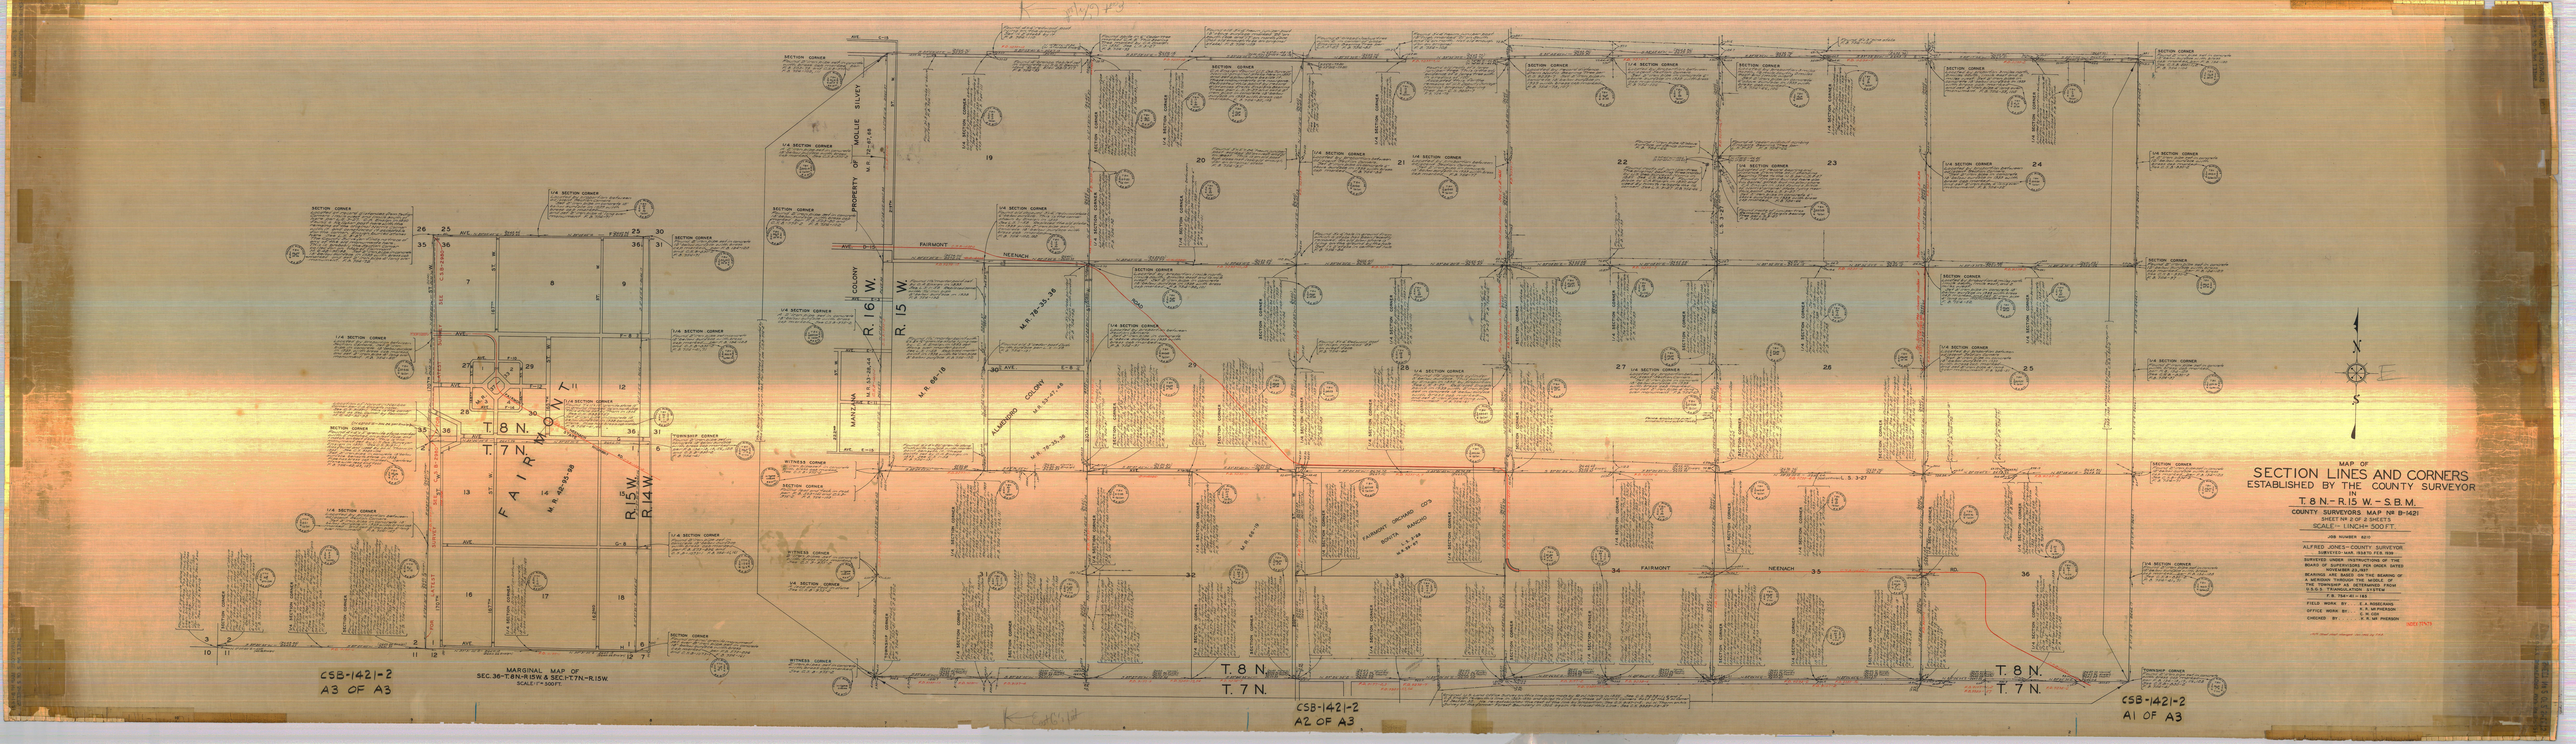
MAP OF
SECTION LINES AND CORNERS
ESTABLISHED BY THE COUNTY SURVEYOR
IN
T. 8 N. - R. 15 W. - S. B. M.
COUNTY SURVEYORS MAP Nº B-1421
SHEET Nº 2 OF 2 SHEETS
SCALE:- 1 INCH= 500 FT.
JOB NUMBER 8210
ALFRED JONES - COUNTY SURVEYOR
SUBVEYED: MAR. 1938 TO FEB. 1939
SURVEYED UNDER INSTRUCTIONS OF THE BOARD OF SUPERVISORS PER ORDER DATED NOVEMBER 23, 1937
BEARINGS ARE BASED ON THE BEARING OF A MERIDIAN THROUGH THE MIDDLE OF THE TOWNSHIP AS DETERMINED FROM U.S.G.S. TRANSLATION SYSTEM
F.B. 7547-41-125
FIELD WORK BY . . . . E. A. ROSECRANS
OFFICE WORK BY . . . . E. A. McPHERSON
CHECKED BY . . . . . E. H. McPHERSON
SHEET 2 OF 2
MARGINAL MAP OF
SEC. 36-T. 8 N.-R. 15 W. & SEC. 1-T. 7 N.-R. 15 W.
SCALE: 1" = 500 FT.
CSB-1421-2
A3 OF A3
CSB-1421-2
A2 OF A3
CSB-1421-2
A1 OF A3
T. 8 N.
T. 7 N.
R. 15 W.
R. 14 W.
R. 16 W.
FAIRMONT
NEENACH
PROPERTY OF MOLLIE SILVEY
MANZANA
ALMENDRO COLONY
FAIRMONT ORCHARD CO'S
BOSTON RANCHO
SECTION CORNER
1/4 SECTION CORNER
WITNESS CORNER
TOWNSHIP CORNER
N
S
E