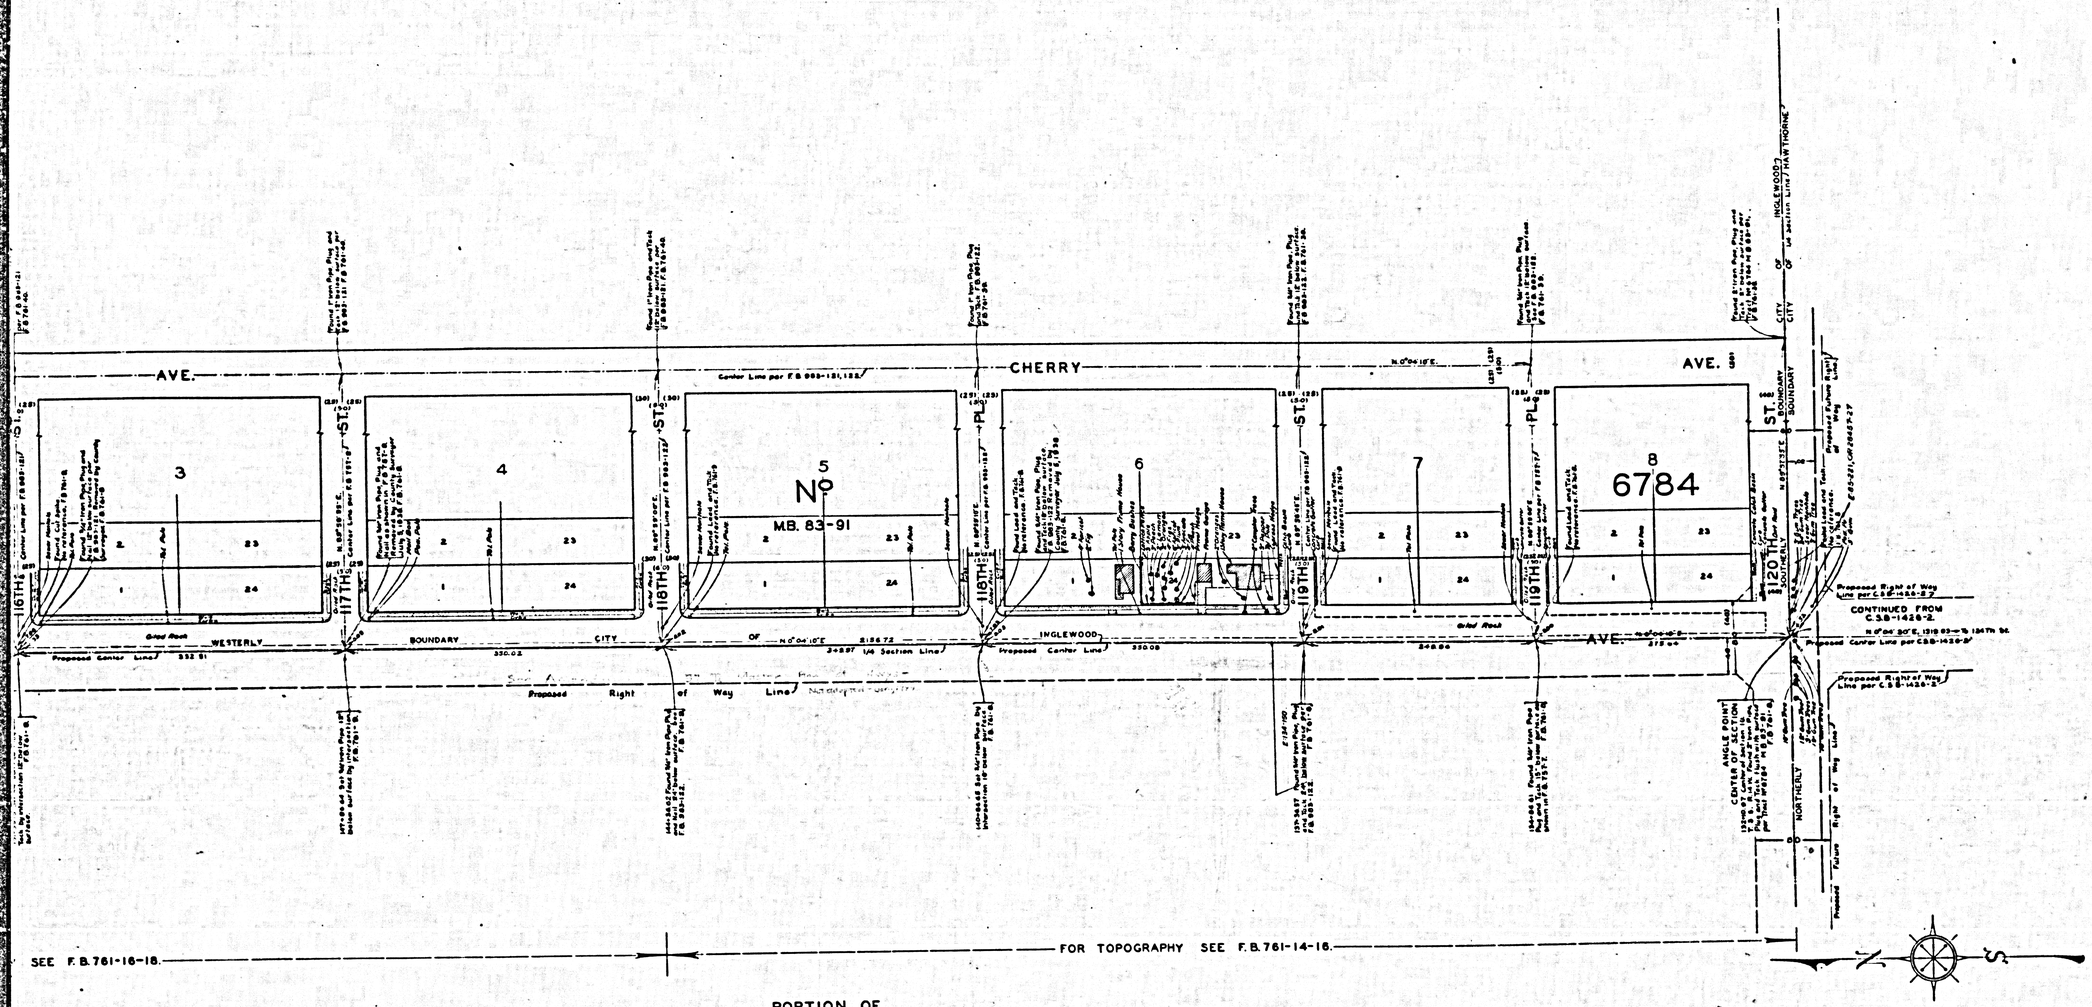


PORTION OF
N.W. 1/4 SEC. 10
T. 3 S. - R. 14 W.

MAP OF YUKON AVENUE FROM MANHATTAN BEACH BOULEVARD TO CENTURY BOULEVARD

COUNTY SURVEYORS MAP Nº B-1426.

SHEET Nº 3 OF 3 SHEETS

SCALE 1 INCH = 50 FT.

JOB NUMBER 8225

INDEX 24-25

ALFRED JONES COUNTY SURVEYOR

SURVEYED JULY 1938 TO JUNE 1939

SURVEYED UNDER INSTRUCTIONS OF THE BOARD OF SUPERVISORS PER ORDER DATED JUNE 1, 1938.

BEARINGS ARE BASED ON THE BEARING OF CENTURY BOULEVARD AS SHOWN ON CSB 131-6

F.B. 761 - 3 - 88

FIELD WORK BY..... L.D. MOORE.
OFFICE WORK BY... H.U.M. HIGGINS.
H.M. HALL.
CHECKED BY..... D.M. FINLEY.

FOR INDEX MAP SEE C.S.B.-1426-1.

CSB-1426-3
A1 OF A4

SHEET 3 OF 3 SHEETS
COUNTY SURVEYOR'S MAP
COUNTY OF LOS ANGELES, CALIFORNIA

EASTERLY BOUNDARY CITY OF INGLEWOOD

HIGHWAY

Proposed Future Right of Way Line

C.S.B-1427-2

BLVD.

C.S.B-337-2

WESTERLY BOUNDARY CITY OF INGLEWOOD

C.S.B-131-6

C.S.B-337-2

ALLEY

ST.

PL.

AVE.

CHERRY AVE.

TRACT

2

3

1615

No.

FOR TOPOGRAPHY SEE F.B. 761-18-20.

FOR TOPOGRAPHY SEE F.B. 761-16-18.

111TH

112TH

113TH

115TH

116TH

117TH

YUKON

M.B. 20-104

IMPERIAL

Future Right of Way Line

C.F. 2344-2


4-1

M. B. 9 - 1 2 8

A C R E S

CSB-1426-3

A2 OF A4

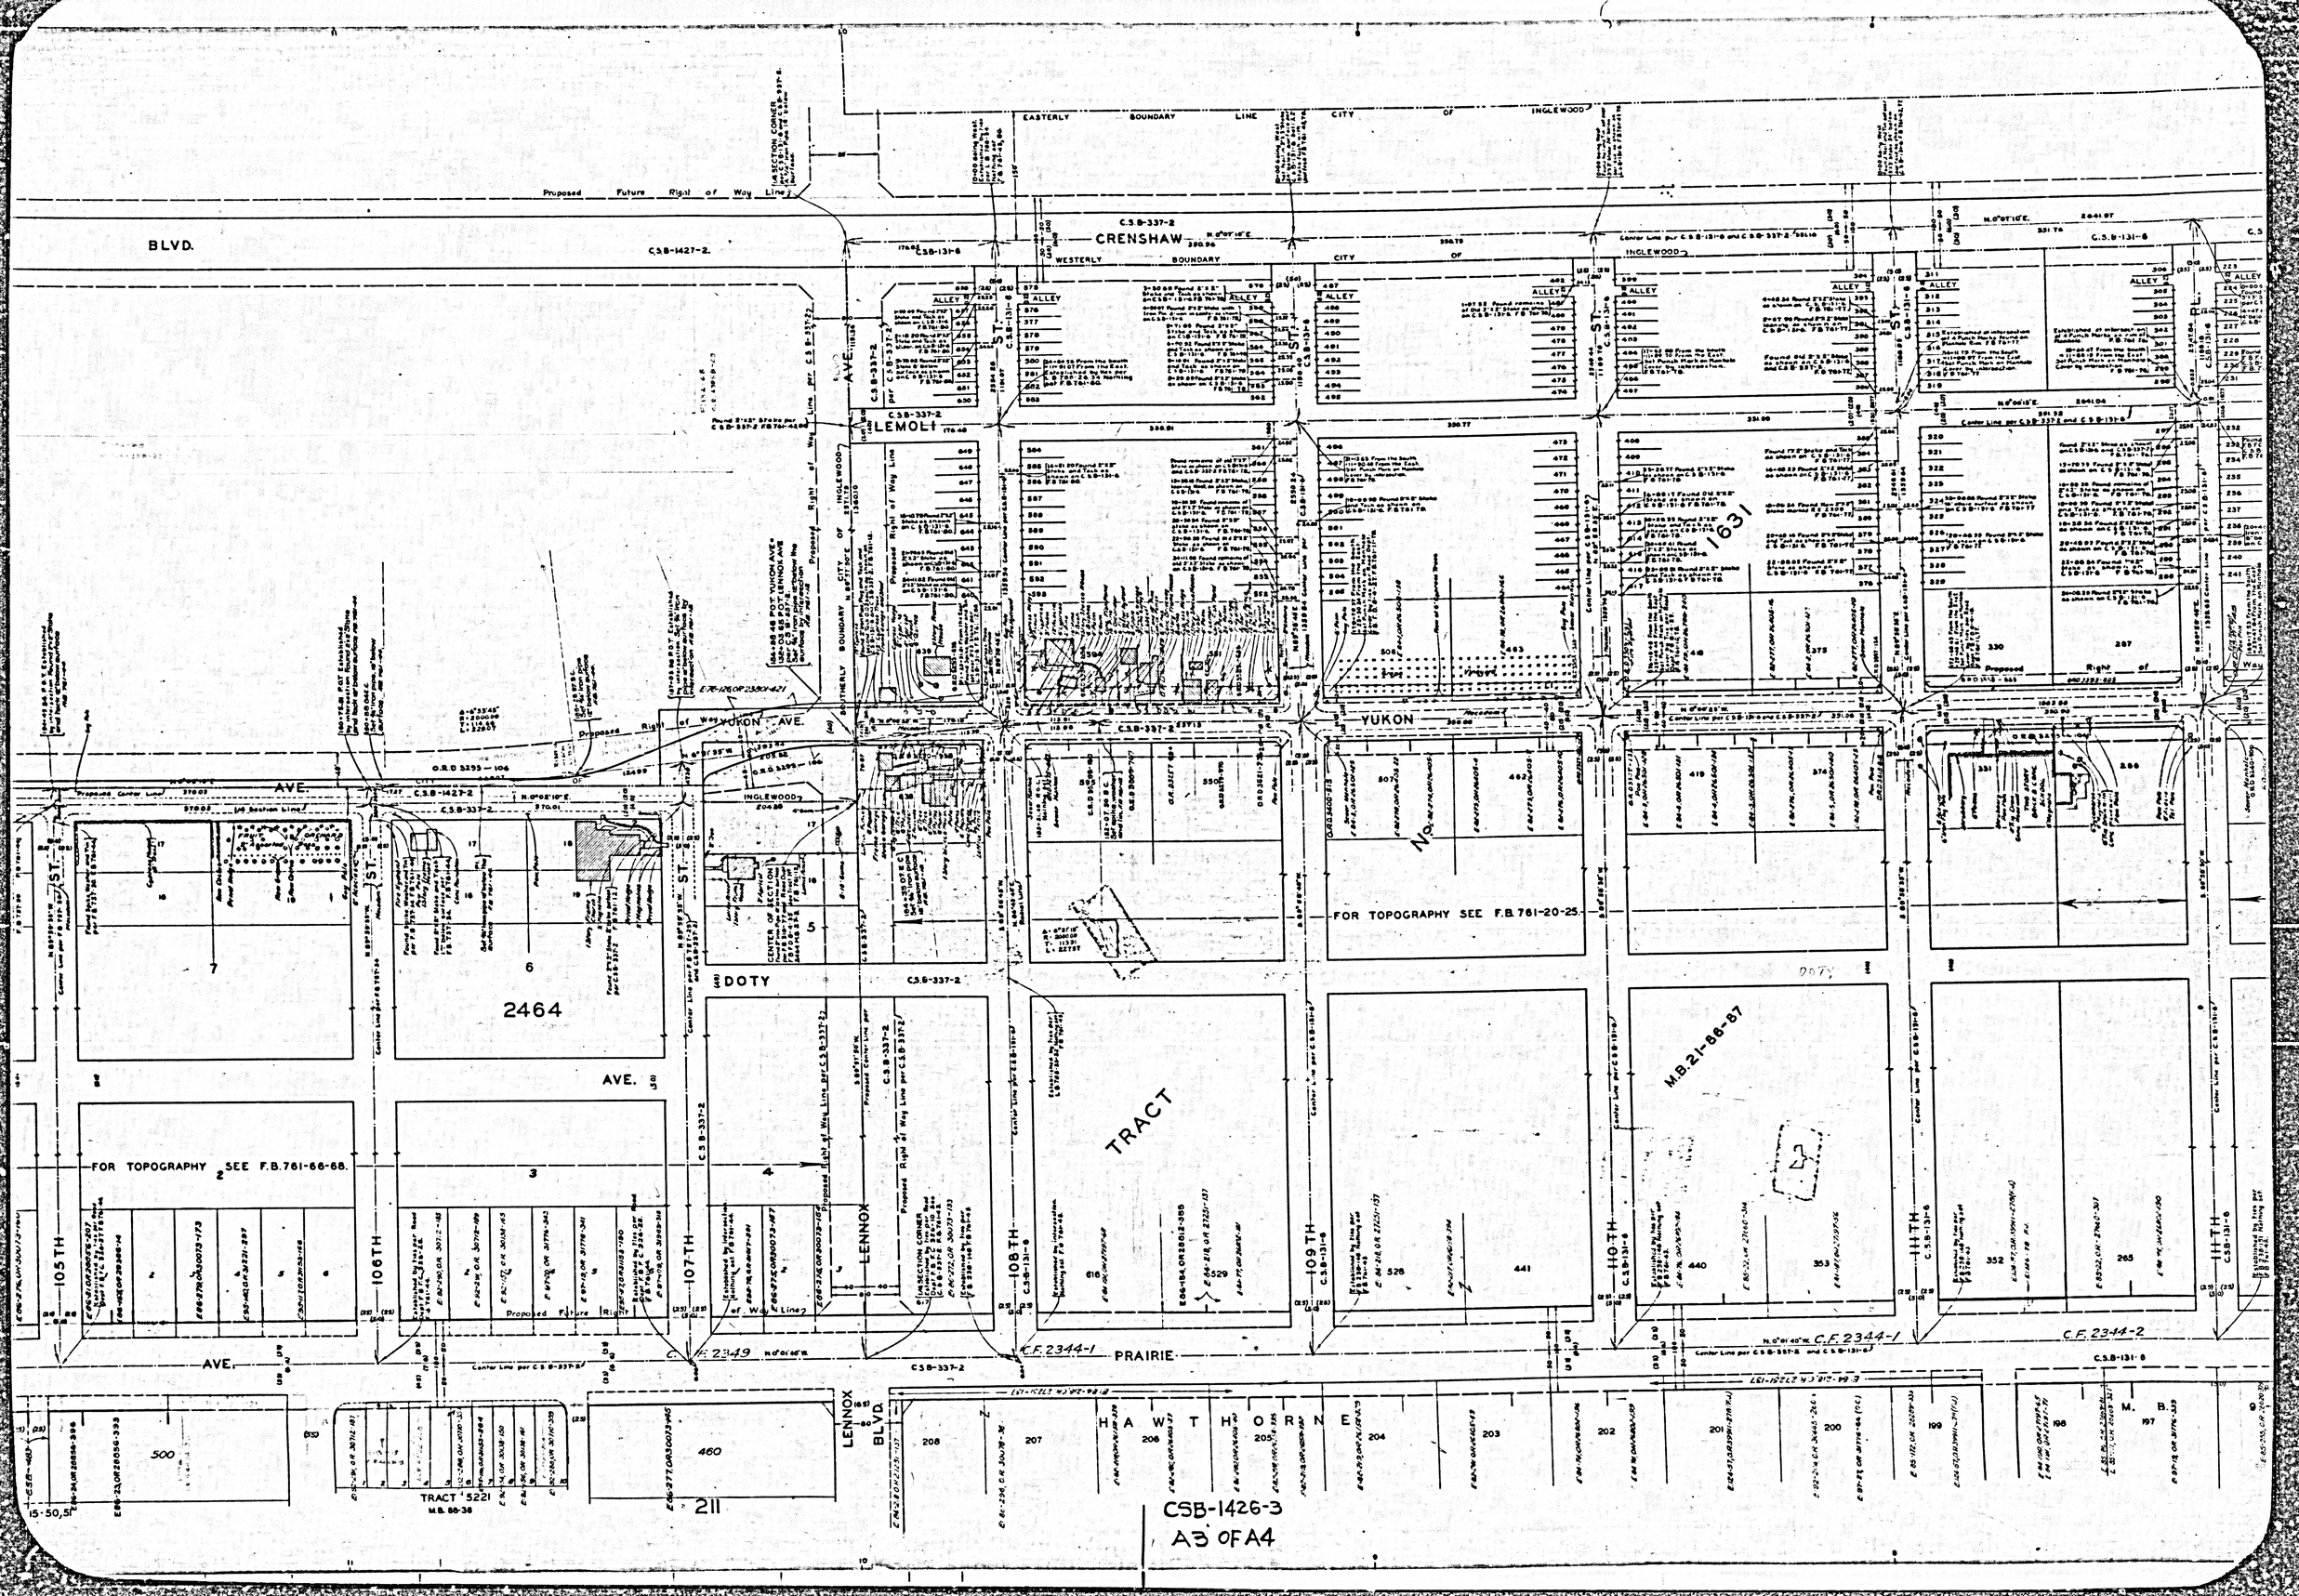
EASTERLY BOUNDARY LINE CITY OF INGLEWOOD
WESTERLY BOUNDARY CITY OF INGLEWOOD
SOUTHERLY BOUNDARY CITY OF INGLEWOOD
Proposed Future Right of Way Line
BLVD.
C.S.B-1427-2.
C.S.B-337-2
C.S.B-131-6
CRENSHAW
LEMOLI
YUKON
YUKON AVE.
DOTY
PRAIRIE
LENNOX
LENNOX BLVD.
HAWTHORNE
ALLEY
ST.
AVE.
105TH
106TH
107TH
108TH
109TH
110TH
111TH
TRACT
TRACT 5221
M.B. 88-36
M.B. 21-86-87
2464
211
1631
FOR TOPOGRAPHY SEE F.B. 761-66-68.
FOR TOPOGRAPHY SEE F.B. 761-20-25.
C.F. 2349
C.F. 2344-1
C.F. 2344-2
CSB-1426-3
A3 OF A4

Proposed Future Right of Way Line

CRENSHAW BLVD.

C.S.B-337-2 C.S.B-1427-2

C.S.B-131-6

SECTION CORNER

T.2S.-R.14W. / T.3S.-R.14W.

N.E.1/4 SEC.3 T.3S.-R.14W.

LOT 2

YUKON C.S.B-1427-2

N.0°08'10"E 666.30 Proposed Center Line

WESTERLY BOUNDARY CITY OF INGLEWOOD

D-19-147

O.R.D. 3293-106

Proposed Center Line

AVE.

C.S.B-337-2 1/4 Section Line

10 9 8 7

TRACT

DOTY ST.

C.S.B-1427-2-3

LOCKHAVEN AVE. Vac. E. 3rd AVE.

CENTURY C.S.B-1427-2-3

FOR TOPOGRAPHY SEE F.B. 761-68-71

LOCKHAVEN

SEE F.B. 761-68-71

TRACT

M.B. 27-3

FOR TOPOGRAPHY SEE F.B. 761-66-68

102ND ST.

104TH ST.

105TH ST.

106TH ST.

PRAIRIE AVE. C.F. 2349 N.0°02'05"W

C.S.B-337-2 N.0°01'40"W

561 560 531 530 501 500

101ST ST. C.S.B-1426

TRACT

CSB-1426-3

A4 OF A4 NO.

M.B. 15-50,51