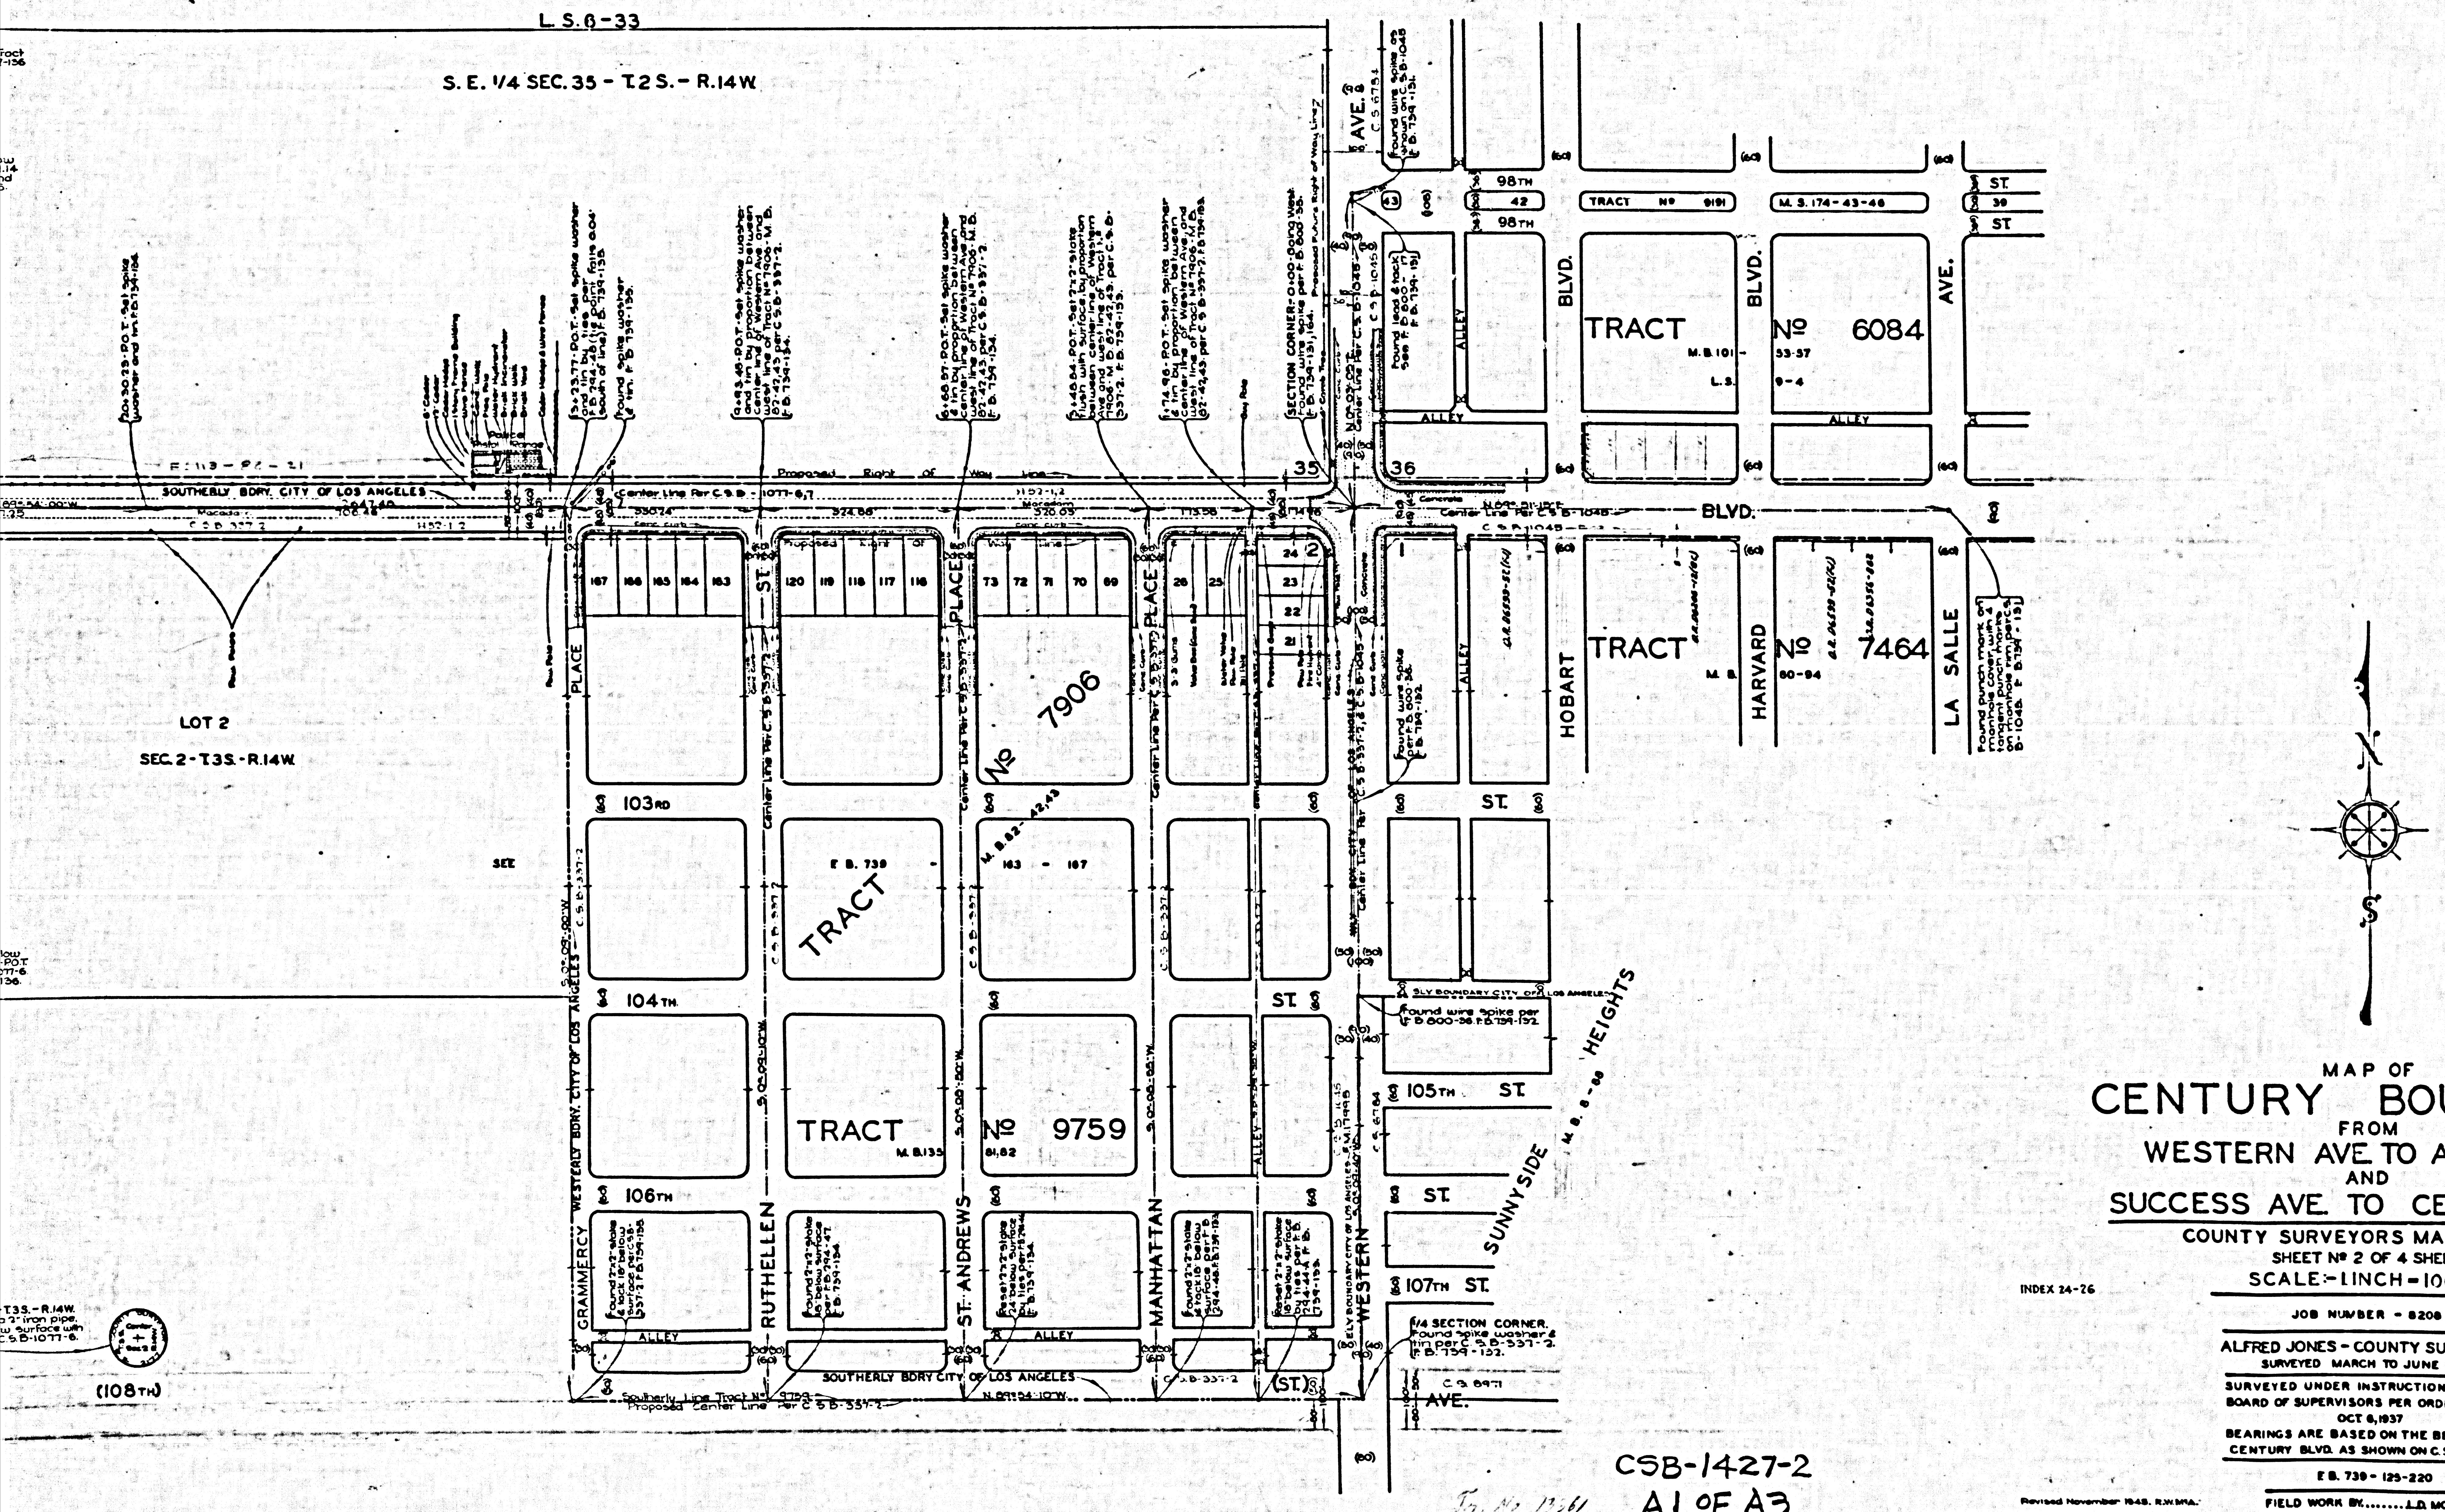

MAP OF
# CENTURY BOULEVARD
FROM
WESTERN AVE. TO ANZA AVE.
AND
SUCCESS AVE. TO CENTRAL AVE.

COUNTY SURVEYORS MAP No B-1427
SHEET No 2 OF 4 SHEETS
SCALE:- 1 INCH = 100 FT

INDEX 24-26

JOB NUMBER - 8208

ALFRED JONES - COUNTY SURVEYOR
SURVEYED MARCH TO JUNE 1938

SURVEYED UNDER INSTRUCTIONS OF THE BOARD OF SUPERVISORS PER ORDER DATED OCT 6, 1937
BEARINGS ARE BASED ON THE BEARING OF CENTURY BLVD. AS SHOWN ON C.S. B-131-6

F.B. 739 - 125-220

Revised November 1948. R.W.M.A.

FIELD WORK BY........L.D. MOORE
OFFICE WORK BY......H.U.M. HIGGINS
H.H. REYNOLDS
CHECKED BY.........D.M. FINLEY

FOR INDEX MAP SEE C.S. B-1427-1

Tr. No 13561

CSB-1427-2
A1 OF A3

COUNTY SURVEYORS MAP No B-1427
SHEET No 2 OF 4 SHEETS

CSB-1427-2
A3 OF A3

ARBOR VITAE ST.
ARBOR VITA ST.
N 89°53'30"W
1376.67
HARDY ST.
N 89°54'30"W
Center Line per C.S.B-1077-7
C.S.B.-1077-7
R. S. 40-7
PORTION OF SEC. 35-T.2S.-R.14W.
TRACT No 244-24,25 M.B. 12883
EIGHTH AVE.
SEVENTH AVE.
SIXTH AVE.
5TH AVE.
4TH AVE.
3RD AVE.
2ND AVE.
TRACT No 5320 M.B. 61-20
M.B. 66-70,71
M.B. 66-4-5
(VAN NESS) (AVE)
EASTERLY BDRY. CITY OF INGLEWOOD
WESTERLY BDRY. CITY OF LOS ANGELES
Proposed Right of Way Line
BLVD.
CENTURY
SOUTHERLY BDRY. CITY OF LOS ANGELES
REFERENCE POINT. Found 3/4" iron pipe 14" below surface on center line produced per F.B. 498-77. F.B. 739-136.
CENTER OF SECTION 35-T.2S, R.14W. Found 1½" iron pipe and nail 8" below surface per Tract No 5320-M.B. 61-20. F.B. 739-136.
REFERENCE POINT. Found 3/4" iron pipe 8" below surface on center line produced per F.B. 498-76. F.B. 739-136.
Found 2" iron pipe per Tract No 5320-M 61-20 F.B. 739-136
Found 2" iron pipe & tag marked:- "L.S. 14-31 flush with surface per Tract No 5320-M.B. 61-20. F.B. 739-138.
Found 3/4" iron pipe 1½" below surface. F.B. 739-138
Found 2"x2" stake 3" below surface. F.B. 739-137.
Found 2"x2" stake 3" below surface. F.B. 739-137.
Nothing found. F.B. 739-138.
Nothing found. F.B. 739-137.
Found 1½" iron pipe 10" below surface per Tract No 5320-M.B. 61-20 & F.B. 498-76 & R.S. 40-7. F.B. 739-138.
Found 2" iron pipe with copper tack 10" below surface per Tract No 5320-M.B. 66-4-5. F.B. 739-137.
Found 2"x2" stake 6" below surface station 222+21.14 P.O.T. per C.S.B-1077-7 and F.B. 498-76. F.B. 739-136.
1/4 SECTION CORNER. Found 2"x2" stake and tack 8" below surface per C.S.B-1077-6. F.B. 739-136.
Found lead & tack and 4 tangent leads & tacks per F.B. 496-77 & F.B. 800-86. F.B. 739-134.
Found cut spike on top per R.S. 40-7. F.B. 739-134.
SECTION CORNER & ANGLE POINT
35
2
LOT 1
LOT 4
SEC. 2-T.3S.-R.14W.
LOT 3
SEC. 2-T.3S.-R.14W.
LOT 2
SEC. 2-T.3S.-R.14W.
FOR TOPOGRAPHY SEE
E.B. 739-166-173
S.E. 1/4 SEC. 35 - T
L.S. 6-3
Police Pistol Range
1/4 SECTION CORNER & ANGLE POINT per C.S.B-131-6 and C.S.B-337-2
Proposed Right Of Way Line
SOUTHERLY BDRY CITY OF INGLEWOOD
SOUTHERLY BOUNDARY-CITY OF INGLEWOOD
EASTERLY BOUNDARY-CITY OF INGLEWOOD
WESTERLY BDRY. CITY OF INGLEWOOD
CRENSHAW
108TH ST.
109TH ST.
110TH ST.
111TH ST.
111TH PL.
112TH ST.
113TH ST.
NORTHERLY BDRY. CITY OF INGLEWOOD
IMPERIAL HWY.
3
2
10
11
SECTION CORNER. Found boat spike and lead and 4 tangent leads & tacks per C.S.B-1077 & F.B. 739-131
Found 2"x2" stake 12" below surface- Sta. 213+09.64 P.O.T. Arlington Ave per C.S.B-1077-6. See F.B. 498-76 F.B. 739-136.
CENTER OF SECTION 2-T.3S.-R.14W. Found C.S. Monument, a 2" iron pipe set in concrete 12" below surface with brass cap marked per C.S.B-1077-6. F.B. 739-136.
ARLINGTON
LENNOX
(108TH)
GRAMMERCY PLACE
WESTERLY BDRY. CITY OF LOS ANGELES
C.S.B-337-2
SOUTHERLY BDRY CITY OF INGLEWOOD

CSB-1427-2
A2 OF A3