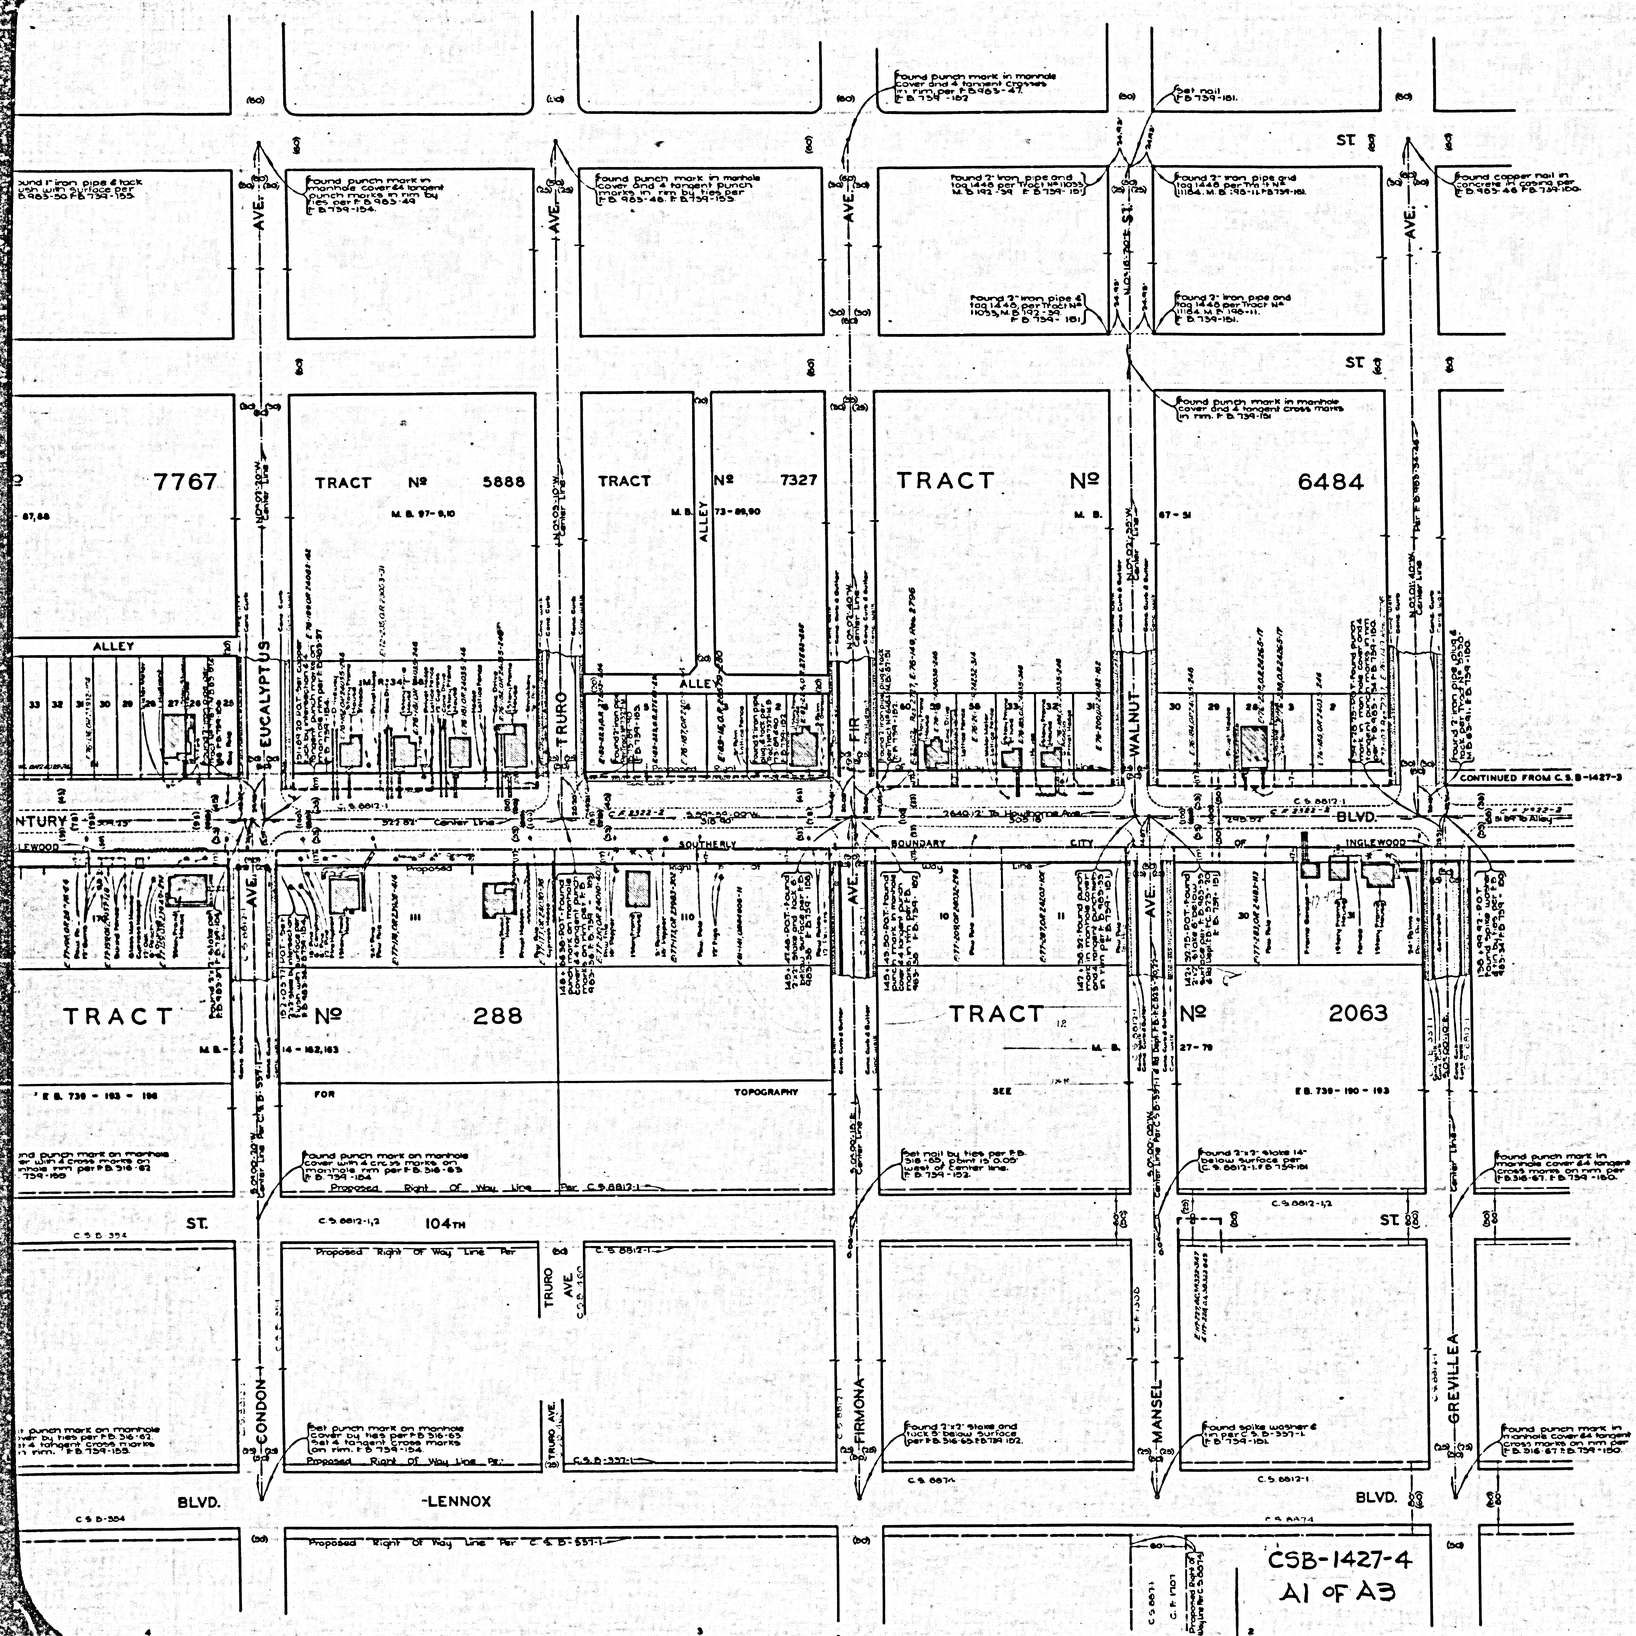


MAP OF CENTURY BOULEVARD

FROM WESTERN AVE. TO ANZA AVE.

AND

SUCCESS AVE. TO CENTRAL AVE.

COUNTY SURVEYORS MAP Nº B-1427

SHEET Nº 4 OF 4 SHEETS

SCALE:- 1 INCH = 50 FT

INDEX 24

JOB NUMBER - 8208

ALFRED JONES - COUNTY SURVEYOR

SURVEYED MARCH TO JUNE 1938

SURVEYED UNDER INSTRUCTIONS OF THE BOARD OF SUPERVISORS PER ORDER DATED OCT. 6, 1937

BEARINGS ARE BASED ON THE BEARING OF CENTURY BLVD. AS SHOWN ON C.S. B-131-6

E.B. 739 - 125-220

Revised November 1948 R.W.M.A.
Revised, April 7, 1948 J.B.Price.

FIELD WORK BY.....L.D. MOORE
OFFICE WORK BY.....H.U.M. HIGGINS
H.M. REYNOLDS
CHECKED BY.....D.M. FINLEY

FOR INDEX MAP SEE C.S. B-1427-1

CSB-1427-4
A1 OF A3

AVE. 8

98TH ST.

99TH ST.

TRACT № 2740
M. B. 27 - 92

REDFERN

CENTURY BLVD.

S 89°-59'-25" W — Center Line — 2640.67

S. R. 14 W.
32 33

SOUTHERLY BOUNDARY CITY OF INGLEWOOD

HARDY

98TH ST.

TRACT № 7767
M. B. 83 - 67,68

ALLEY

ROSEWOOD

EUCALYPTUS

TRACT № 5888
M. B. 97- 8,10

CENTURY BLVD.

1 5 5

ALLEY

SEE

14995

ST.

104TH ST.

TRACT
E. B. 738 - 197 - 202

№ 323
M. B. 14 - 85
FOR
TOPOGRAPHY

TRACT
E. B. 738 - 193 - 196

№ 288
M. B. 14 - 182, 183
FOR

FELTON

BUFORD

BURL

INGLEWOOD

DALEROSE

CONDON

BLVD.

LENNOX

Proposed Right Of Way Line Per C. S. 8812-1

Proposed Right Of Way Line Per C. S. B-337-1

Proposed Right Of Way Line Per C. S. B-354

Found punch mark on manhole cover and 4 tangent cross marks on manhole rim per F.B. 738-113, F.B. 516-58 & Rd Dept. F.B. 72, 350-88, 151, F.B. 738-104.

Found punch mark in manhole cover and 4 tangent cross marks on manhole rim per F.B. 738-113, F.B. 516-58 & Rd Dept. F.B. 72, 350-89, 144, F.B. 738-104.

Found punch mark in manhole cover and 4 tangent cross marks on manhole rim per F.B. 516-58 & Rd Dept. F.B. 72-73 & 350-64 See C.S. B-337-1, F.B. 738-106.

Found punch mark in manhole cover with 4 tangent punch marks on manhole rim per Rd Dept. F.B. 72-73, 350-66 and F.B. 516-60, F.B. 738-107.

Found punch mark in manhole cover with 4 tangent punch marks on manhole rim per F.B. 738-107, F.B. 516-61 and Road Dept. F.B. 72-73 & 350-67 F.B. 738-106.

Found spike, washer and tag per C.S. 8812-1 F.B. 738-106.

1/4 SECTION CORNER. Found spike and washer per F.B. 516-61 and Road Dept. F.B. 72-73 & 350-67 F.B. 738-106.

Found punch mark on manhole cover by ties per F.B. 516-62 and 4 tangent cross marks on rim. F.B. 738-105.

Found punch mark on manhole cover by ties per F.B. 516-63 and 4 tangent cross marks on rim. F.B. 738-104.

Found punch mark on manhole cover with 4 cross marks on manhole rim per F.B. 516-62 F.B. 738-109.

Found punch mark on manhole cover with 4 cross marks on manhole rim per F.B. 516-63 F.B. 738-104.

Found cut bolts by ties per F.B. 985-51 F.B. 738-106.

Found iron pipe & tack flush with surface per F.B. 985-50 F.B. 738-105.

Found punch mark in monument cover 44 tenths under punch marks on rim top per F.B. 985-49 F.B. 738-104.

CSB-1427-4
A2 OF A3

ARBOR VITAE ST.

BLVD.

FREEMAN (AVE.)

95TH ST.

SOUTHERLY BDRY. CITY OF INGLEWOOD

PARDEE ST.

LOS ANGELES (ANZA) BLVD.

RANCHO SAUSAL REDONDO

FREEWAY

98TH

99TH

AVE.

REDFERN

CENTURY BLVD.

INGLEWOOD BLVD.

REDONDO RD.

INGLEWOOD

EASTERN

T. 3 S. R. 14 W.

TRACT NO. 14995

TRACT NO. 12455

M.B. 289-45,49,50

ALLEY

101ST ST.

104TH ST.

106TH ST.

SAN DIEGO

FELTON

LENNOX BLVD.

FOR DETAILS ALONG CITY BOUNDARY SEE MARGINAL MAP ABOVE TITLE ON C.S. B-1633-3

CENTER OF SEC. 5, T. 3 S., R. 14 W. 1/4 SECTION CORNER: Found spike and washer in concrete monument 12" below surface per F.B. 516-154 and Rec. Dept. F.D. Rt. 5300-68, F.B. 750-161.

CSB-1427-4
A3 OF A3