
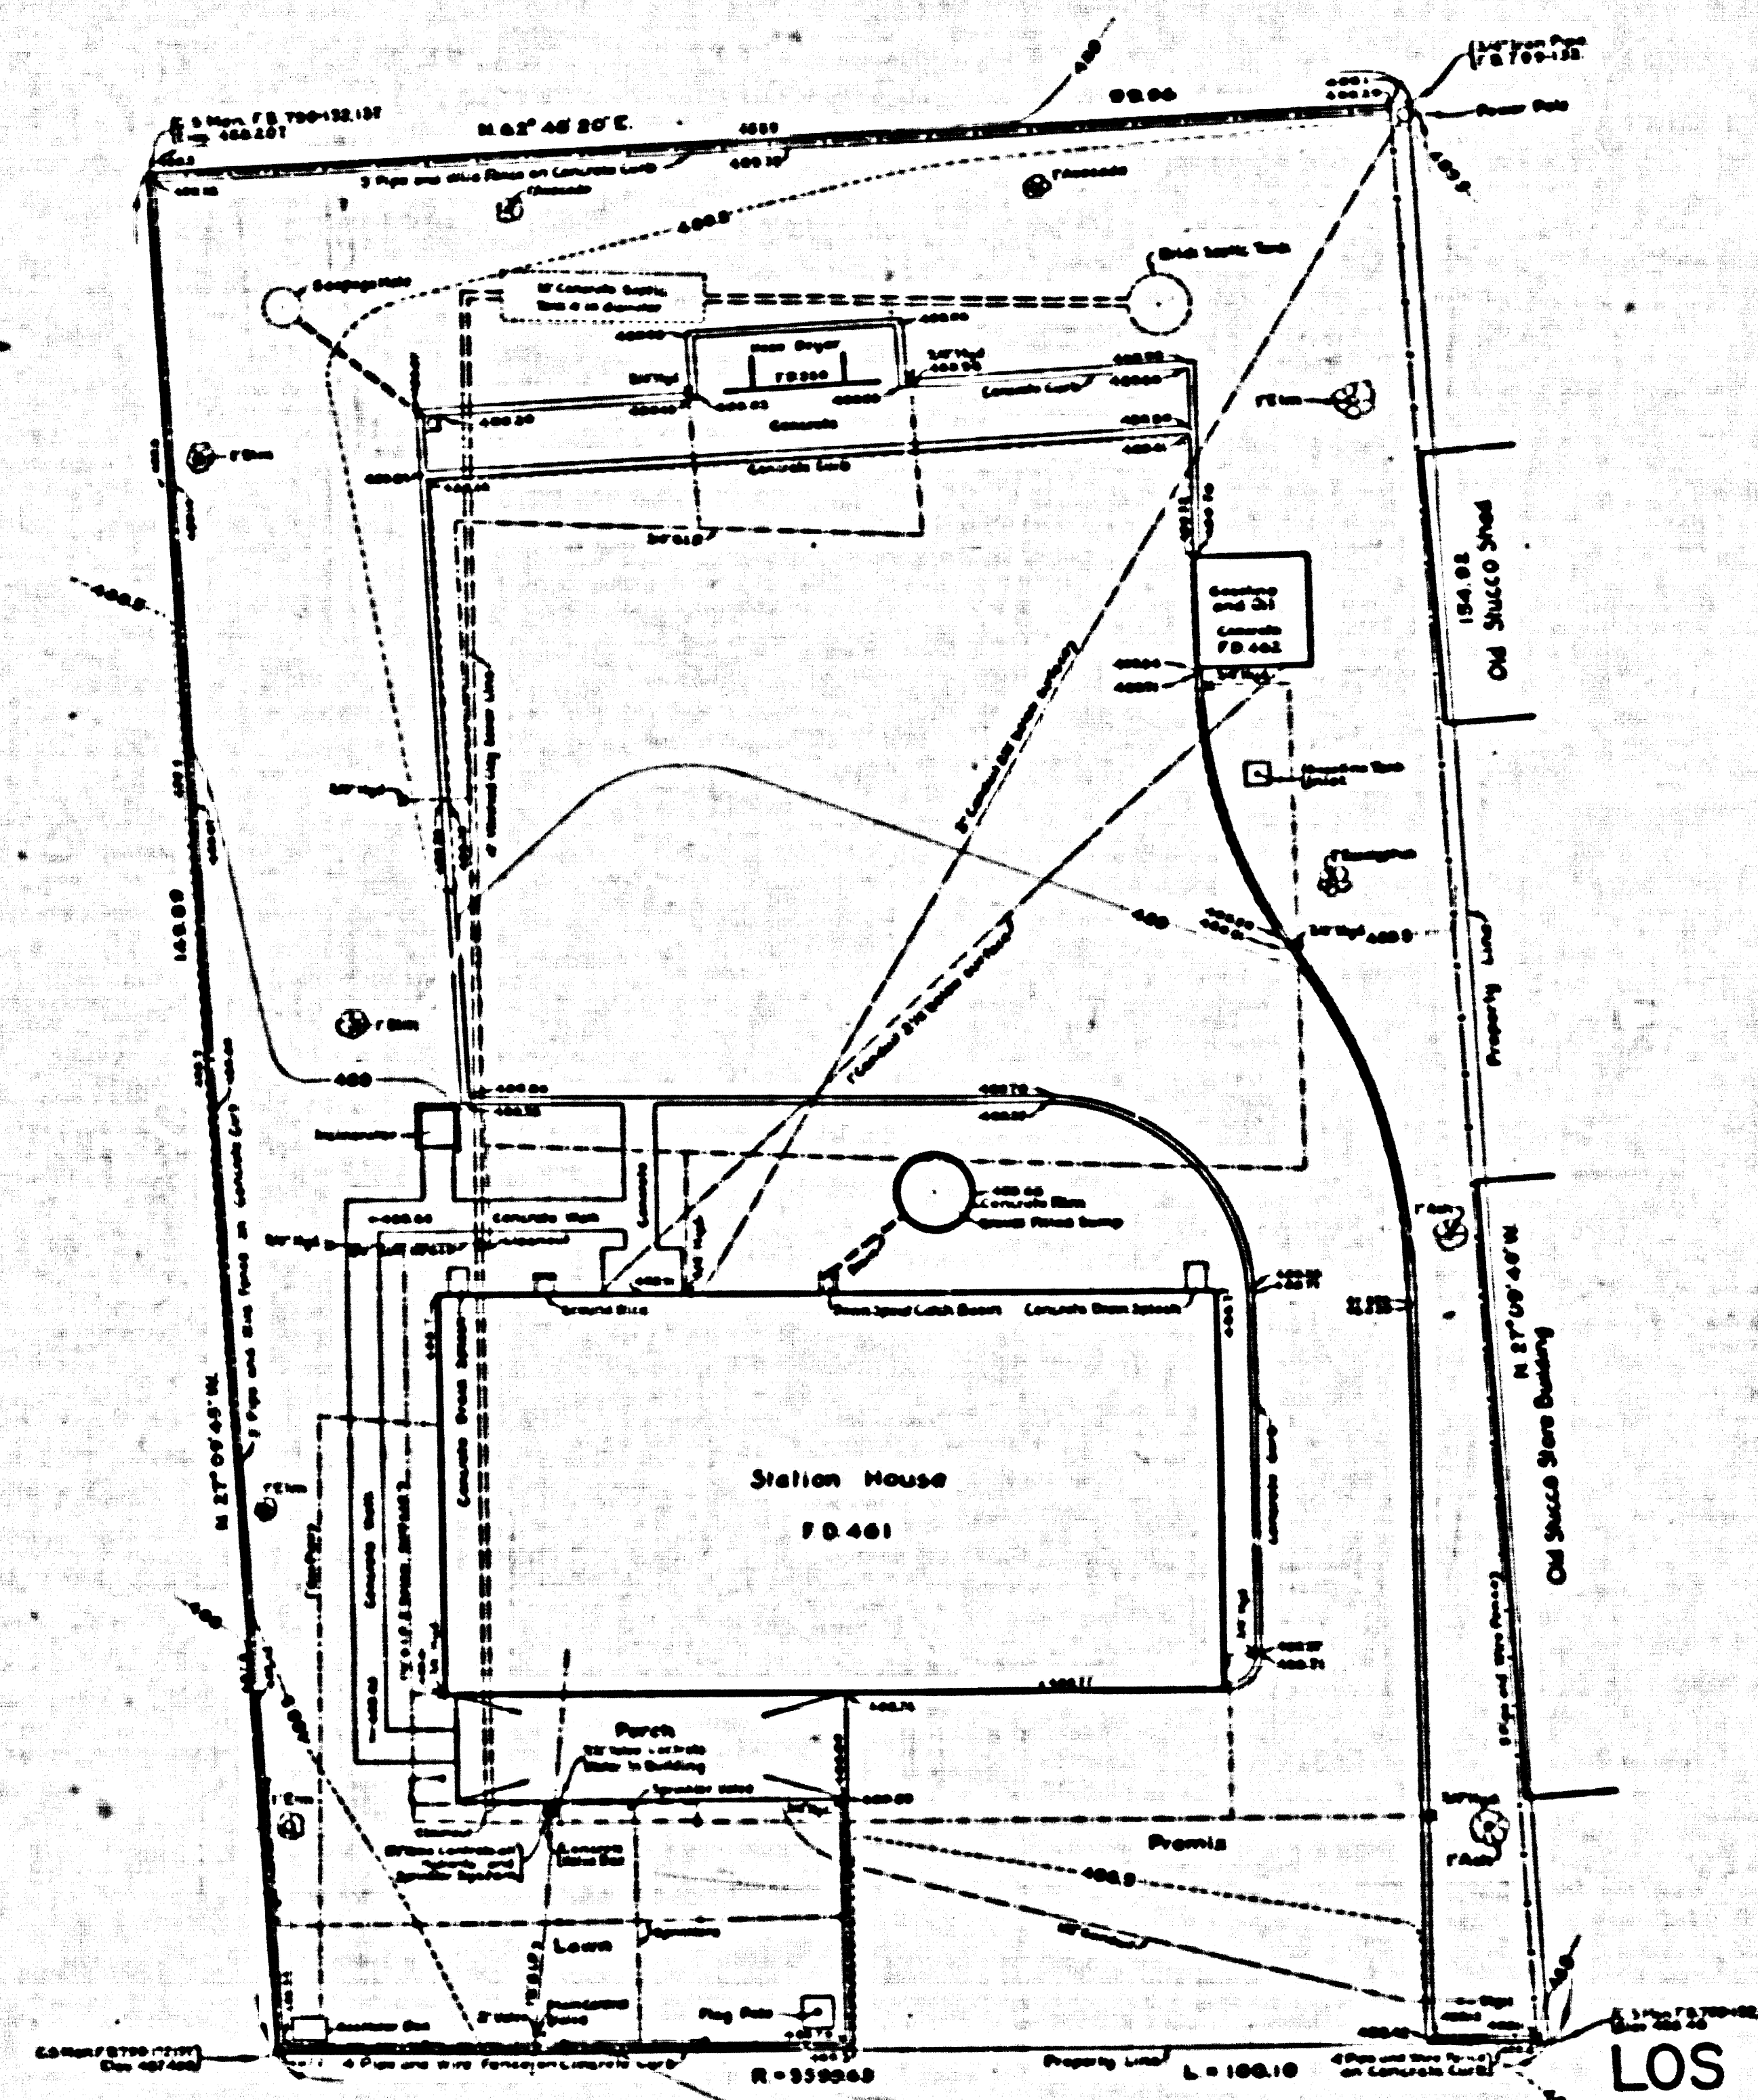


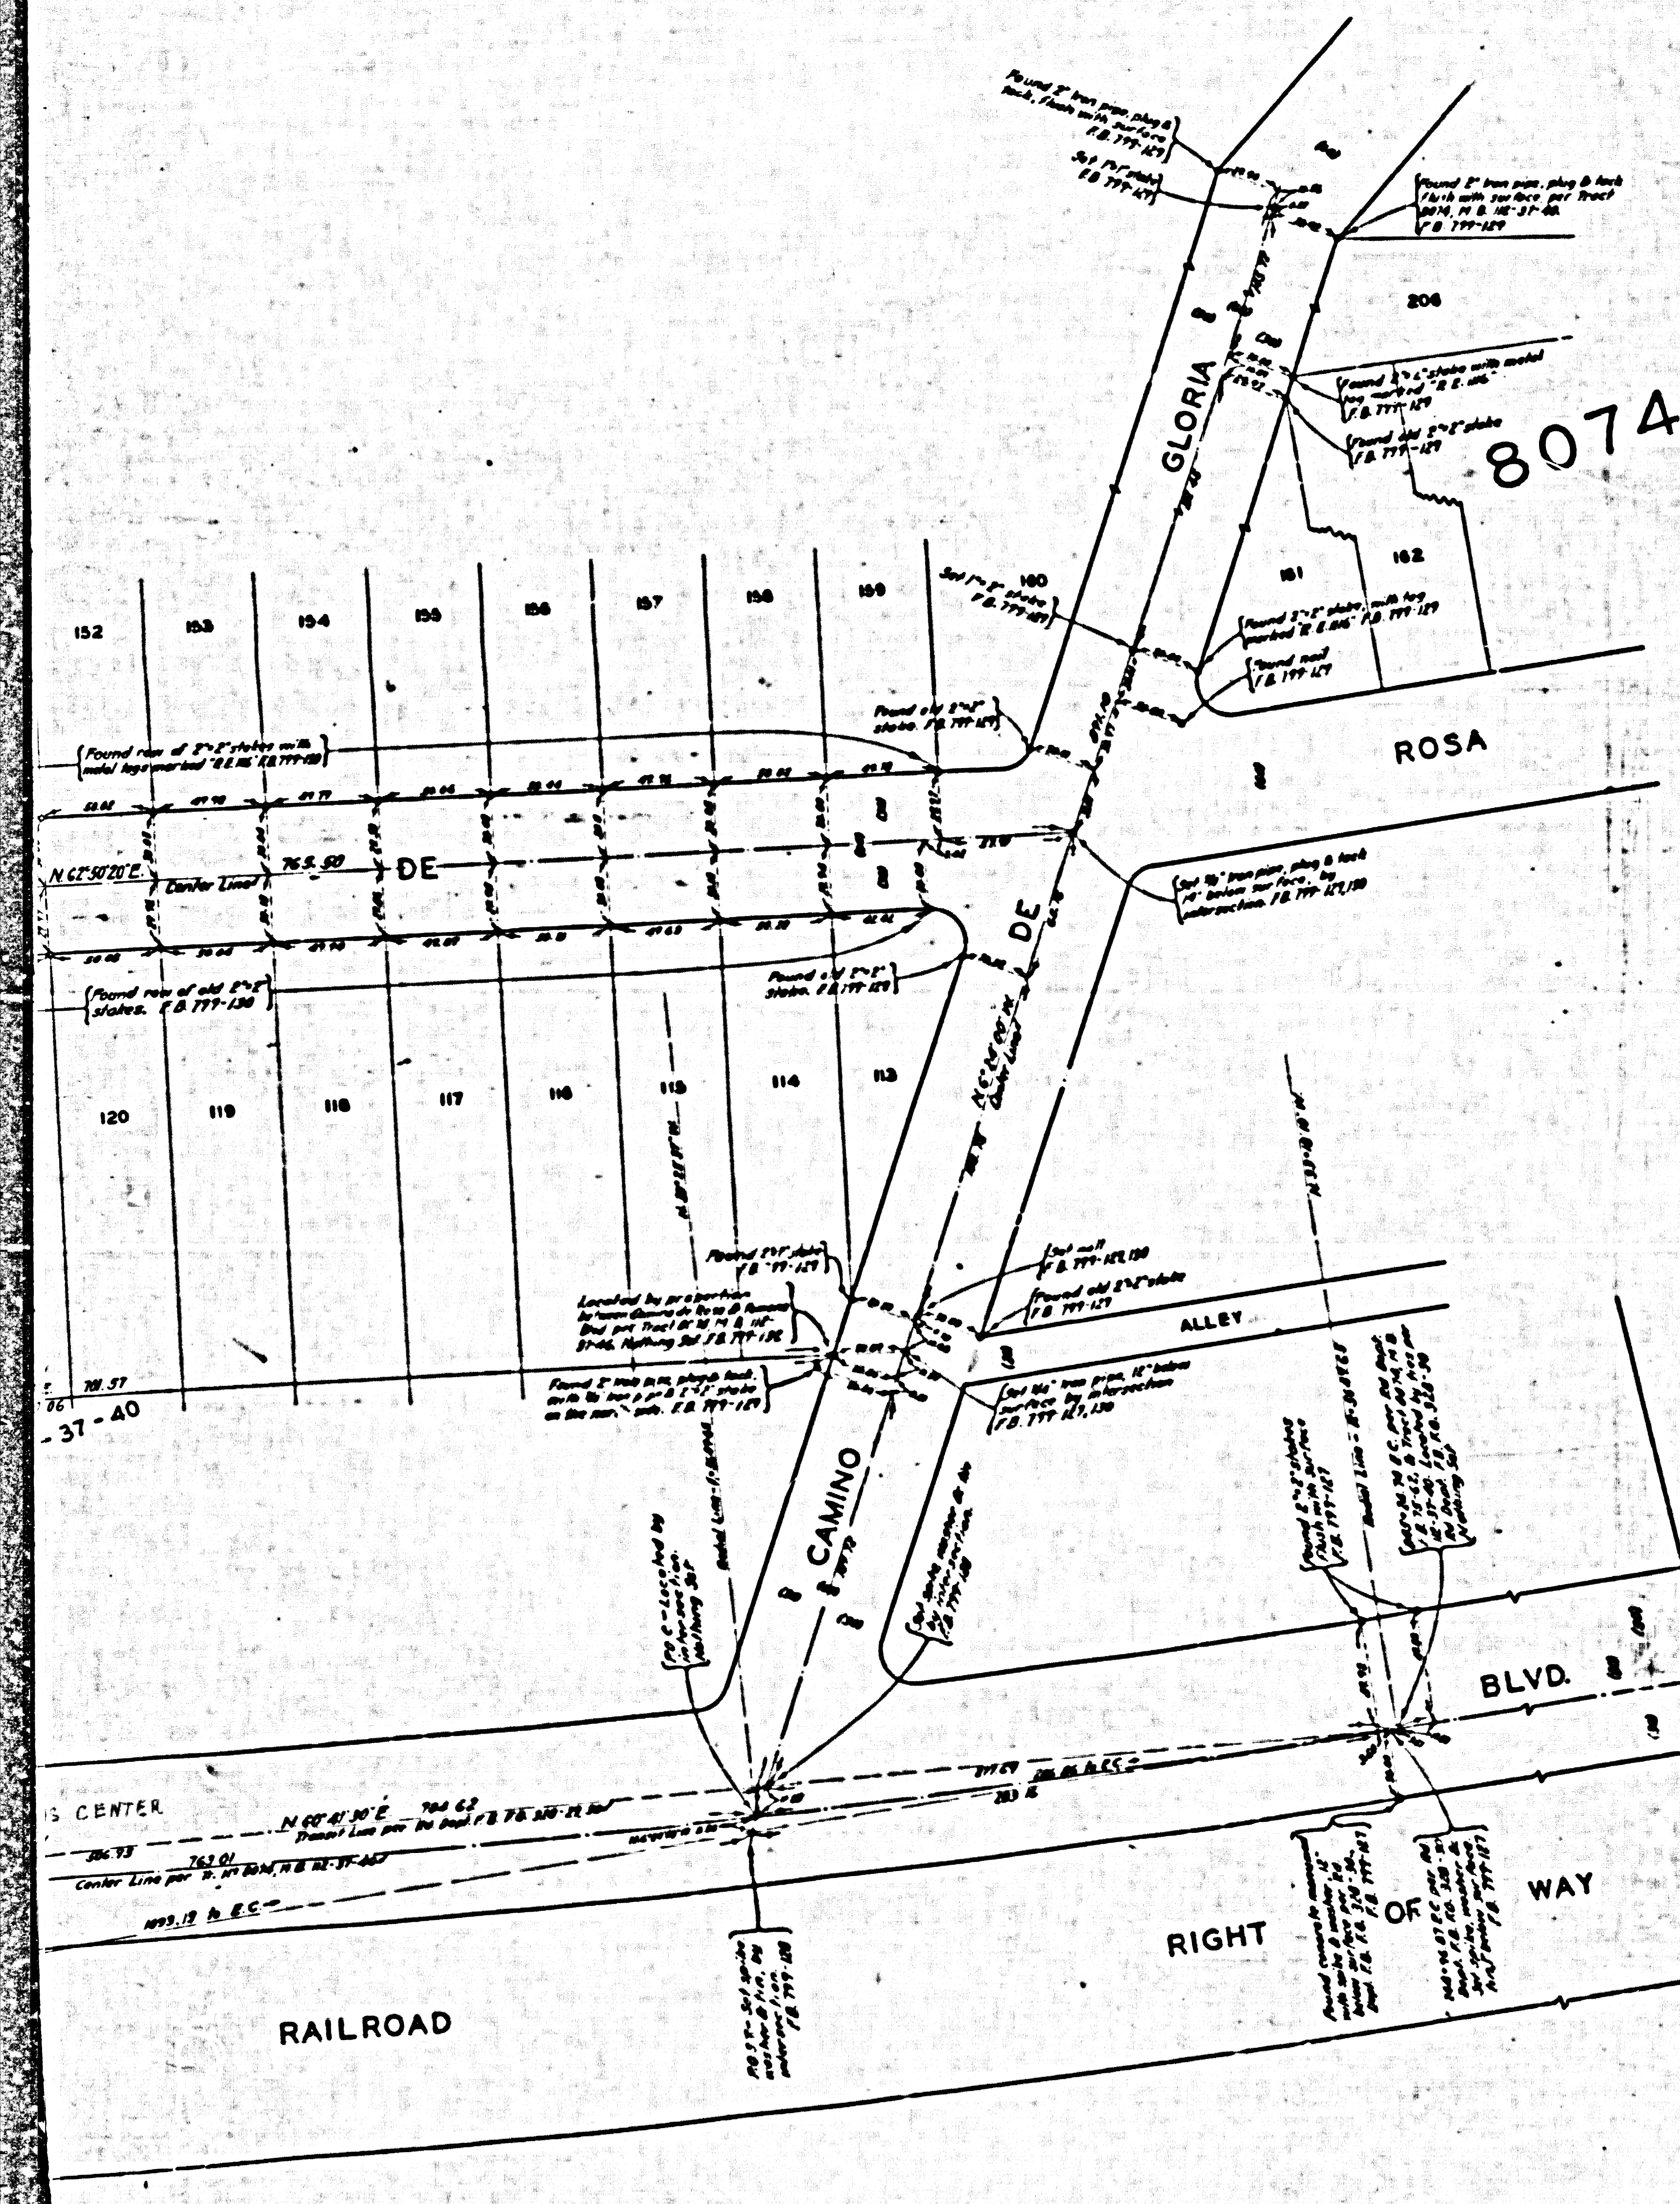


MARGINAL MAP
SHOWING
IMPROVEMENTS
SCALE-T=1/8"

Location of better box and electrical
Cable lines were placed from a sketch
furnished by the Los Angeles County
Fire Department and Fire Marshal.
Water lines shown were located by Pipe
Locator and were not shown.
Elevations are based upon a Control run
between U.S. 117 and U.S. 117-12-25.
Final Adjustment, part 1 & 2 799-12-137.
MARGINAL MAP ADDED JULY 1934


MAP OF
LOS ANGELES COUNTY FIRE STATION SITE N°61
SOUTH HILLS
PATROL STATION LOT
BEING
LOTS 9&10 TRACT N° 8074 M.B. 112-37-40
COUNTY SURVEYORS MAP N° B-1434
SCALE-1 INCH = 40 FT.

JOB NUMBER 6233
ALFRED JONES - COUNTY SURVEYOR
SURVEYED - AUG. 1933.
SURVEYED UPON REQUEST OF THE DEPT. OF
FORESTRY AND FIRE WARDEN, PER RULE 21
ORD. 929, PER LETTER DATED JULY 28, 1933.
BEARINGS ARE BASED ON THE BEARING OF
CAMINO DE TEODORO, PER TR. N° 8074, M.B. 112-37-40.
PLANETABLE SHEETS N° 85 & N° 119.
F.B. 799-125-148.
FIELD WORK BY... F. GREENWOOD,
T.M. WALSH AND A. HELLSTROM.
OFFICE WORK BY... C.J. TERRY,
H.M. HALL AND P.A. WOOD.
CHECKED BY... D.M. FINLEY. INDEX 39

CSB-1434
A1 OF A2

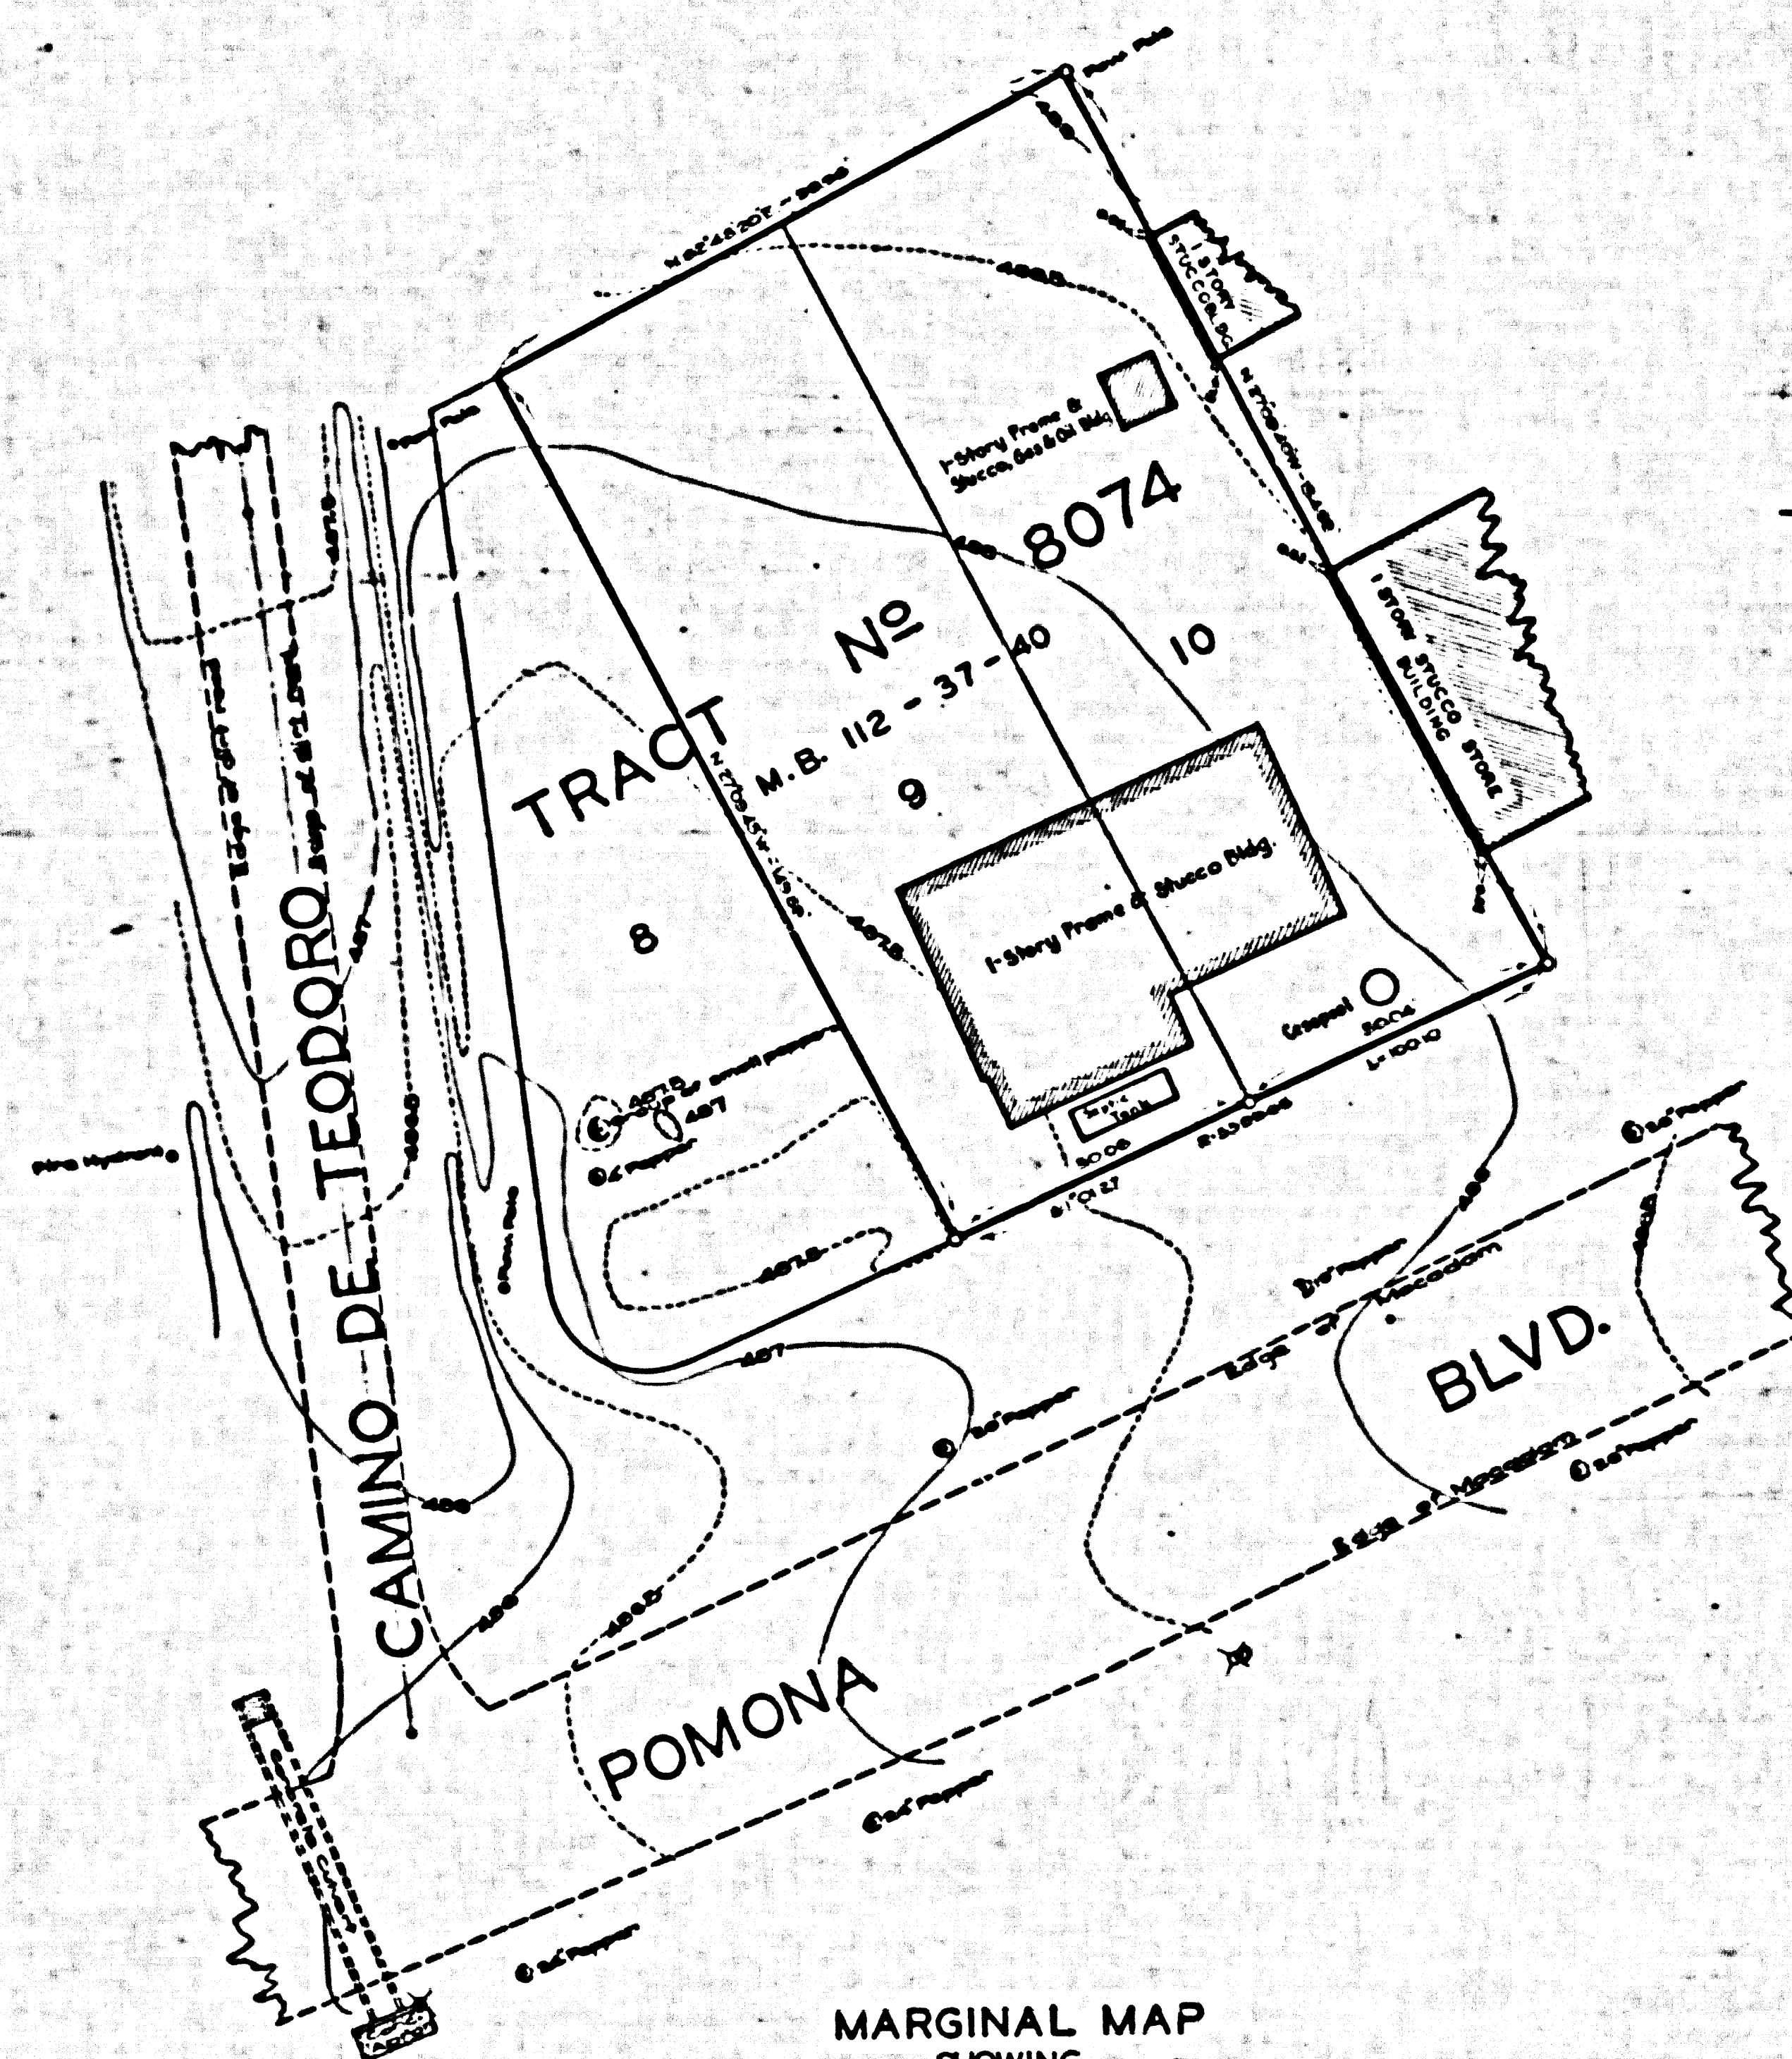

MARGINAL MAP
SHOWING
IMPROVEMENTS
SCALE-1/200

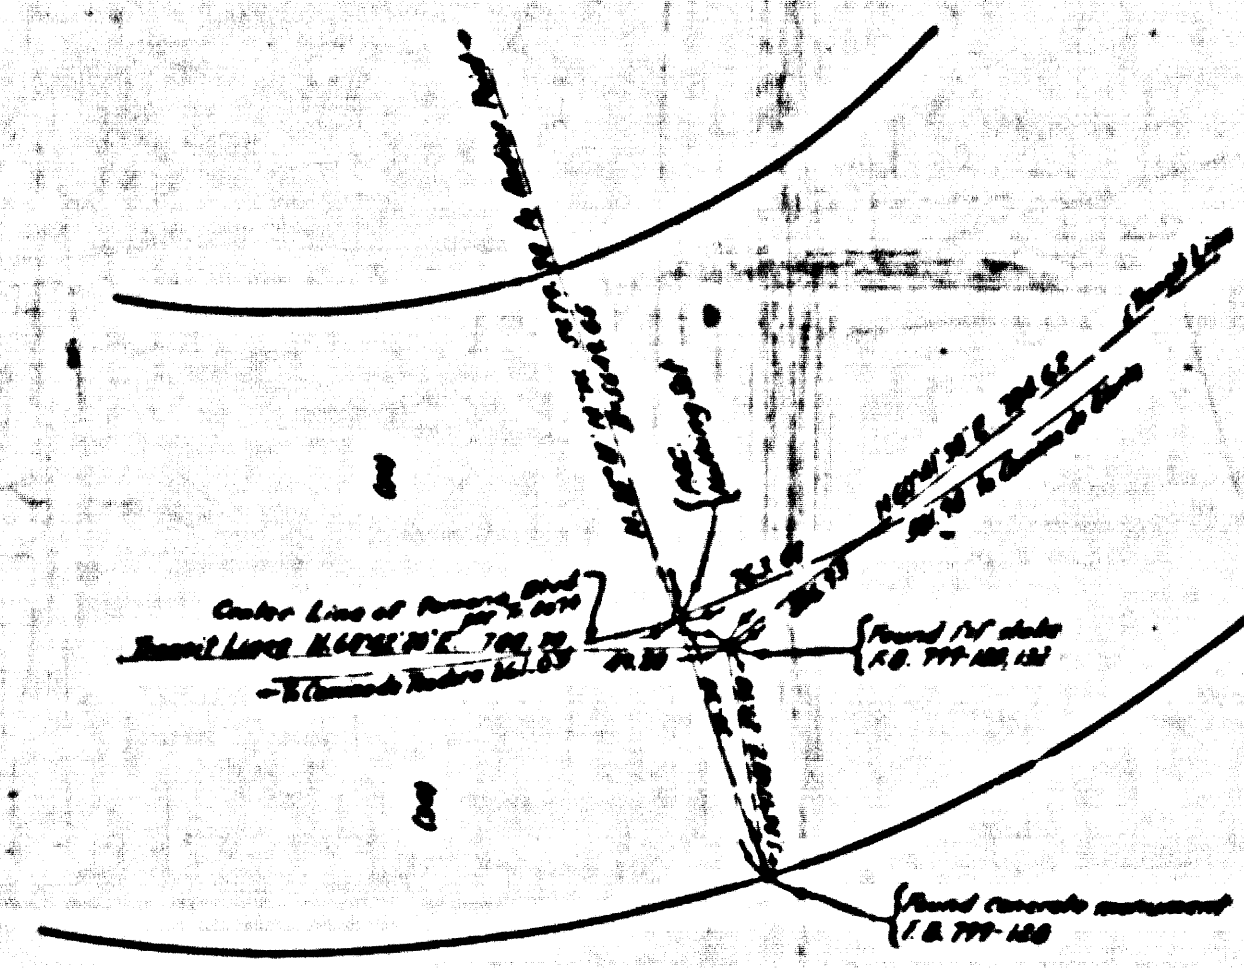

MARGINAL MAP
NOT TO SCALE

