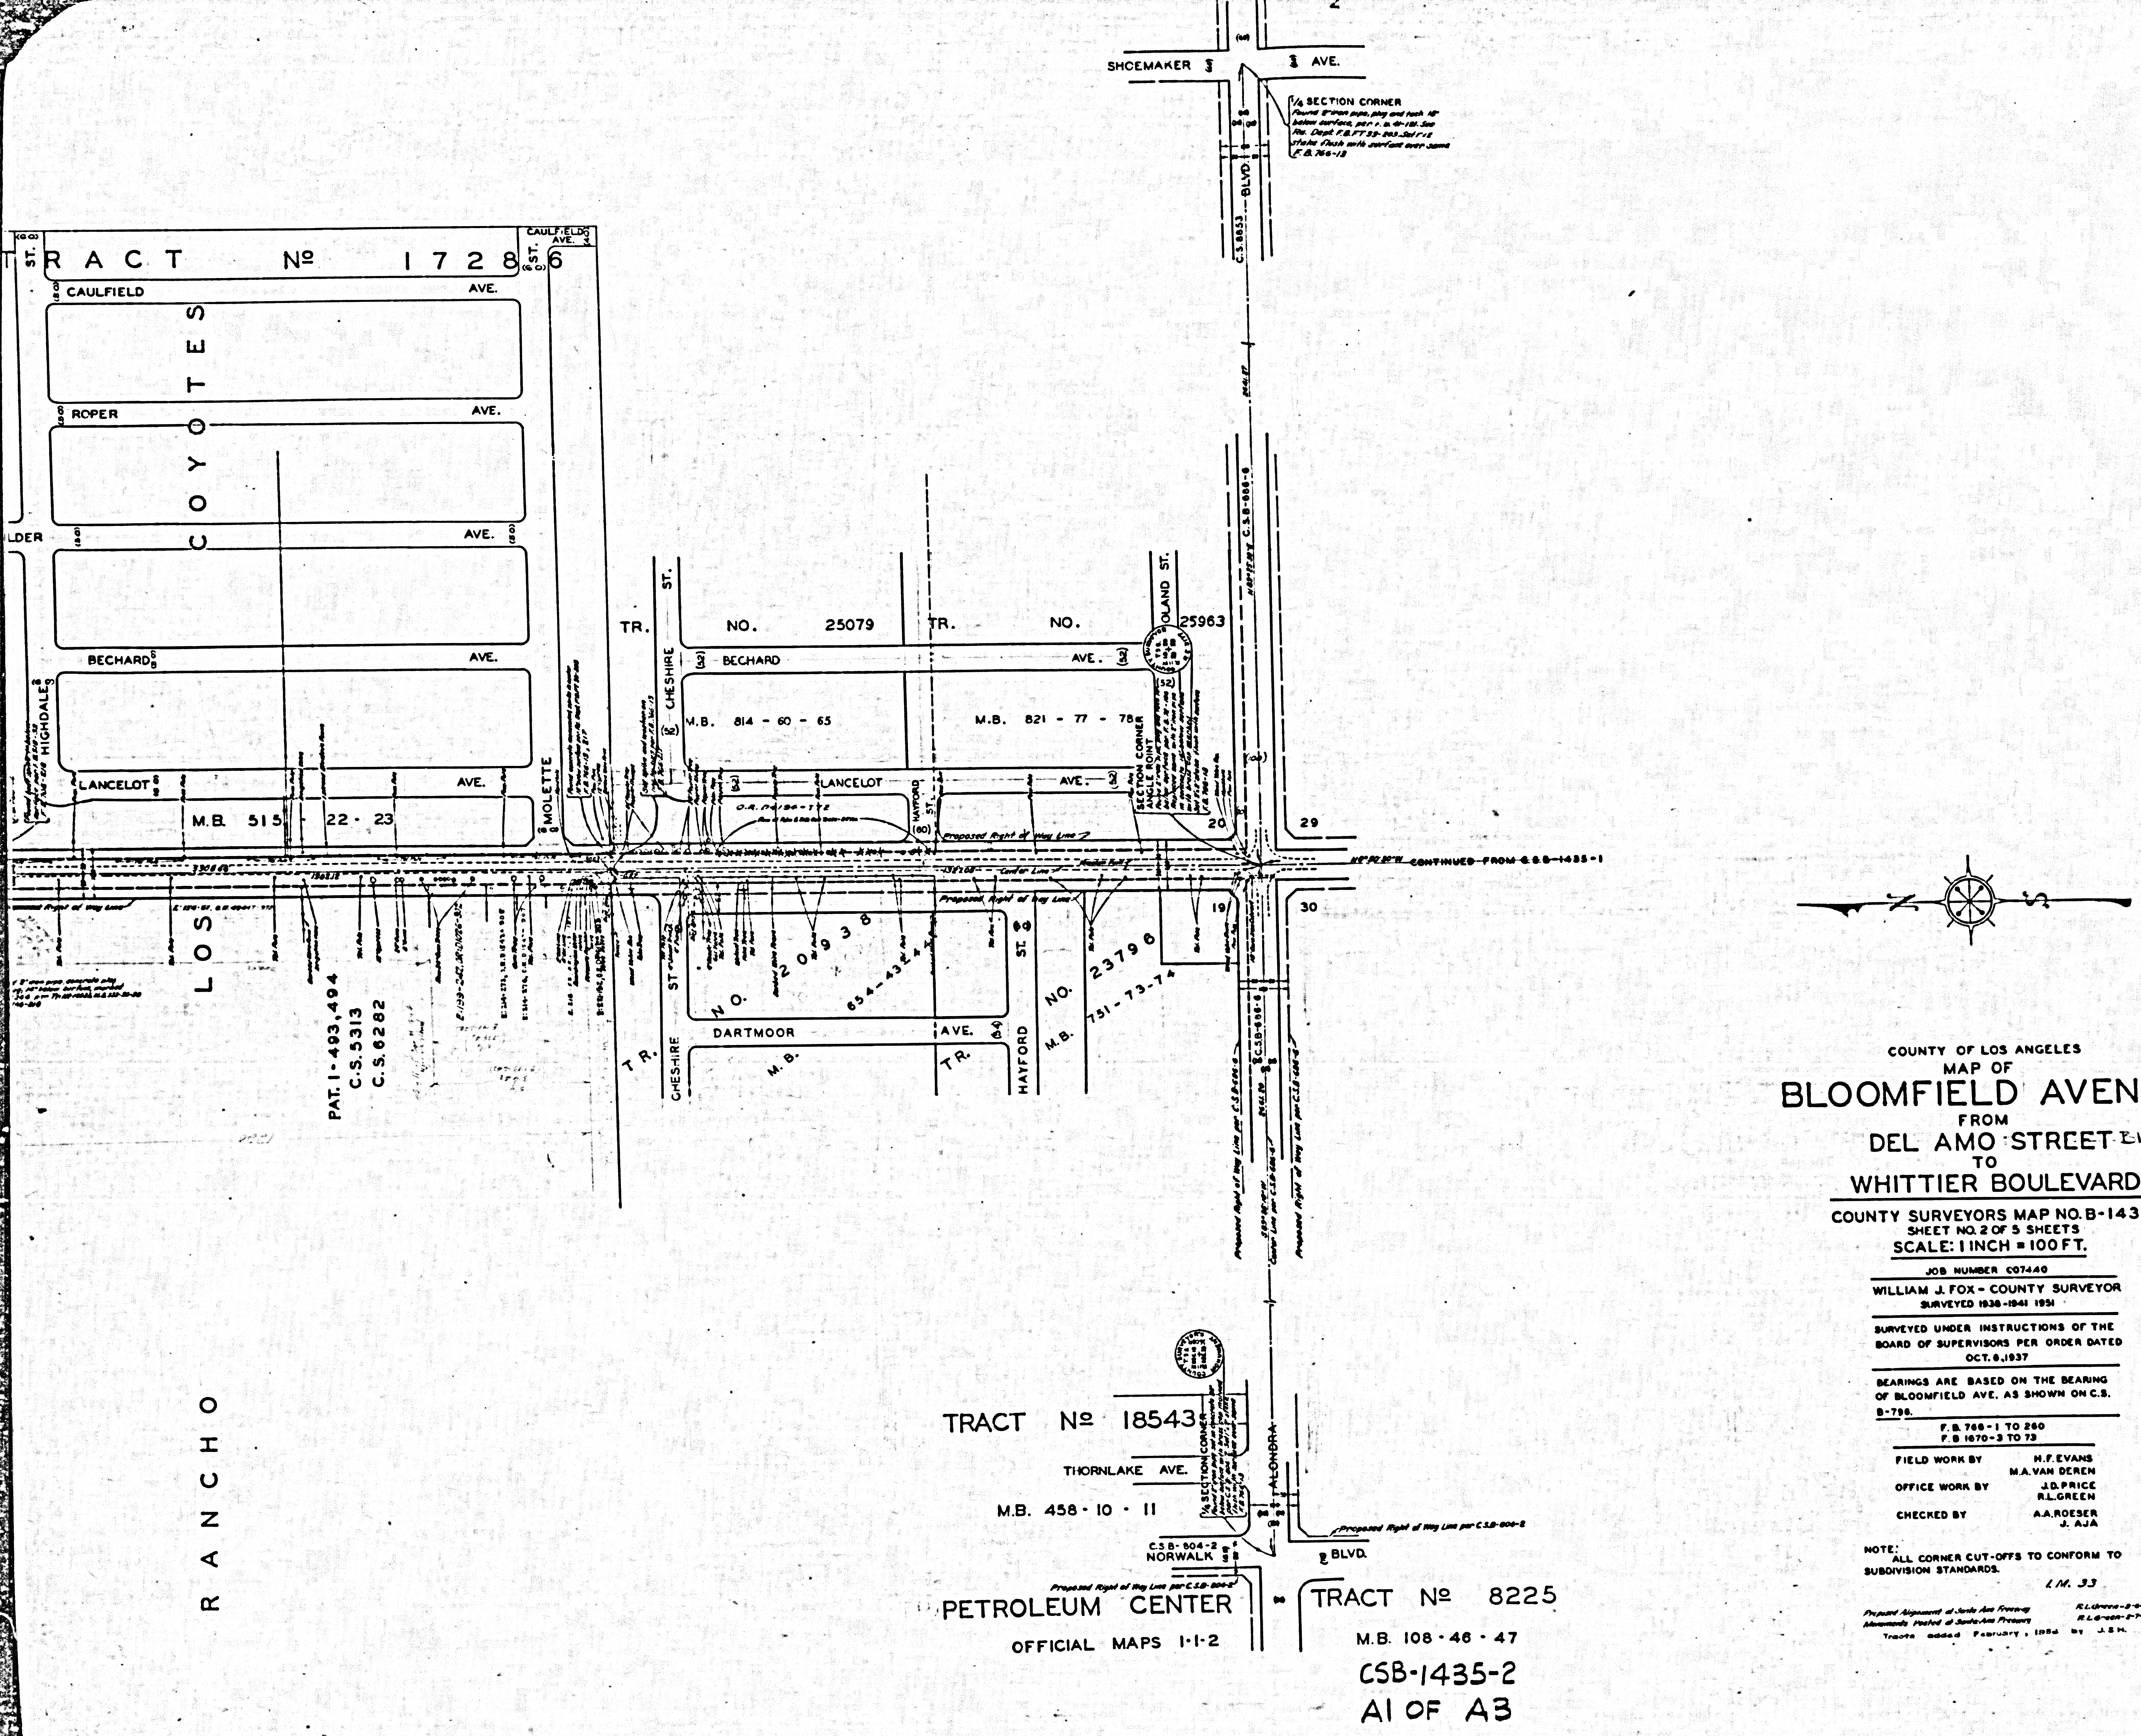
SHOEMAKER AVE.
1/4 SECTION CORNER
BLVD.
TRACT № 17286
CAULFIELD AVE.
ROPER AVE.
BECHARD AVE.
LANCELOT AVE.
HIGHDALE
MOLETTE
M.B. 515 22 - 23
LOS COYOTES
RANCHO
PAT. 1-493,494
C.S. 5313
C.S. 6282
TR. NO. 25079
CHESHIRE ST.
M.B. 814 - 60 - 65
TR. NO. 25963
ROLAND ST.
M.B. 821 - 77 - 78
HAYFORD ST.
SECTION CORNER
ANGLE POINT
Proposed Right of Way Line
Center Line
CONTINUED FROM C.S.B-1435-1
29
20
19
30
TR. NO. 20938
M.B. 654 - 43 - 44
DARTMOOR AVE.
TR. NO. 23796
M.B. 751 - 73 - 74
TRACT № 18543
THORNLAKE AVE.
M.B. 458 - 10 - 11
ALONDRA BLVD.
NORWALK BLVD.
C.S.B-604-2
PETROLEUM CENTER
OFFICIAL MAPS 1-1-2
TRACT № 8225
M.B. 108 - 46 - 47
N
S

COUNTY OF LOS ANGELES
MAP OF

BLOOMFIELD AVENUE

FROM
DEL AMO ~~STREET~~ BLVD
TO
WHITTIER BOULEVARD

COUNTY SURVEYORS MAP NO. B-1435
SHEET NO. 2 OF 5 SHEETS
SCALE: 1 INCH = 100 FT.

JOB NUMBER C07440

WILLIAM J. FOX - COUNTY SURVEYOR
SURVEYED 1938-1941 1951

SURVEYED UNDER INSTRUCTIONS OF THE BOARD OF SUPERVISORS PER ORDER DATED OCT. 8, 1937

BEARINGS ARE BASED ON THE BEARING OF BLOOMFIELD AVE. AS SHOWN ON C.S. B-798.

F.B. 768-1 TO 260
F.B. 1670-3 TO 73

FIELD WORK BY	H.F. EVANS M.A. VAN DEREN
OFFICE WORK BY	J.D. PRICE R.L. GREEN
CHECKED BY	A.A. ROESER J. AJA

NOTE:
ALL CORNER CUT-OFFS TO CONFORM TO SUBDIVISION STANDARDS.

L.M. 33

Proposed Alignment of Santa Ana Freeway — R.L.Green-[illegible]
Monuments Posted of Santa Ana Freeway — R.L.Green-[illegible]
Tracts added February, 1958 by J.S.H.

CSB-1435-2
A1 OF A3

SHOEMAKER AVE.
SECTION CORNER
TR. Nº 18116
M.B. 453-35-36
COYOTES
L.S. 30-35
FREEWAY
C.F. 1881
C.S. 818
C.S.B. 1552-2
C.S.B.-1552-2
ANA
SANTA
TRACT NO. 15206
M.B. 355-16-18
TRACT NO. 22418
AVE.
BLVD.
FIRESTONE BLVD.
C.S. 818
C.F. 1881
C.S.B. 2029-4
FIRESTONE
RAILROAD
R/W
PACIFIC
SOUTHERN
FRONT ST.
ST.
C.S.B.-108
BLOOMFIELD
TEXACO TANK FARM
TRACT NO. 16037
DARTMOOR AVE.
WHEATSTONE
DARTMOOR
M.B. 360-18-24
MAPLEDALE ST.
TRACT NO. 14035
M.B. 333-26-30
EXCELSIOR DR.
AVE.
TRACT Nº 17
CAULFIELD
ROPER
WILDER
BECHARD
LANCELOT
HIGHDALE
ST.
DR.
M.B. 515 22-23
LOS COYOTES
RANCHO
PAT. 1-493, 494
C.S. 5313
C.S. 6282
ROSECRANS
NORWALK BLVD.
C.S.B.-804-2
Proposed Right of Way Line per C.S.B.-804-2

CSB-1435-2
A2 OF A3

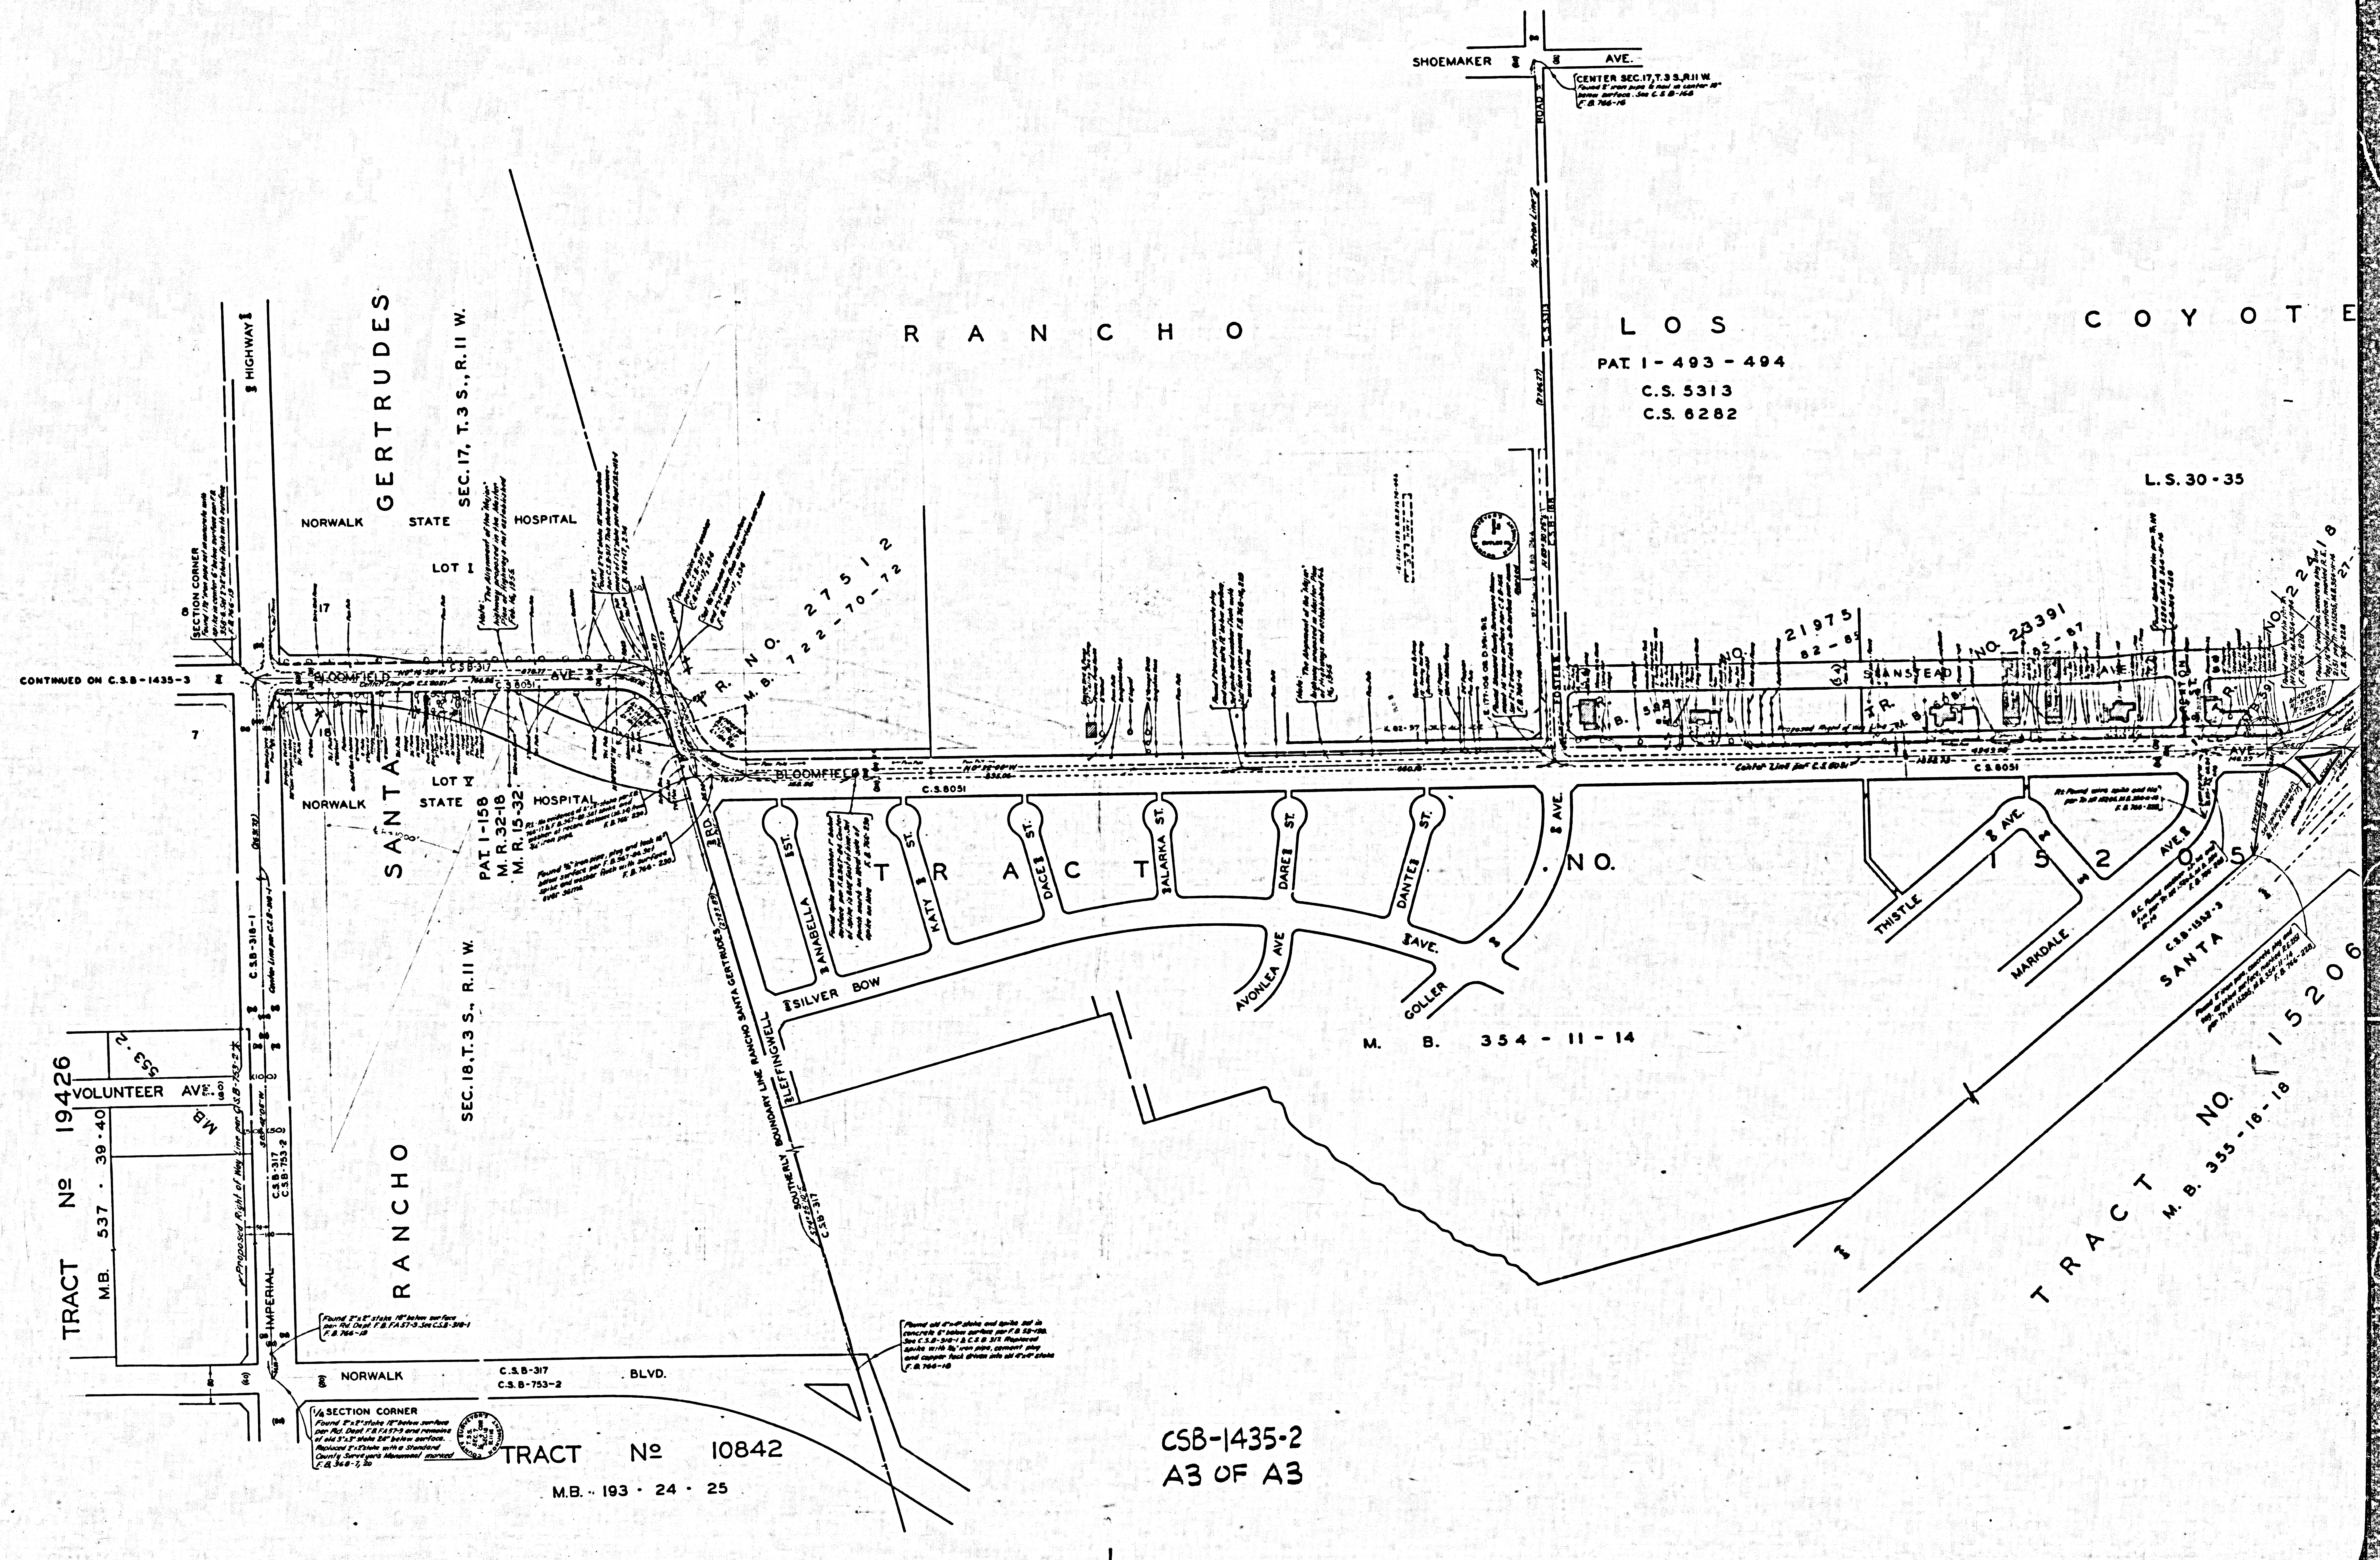

SHOEMAKER AVE.
ROAD
CENTER SEC.17, T.3 S., R.11 W.
Found 2" iron pipe & nail in center 10" below surface. See C.S.B-166
F.B. 766-16
RANCHO LOS COYOTE
PAT. 1-493-494
C.S. 5313
C.S. 6282
L.S. 30-35
RANCHO SANTA GERTRUDES
SEC. 17, T.3 S., R.11 W.
NORWALK STATE HOSPITAL
LOT I
LOT V
PAT. 1-158
M.R. 32-18
M.R. 15-32
SEC. 18, T.3 S., R.11 W.
HIGHWAY
SECTION CORNER
Found 1½" iron pipe set in concrete with spike in center 6" below surface per F.B. 356-6. Set 2"x2" stake flush with surface
F.B. 766-19
CONTINUED ON C.S.B-1435-3
BLOOMFIELD AVE.
C.S.B-317
C.S.B-8051
17
18
8
7
Note: "The Alignment of the 'Major' highways proposed in the Master Plan of Highways not established Feb. 16, 1955"
Found ¾" iron pipe, plug and tack 18" below surface per F.B. 967-84. Set spike and washer flush with surface over same
F.B. 766-230
TR. NO. 27512
M.B. 722-70-72
TR. NO. 21975
M.B. 582
TR. NO. 23391
STANSTEAD AVE.
TRACT NO. 15205
M.B. 354-11-14
ANABELLA ST.
KATY ST.
DACE ST.
ALARKA ST.
DARE ST.
DANTE ST.
AVONLEA AVE.
GOLLER AVE.
SILVER BOW
LEFFINGWELL
THISTLE AVE.
MARKDALE AVE.
3RD
SOUTHERLY BOUNDARY LINE RANCHO SANTA GERTRUDES
C.S.B-317
SANTA
TRACT NO. 15206
M.B. 355-16-18
TRACT No 19426
M.B. 537-39-40
VOLUNTEER AVE.
M.B. 553-2
Proposed Right of Way
IMPERIAL
C.S.B-318-1
C.S.B-317
C.S.B-753-2
Found 2"x2" stake 16" below surface per Rd. Dept. F.B. FA57-9. See C.S.B-318-1
F.B. 766-19
NORWALK BLVD.
C.S.B-317
C.S.B-753-2
Found old 4"x4" stake and spike set in concrete 6" below surface per F.B. 53-190. See C.S.B-318-1 & C.S.B 317. Replaced spike with ¾" iron pipe, cement plug and copper tack driven into old 4"x4" stake
F.B. 766-18
¼ SECTION CORNER
Found 2"x2" stake 12" below surface per Rd. Dept. F.B. FA57-9 and remains of old 3"x3" stake 24" below surface. Replaced 2"x2" stake with a Standard County Surveyor's Monument marked
F.B. 368-7, 20
COUNTY SURVEYOR'S MONUMENT
T.3 S.
SEC. 7
SEC. 18
R.11 W.
TRACT No 10842
M.B. 193-24-25

CSB-1435-2
A3 OF A3