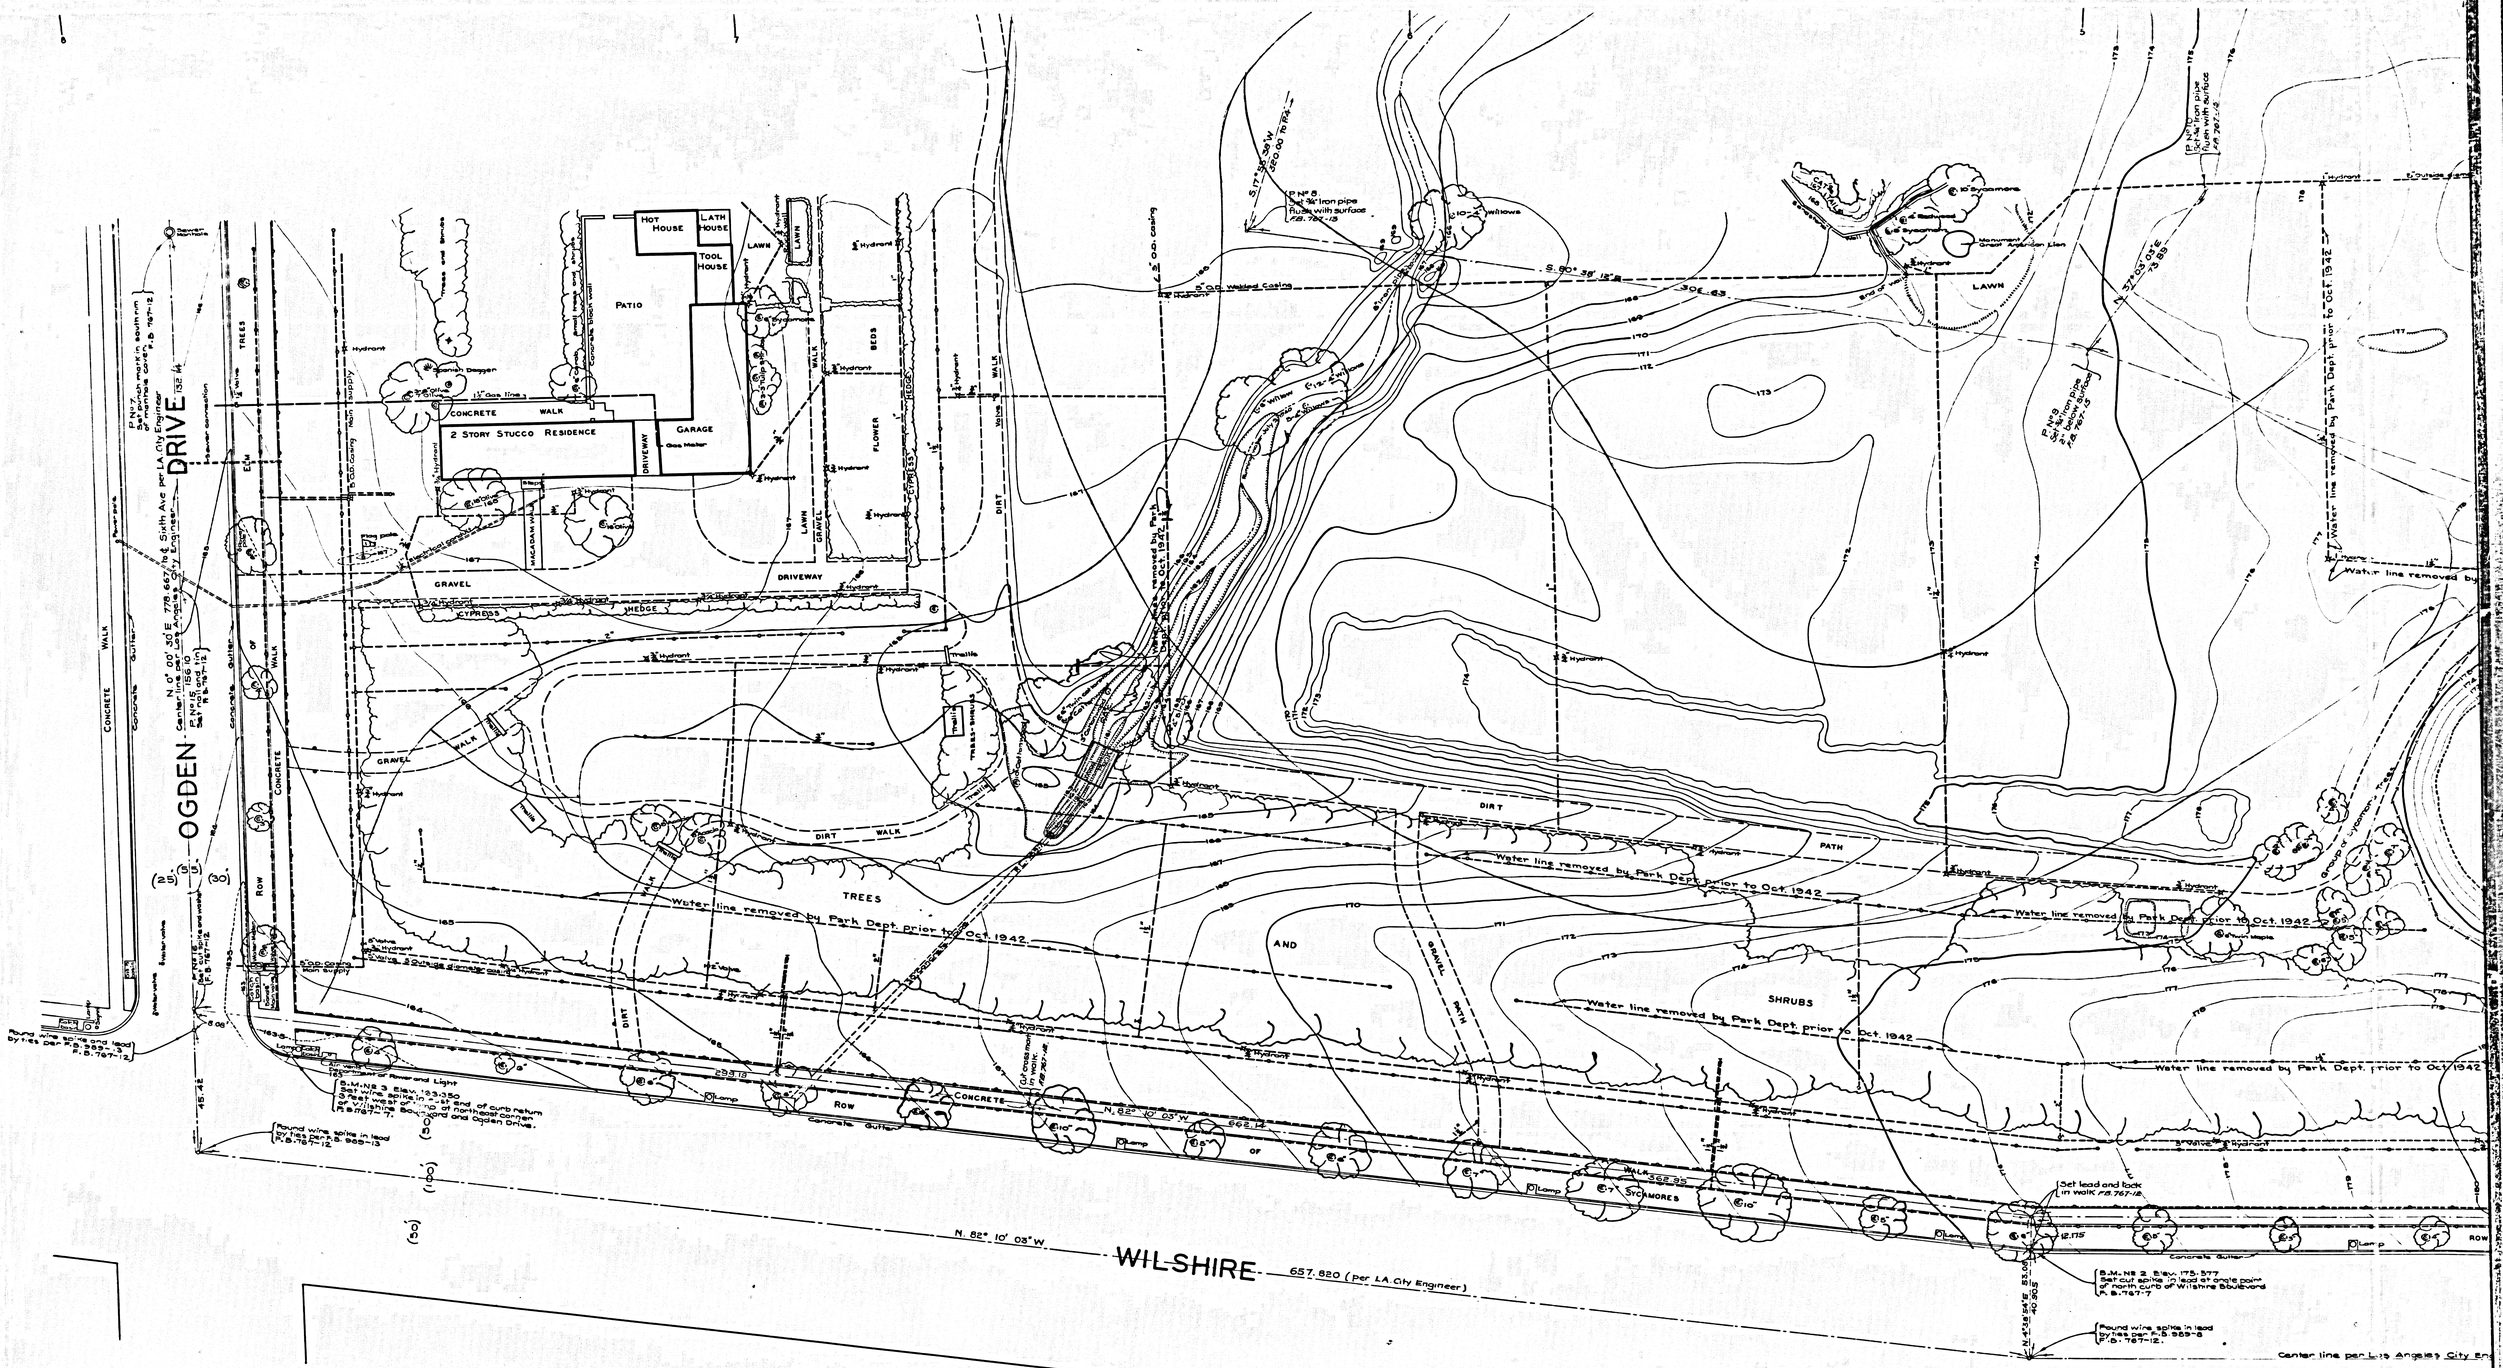

CSB 1442-2

A1 OF A2

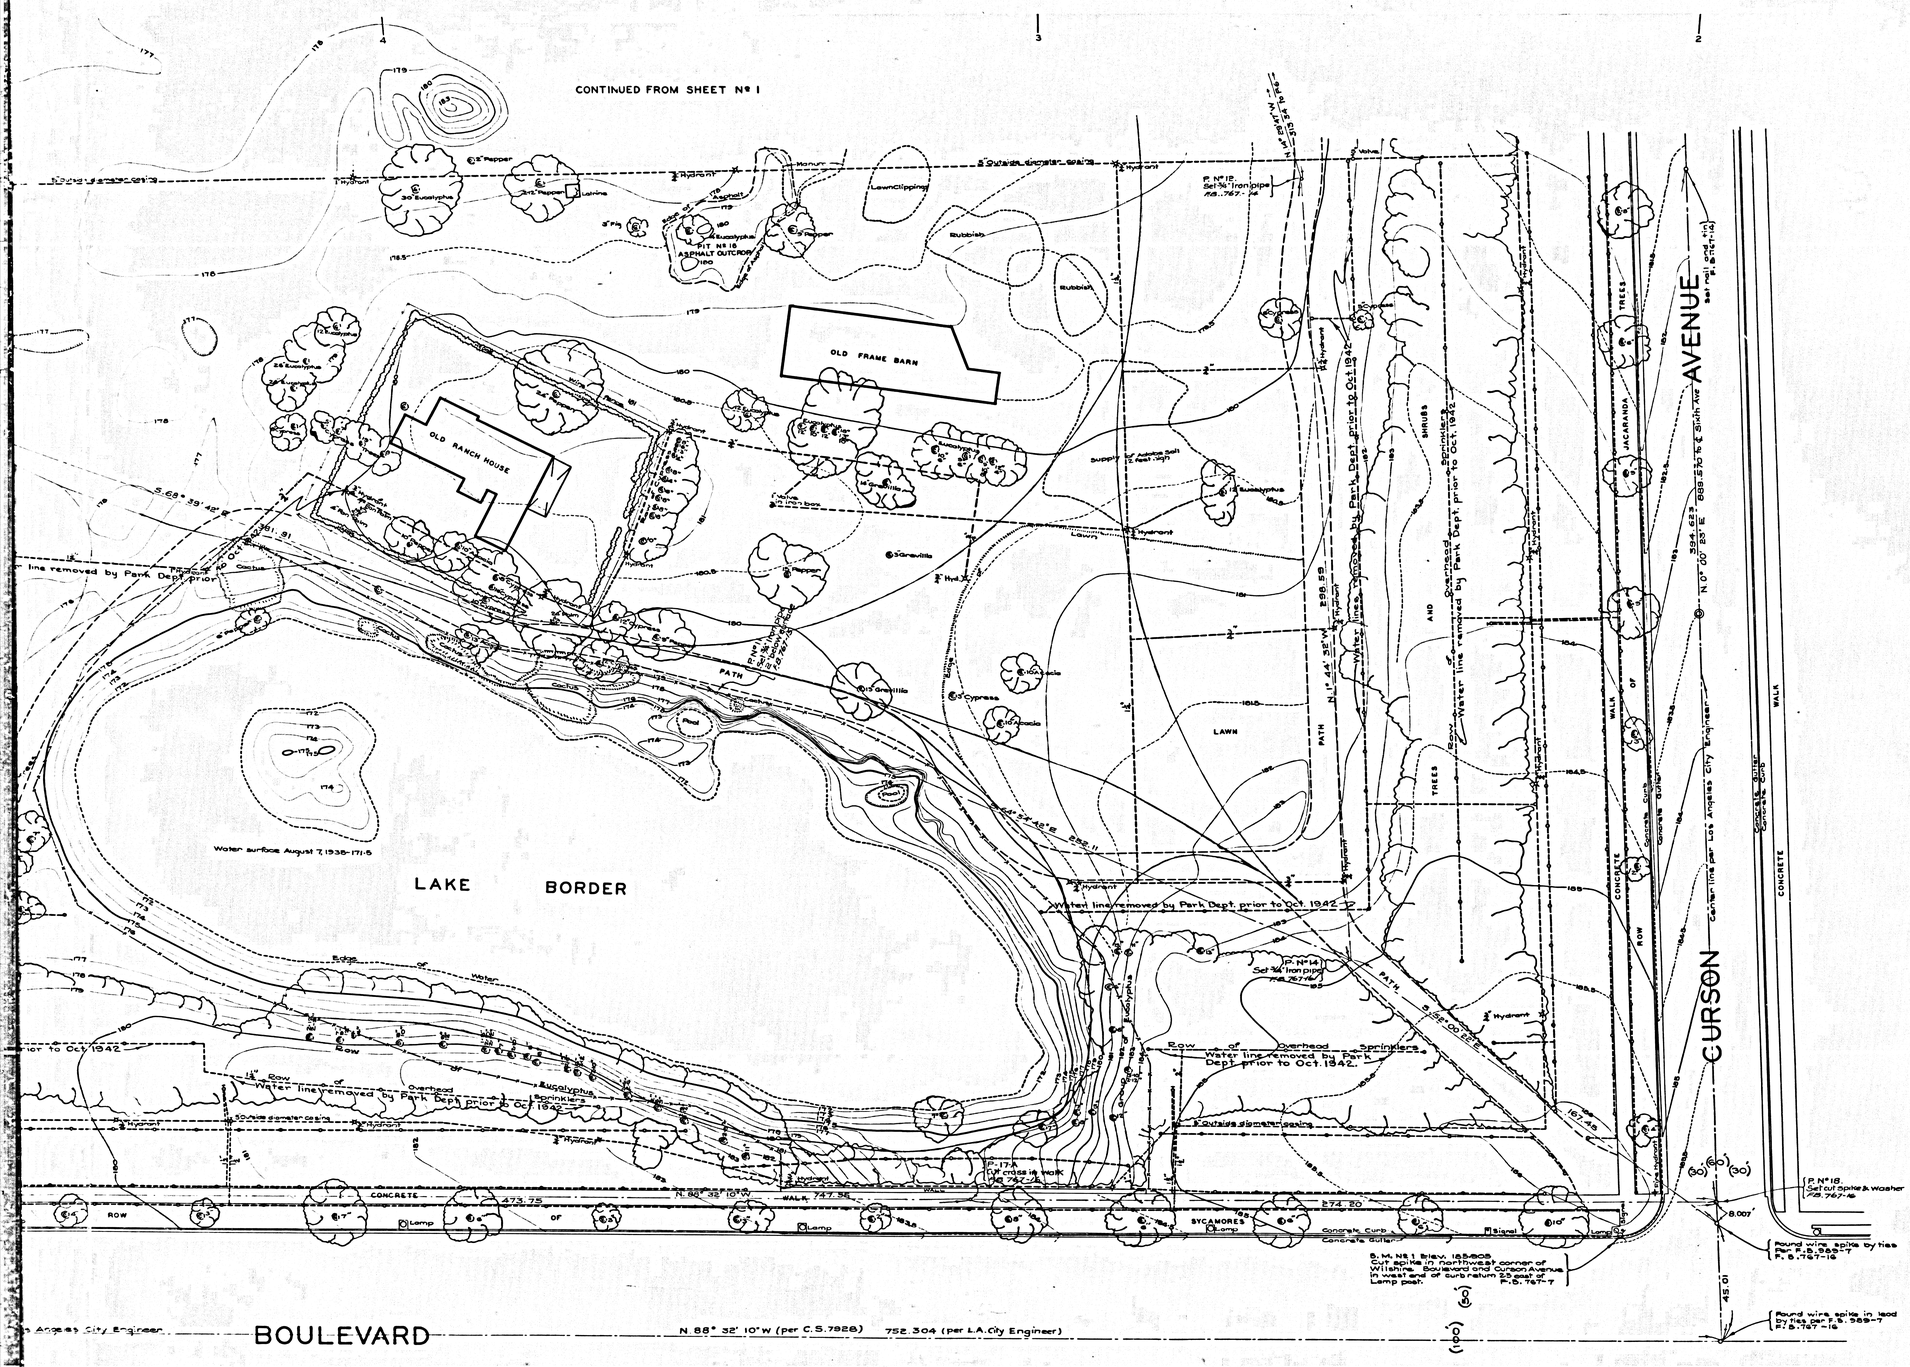

TOPOGRAPHIC MAP OF HANCOCK PARK IN RANCHO LA BREA

COUNTY SURVEYORS MAP Nº B-1442

SHEET 2 OF 3 SHEETS

SCALE: 1 INCH = 20 FT.

JOB NUMBER 8234

ALFRED JONES-COUNTY SURVEYOR

SURVEYED SEPTEMBER 1938

SURVEYED UPON REQUEST OF THE DEPARTMENT OF FORESTER AND FIRE WARDEN PER RULE 21, ORDINANCE 929 BY LETTER DATED JULY 27, 1938

PLANE TABLE SURVEY

FIELD WORK BY	TED M. WALSH
OFFICE WORK BY	C.J. TERRY
CHECKED BY	A.A. ROESER M.D. DARLING

INDEX 22

DATUM U.S.C.& G.S.
ELEVATIONS SHOWN HEREON ARE BASED ON THE 1928 U.S.C.& G.S. ADJUSTMENT OF U.S.G.S. B.M. A-1 1922 (U.S.437) AND A-2 1922 (U.S.545)

BEARINGS ARE BASED ON THE BEARING OF WILSHIRE BOULEVARD AT CURSON AVE AS SHOWN ON C.S. 7928-2

NOTE:

FOR NEW TOPOGRAPHIC MAP (SCALE 1"=40') FILED MAY 1948 - SEE C.S.B - 2096.

FOR DETAIL OF PIT 91, SEE C.S.B - 1442-3.

FOR DETAIL OF PIT 101, SEE C.S.B - 2097.

REVISED JULY 1940
REVISED OCT. 1942

CSB 1442-2

A2 OF A2