
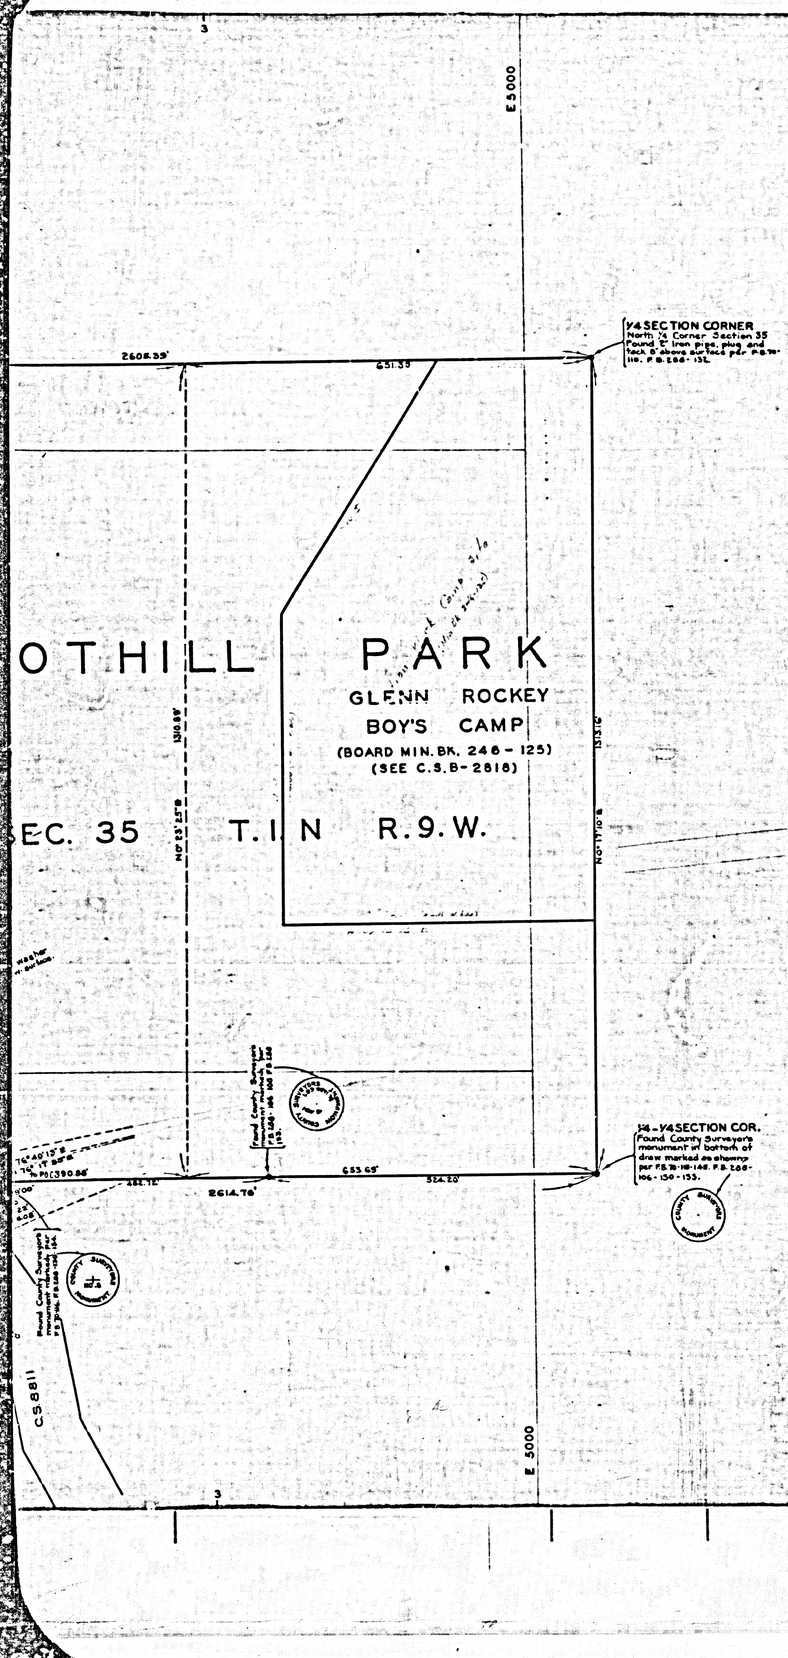


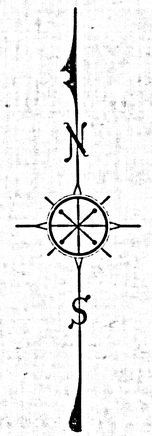

QUARRY "80" PLANTATION

MAP OF RESURVEY OF
THE N.1/2 OF N.W.1/4 OF SEC. 35 T.1N..R.9W. S.B.M.
BEING A PORTION OF

SAN DIMAS FOOTHILL PARK

COUNTY SURVEYORS MAP Nº B-1443
SCALE:-1 INCH = 100 FT.

JOB NUMBER 7030

ALFRED JONES-COUNTY SURVEYOR
SURVEYED SEPT.-OCT. 1938.

SURVEYED UPON REQUEST OF DEPARTMENT OF FORESTER AND FIRE WARDEN PER RULE 21 ORD. 929 PER LETTER DATED FEB. 11. 1931. BEARINGS ARE BASED ON THE BEARING OF THE SOUTH LINE OF THE N1/2 OF THE NW.1/4 OF SEC. 35. T.1N.R.9W. S.B.M. PER C.S. 8811

F.B. 268 - 129-135

FIELD WORK BY...A.N.HELLSTROM
OFFICE WORK BY.....E.J.BROOK
CHECKED BY.....A.H.DREW INDEX 48

Revised Nov. 1973 T.H. Burns
Reference to Glenn Rockey Boy's Camp added by B.K. Sept. 1971

CSB-1443
A1 OF A2

FOR TOPOGRAPHY MAP SEE C.S.B-664
FOR TOPOGRAPHY IN THE EASTERLY PORTION SEE C.S.~~B-2458~~ 5386

COUNTY SURVEYORS MAP-1443

E 2000 | E 3000 | E 4000

N 2000 | N 1000

SECTION CORNER
N.W. Corner Section 35 Found 6" iron pipe, no plug or tack per F.B. 78-118. Set plug and tack. Pipe is 12" above surface. F.B. 288-132.

S 89° 15' 15" W
1115.38

260.39'
838.66

Set County Surveyors Mon. 18" below surface. Set iron pipe 12" below surface. Bearing Spike F.B. 288-132.

Set 3/4" iron pipe 12" below surface. Intersection F.B. 288-132.

Pipe Set For 9" use flush with bar acc. F.B. 288-132.

Pipe Set 36" iron Pipe 12" below surface