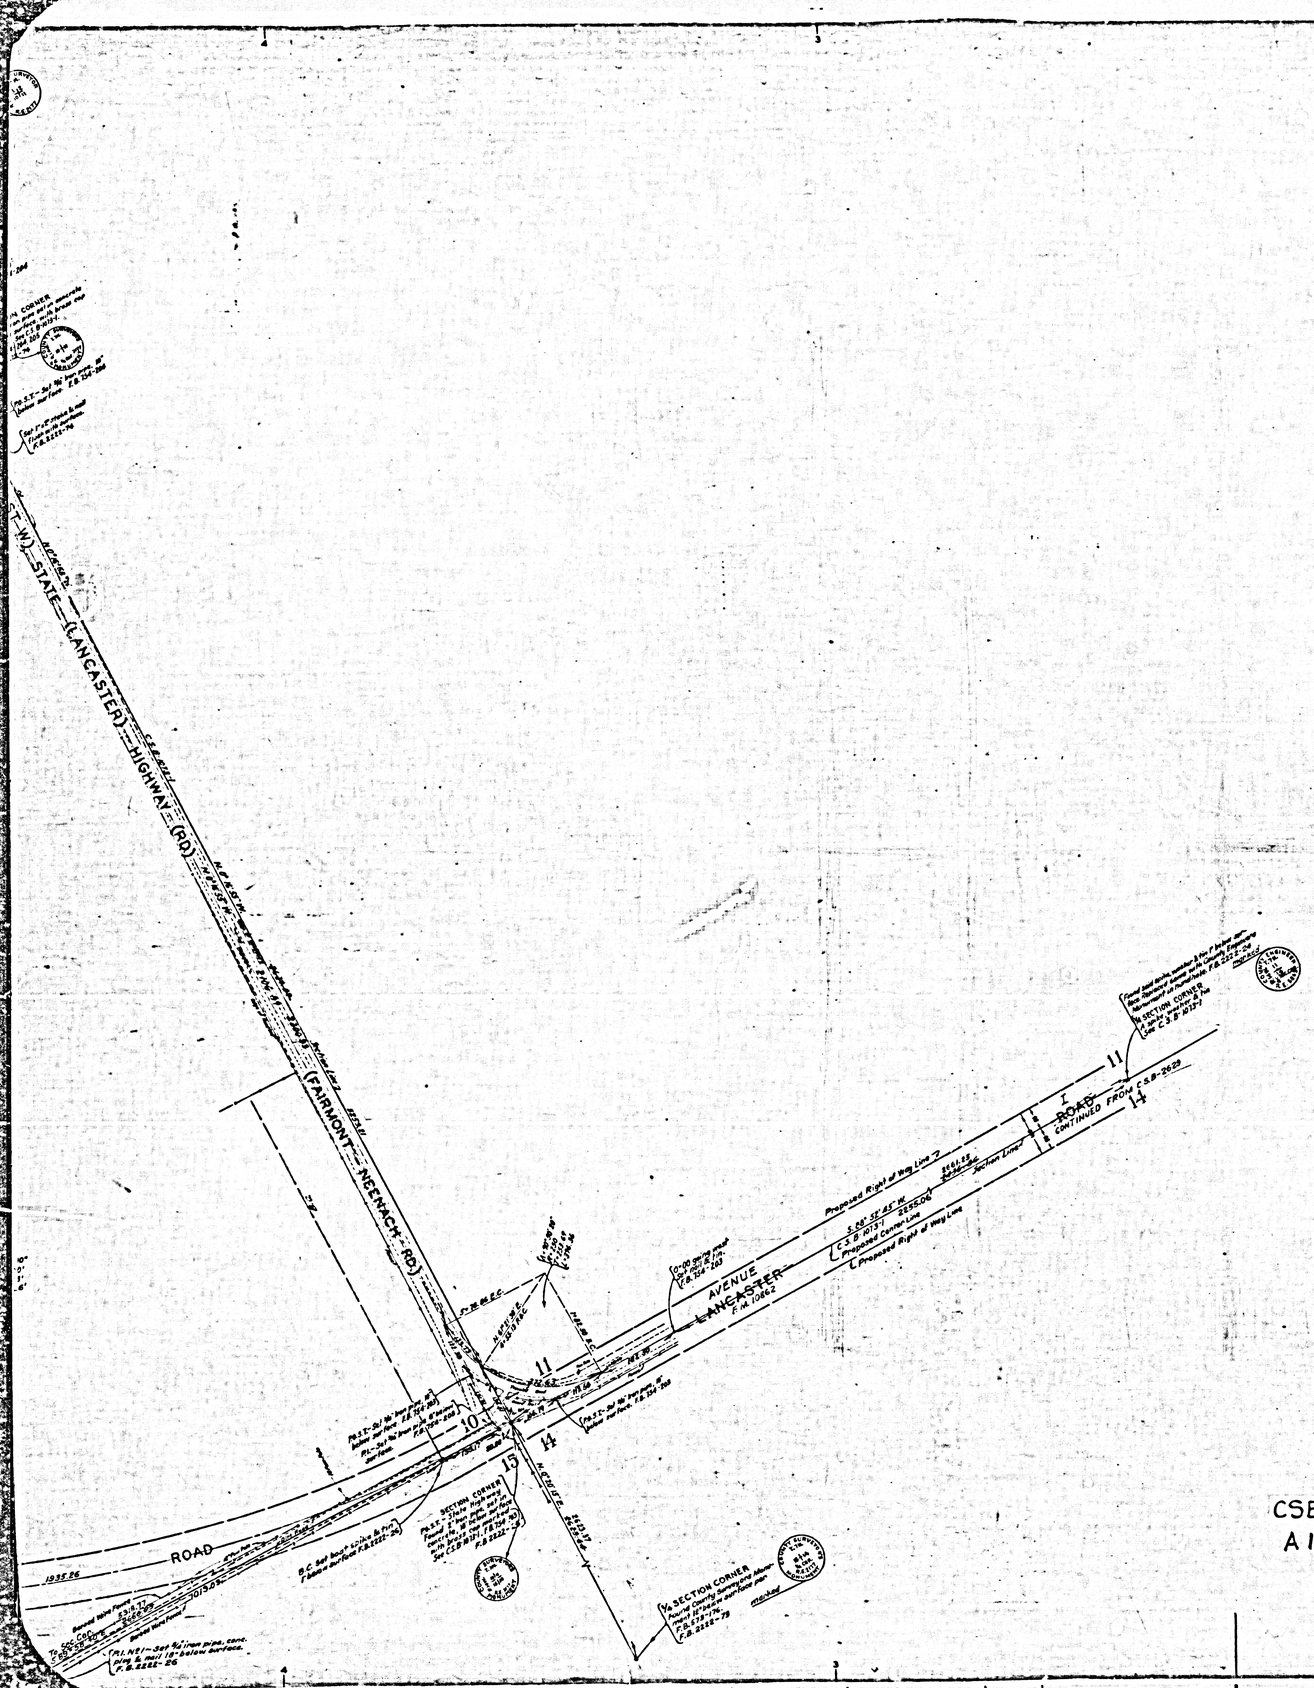

(FAIRMONT – NEENACH RD)
STATE HIGHWAY (RD)
ROAD
AVENUE
LANCASTER
F.H. 10862
Proposed Right of Way Line
Proposed Center Line
Proposed Right of Way Line
Section Lines
ROAD
CONTINUED FROM C.S.B-2629

LANCASTER (141) RD. (FAIRMONT—NEENACH-RD)

HIGHWAY

RANCH
LAKE
WILLOW SPRINGS RD.

MUNZ
ELIZABETH

SECTION CORNER

160 ST. W. STATE (LANCASTER) HIGHWAY (RD.)

(FAIRMONT—NEENACH-RD)

Proposed Right of Way Line
Proposed Center Line
Proposed Right of Way Line

ROAD

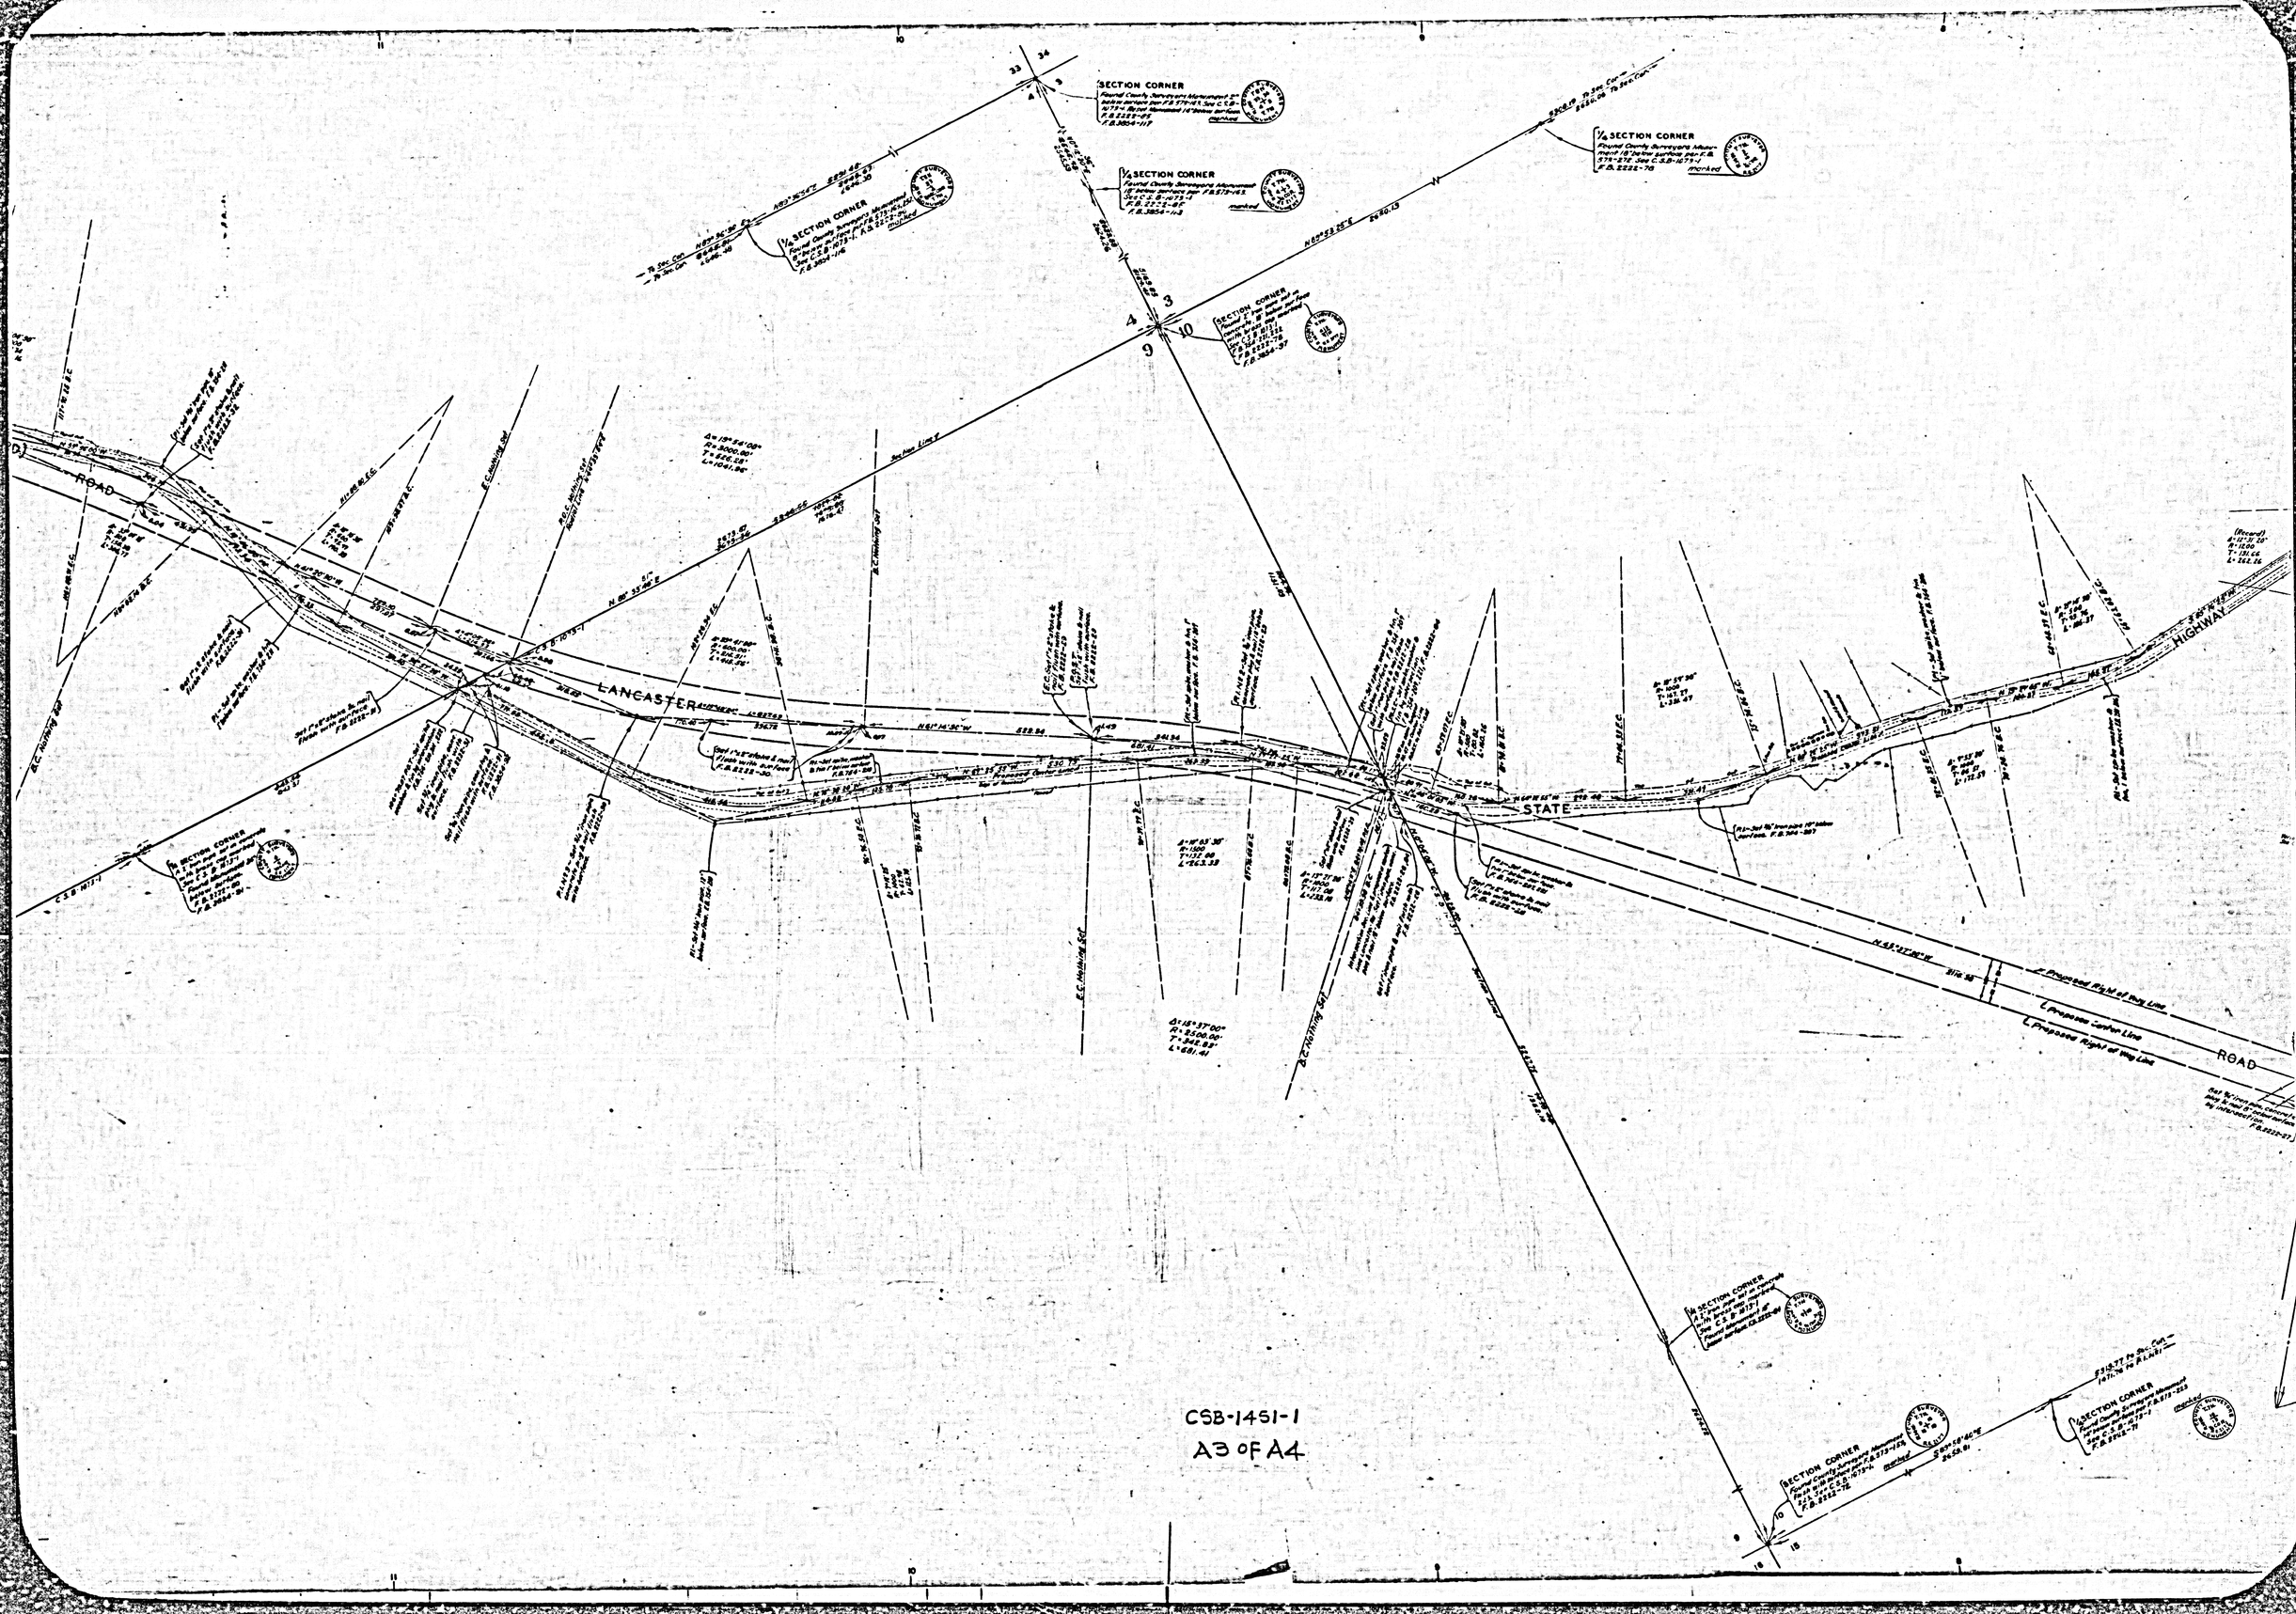
LANCASTER

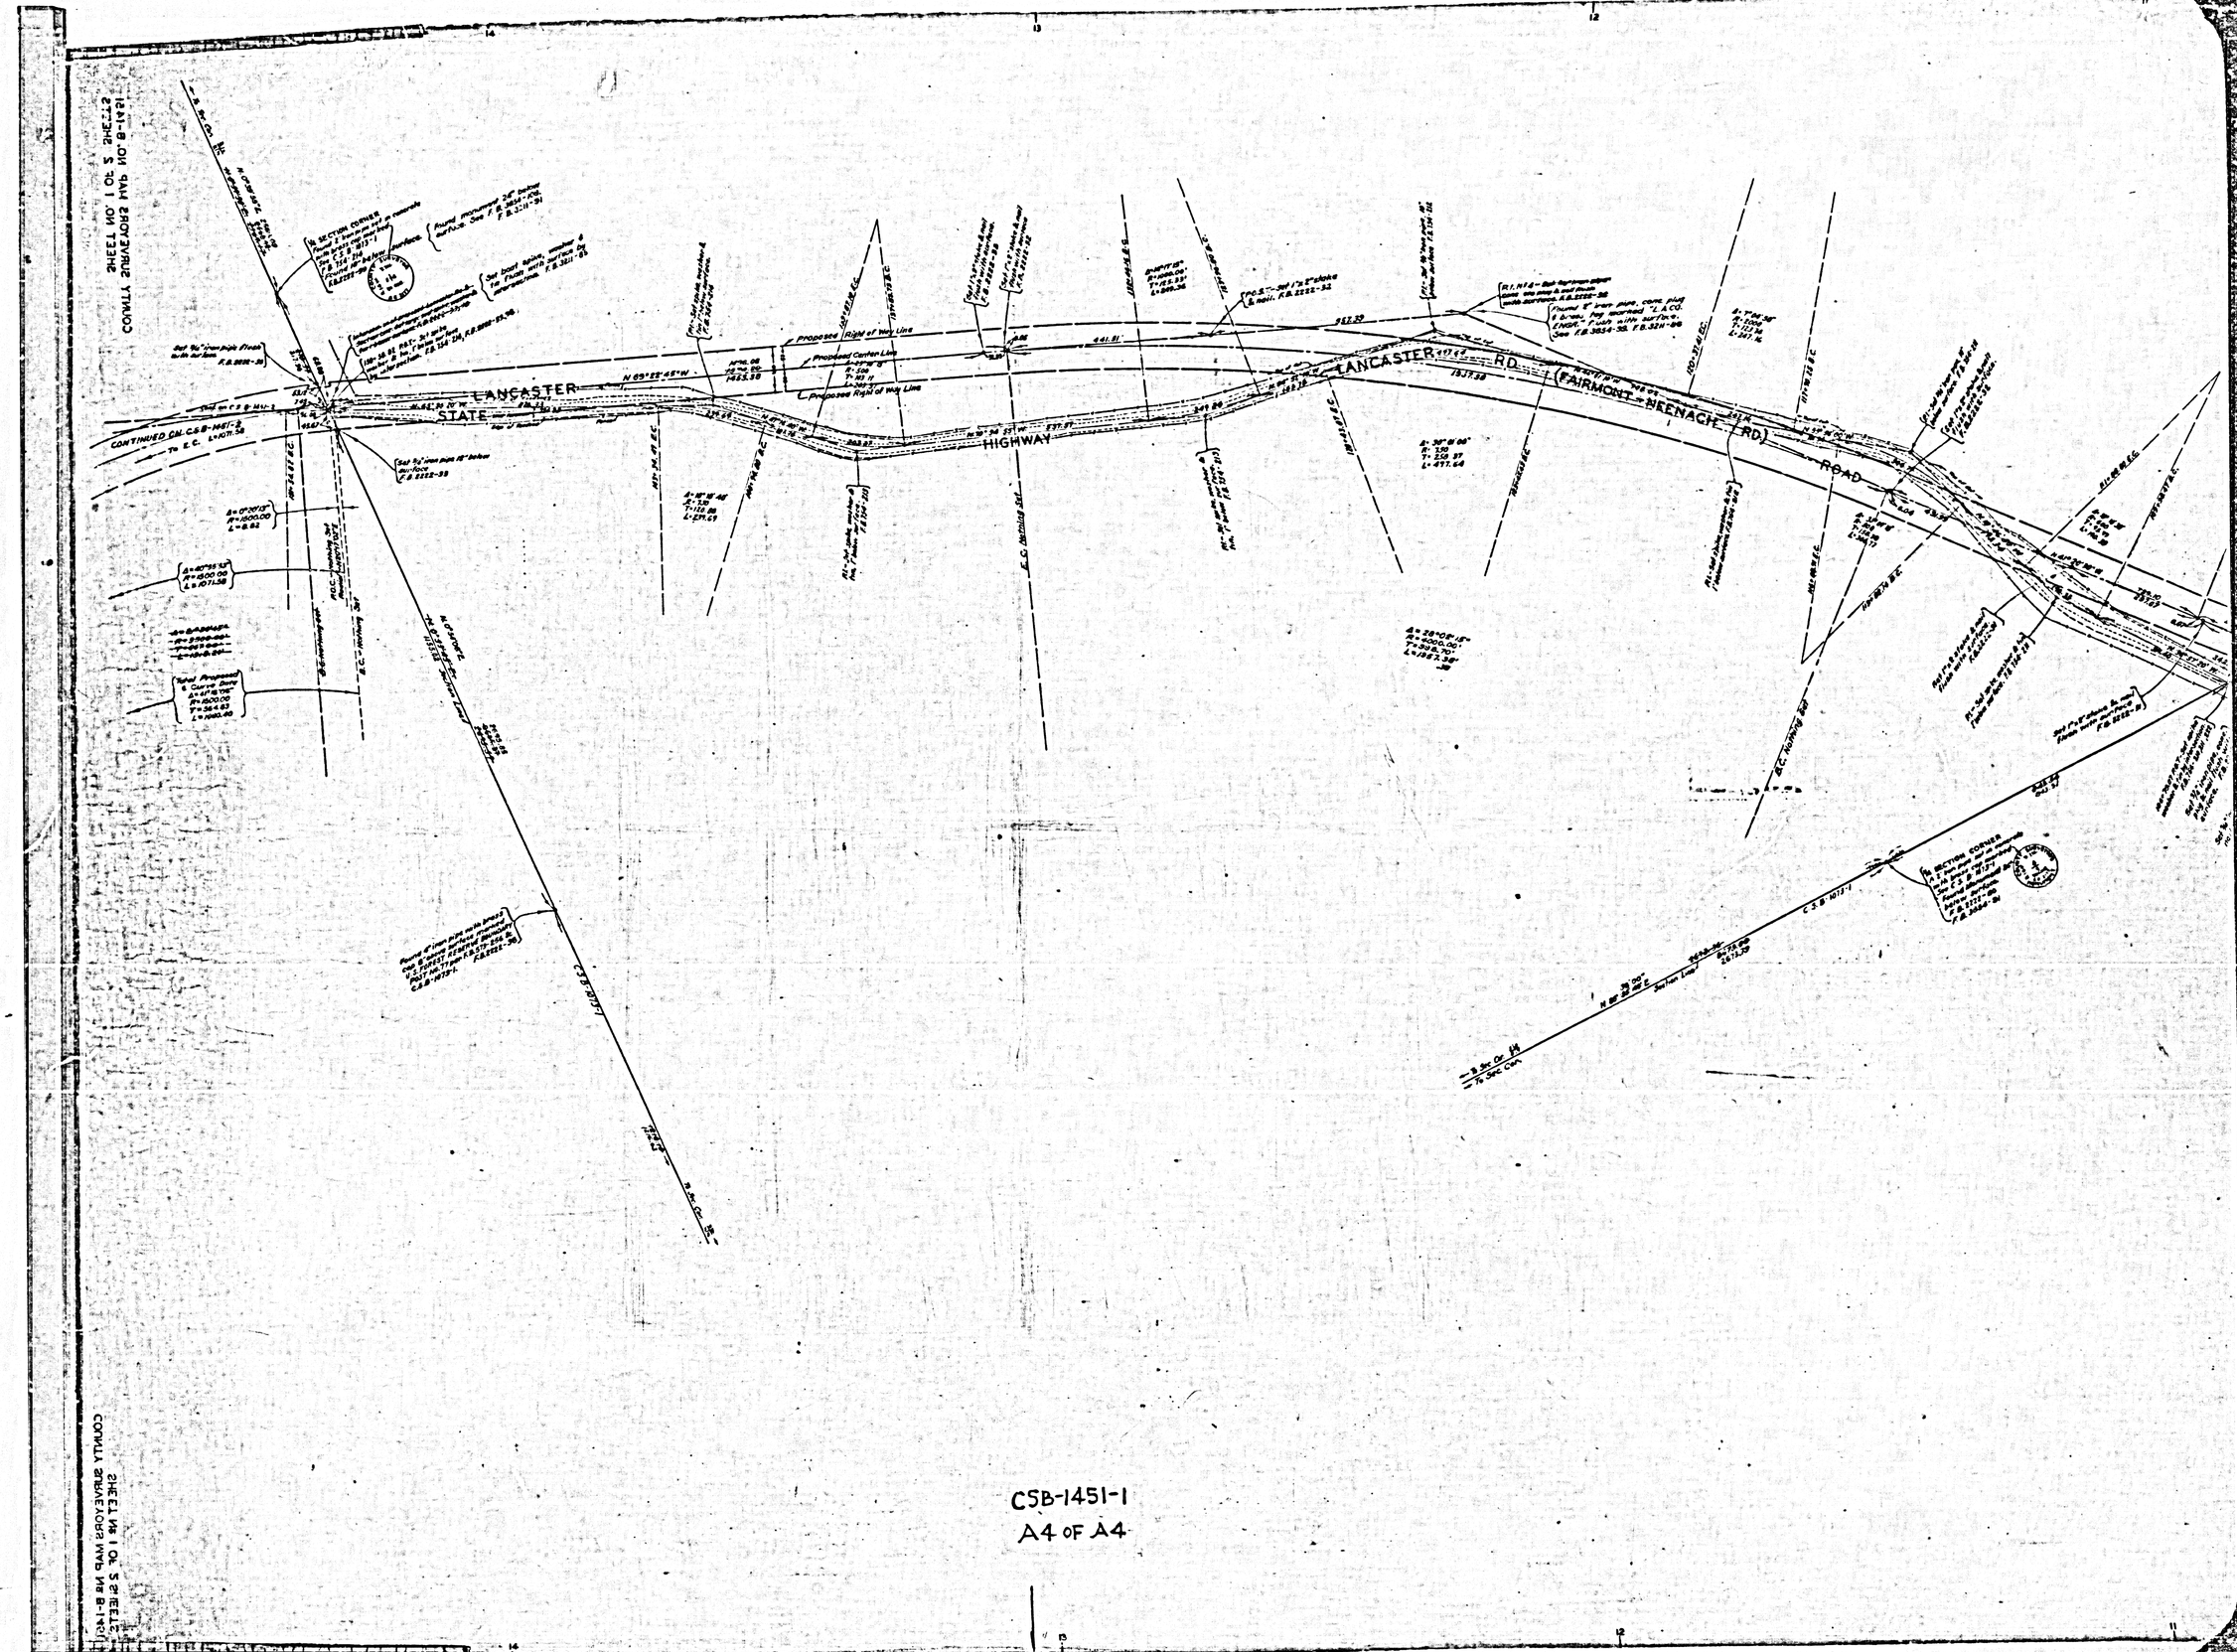
1832.56

1995.96

ROAD

CSB-1451-1


SECTION CORNER
1/4 SECTION CORNER
1/16 SECTION CORNER
ROAD
LANCASTER
HIGHWAY
STATE
ROAD
L Proposed Right of Way Line
L Proposed Centerline
L Proposed Right of Way Line
N 89°-47'-38" W
312.58
N 89°-14'-36" W
839.94


LANCASTER
STATE
HIGHWAY
LANCASTER RD. (FAIRMONT-NEENACH RD)
ROAD
Proposed Right of Way Line
Proposed Center Line
Proposed Right of Way Line
CONTINUED ON C.S.B-1451-2
To E.C. Sta.
N 69°55'45"W
441.81'
N 69°34'21"W
537.91'
N 69°34'21"W
1837.38'
