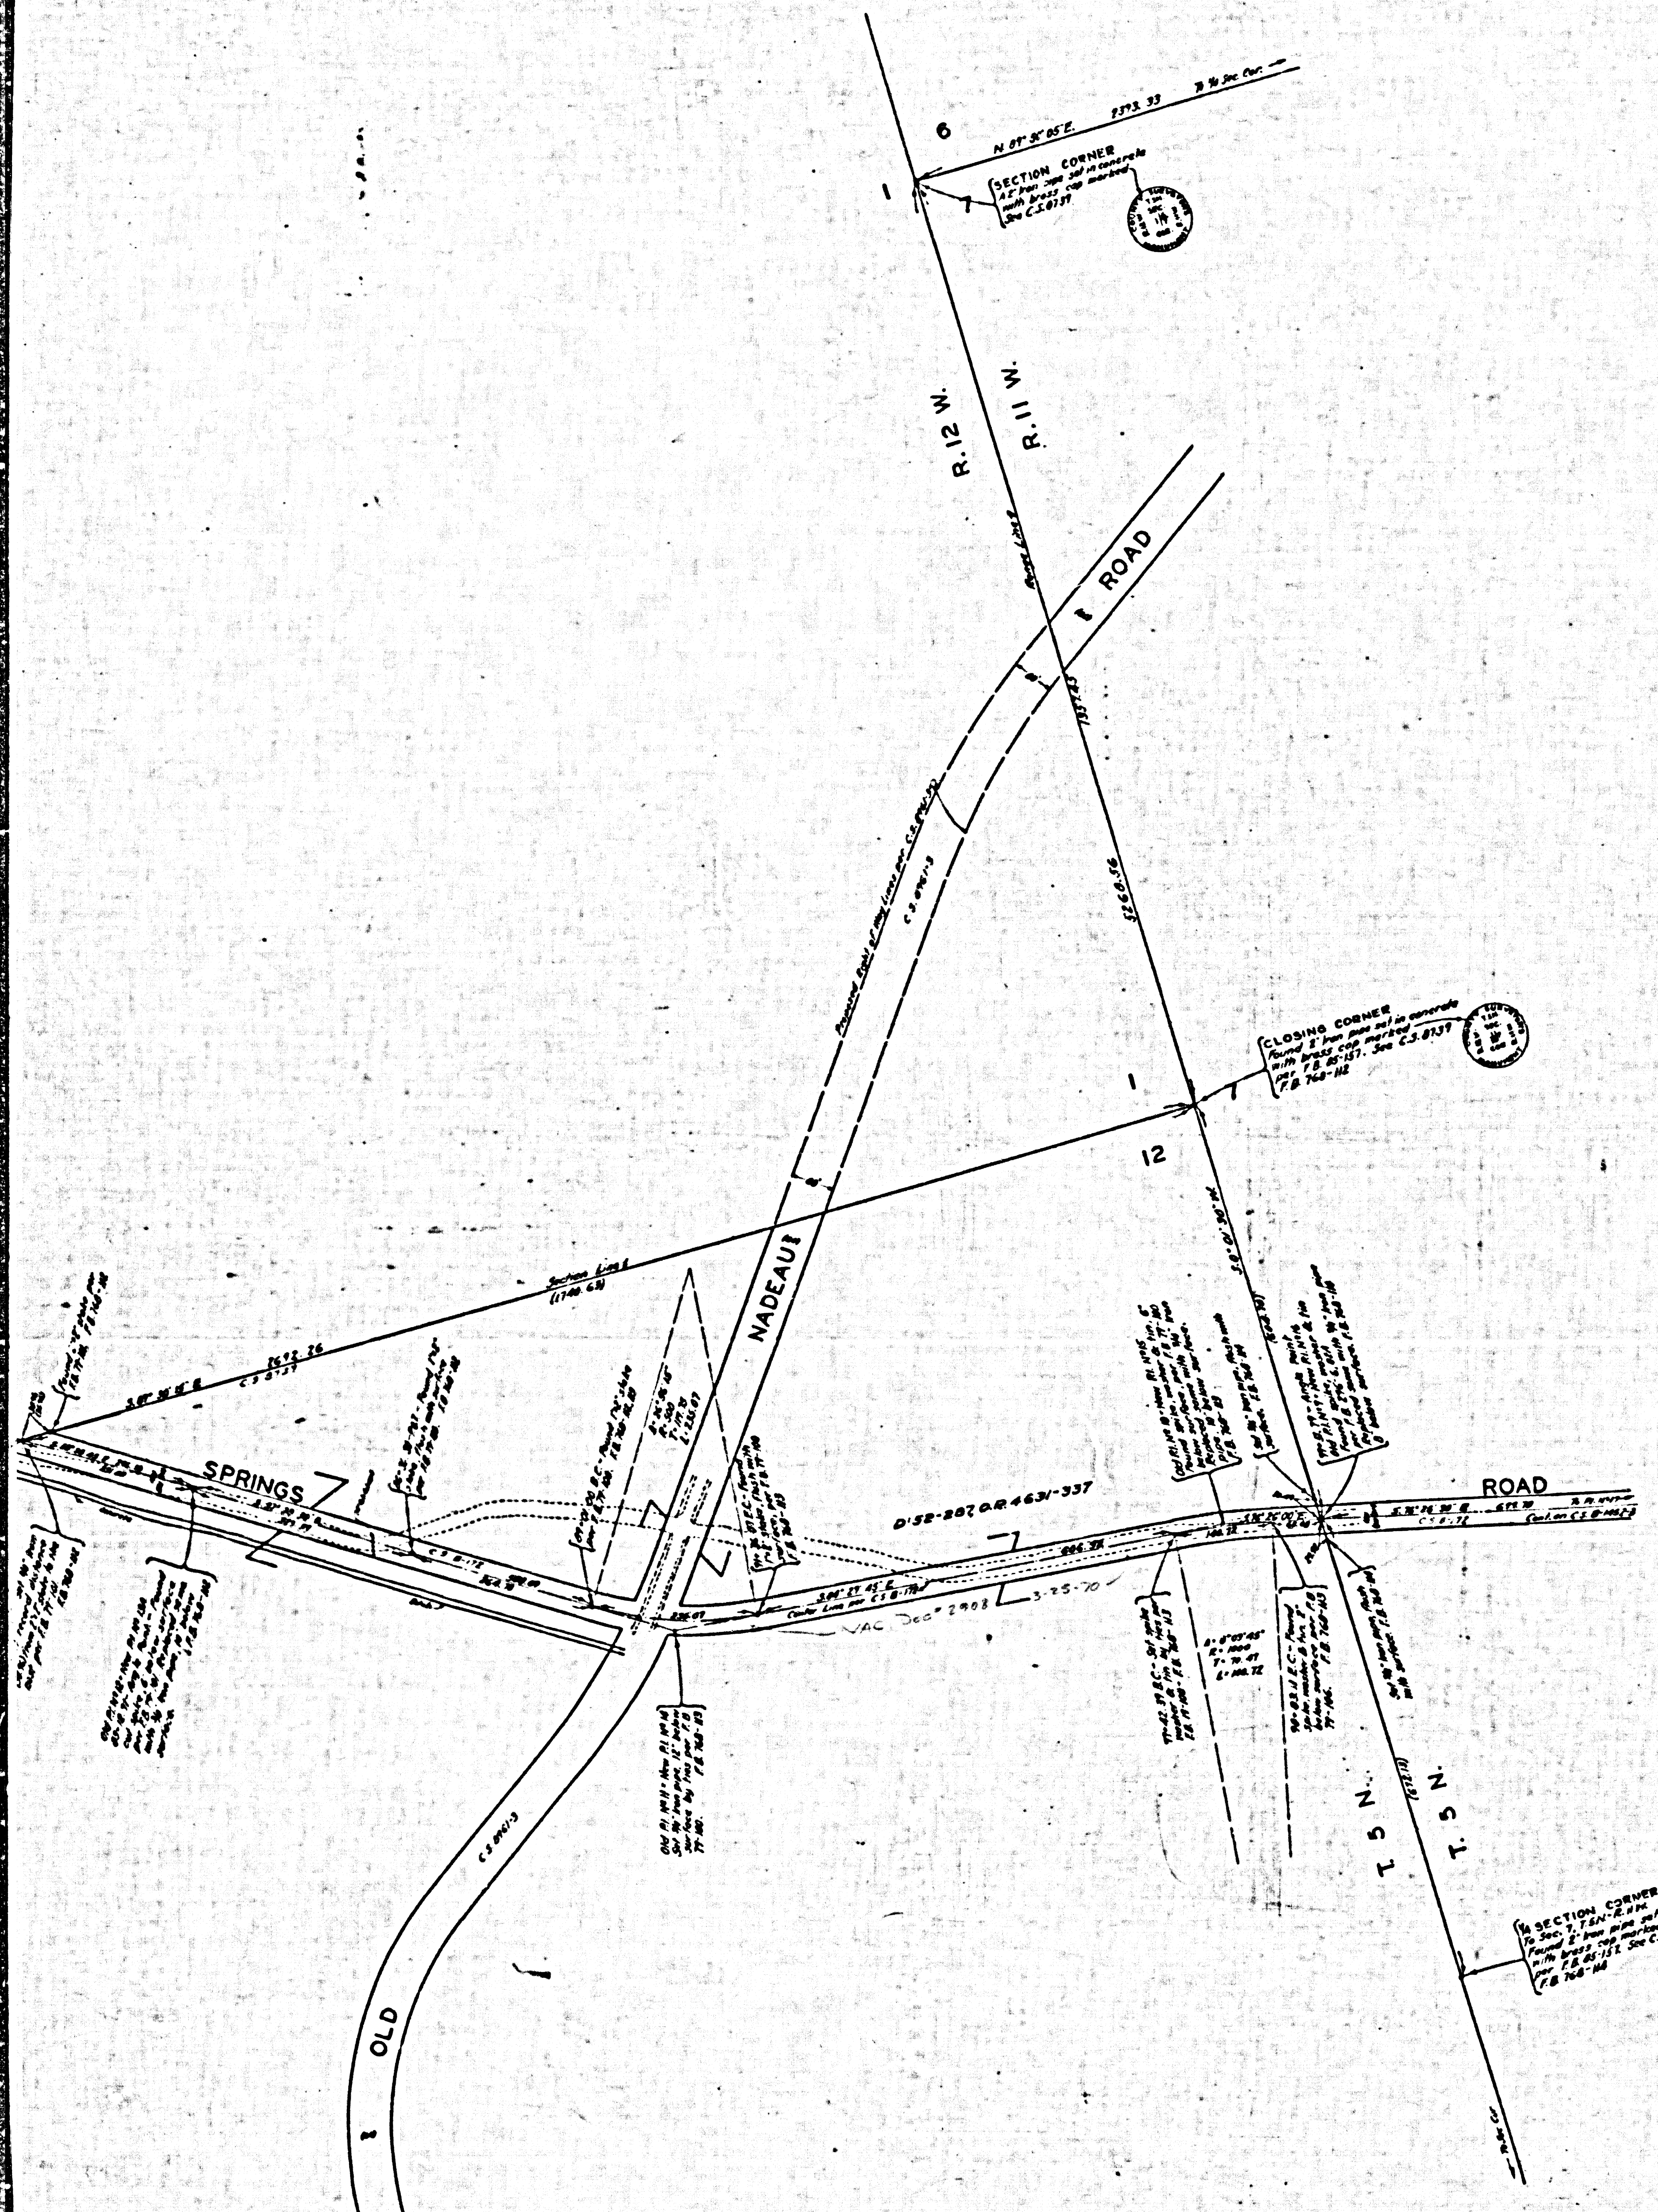

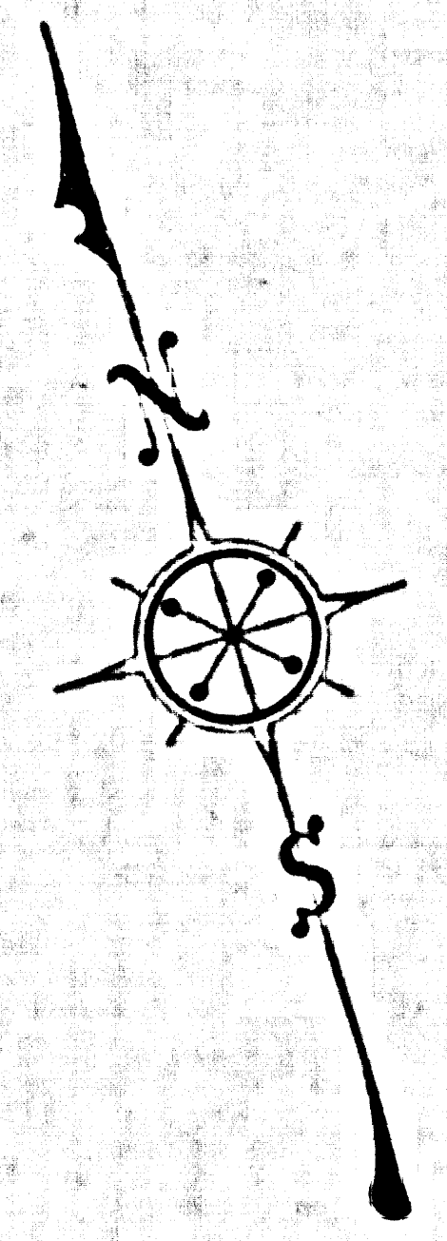

MAP OF
# BARREL SPRINGS ROAD
FROM
SIERRA HIGHWAY
TO
SOUTH LINE SECTION 21 T.5N.-R.11W. S.B.M.

COUNTY SURVEYORS MAP № B-1452
SHEET № 2 OF 4 SHEETS
SCALE - 1.INCH = 100FT.

JOB NUMBER 8247

INDEX 65

ALFRED JONES - COUNTY SURVEYOR
SURVEYED - OCT. & NOV. 1938.

BEARINGS ARE BASED ON THE BEARING OF SECTION LINES PER C.S. 8739.

F.B. 768-101-138, 169-196.

FIELD WORK BY. . . E.A. ROSECRANS.
OFFICE WORK BY . . . . . . F.A. WOOD.
CHECKED BY. . . . K.R. McPHERSON.

FOR INDEX MAP SEE C.S. B-1452-1

CSB-1452-2
A1 OF A4

SPRINGS
AVE.
HAROLD FIRST
HAROLD ALMOND ST.
AVE.
SPRINGS
AVE.
ST.
RAILROAD
HIGHWAY
RIGHT OF WAY
ALLEY
ASH
AVE.
ROAD
Proposed Center Line
1/4 SECTION CORNER
Found 2" Iron pipe set in concrete with brass cap marked per F.B. 240-109. See C.S. 8739 F.B. 760-101,167
SECTION CORNER
Found 2" Iron pipe set in concrete with brass cap marked per F.B 85-104,105. See C.S. 8739 F.B. 760-167
Section Line
2
1
11
12
10
11
12
13
30
31
24
C.S. 8770

CSB-1452-2
A3 OF A4

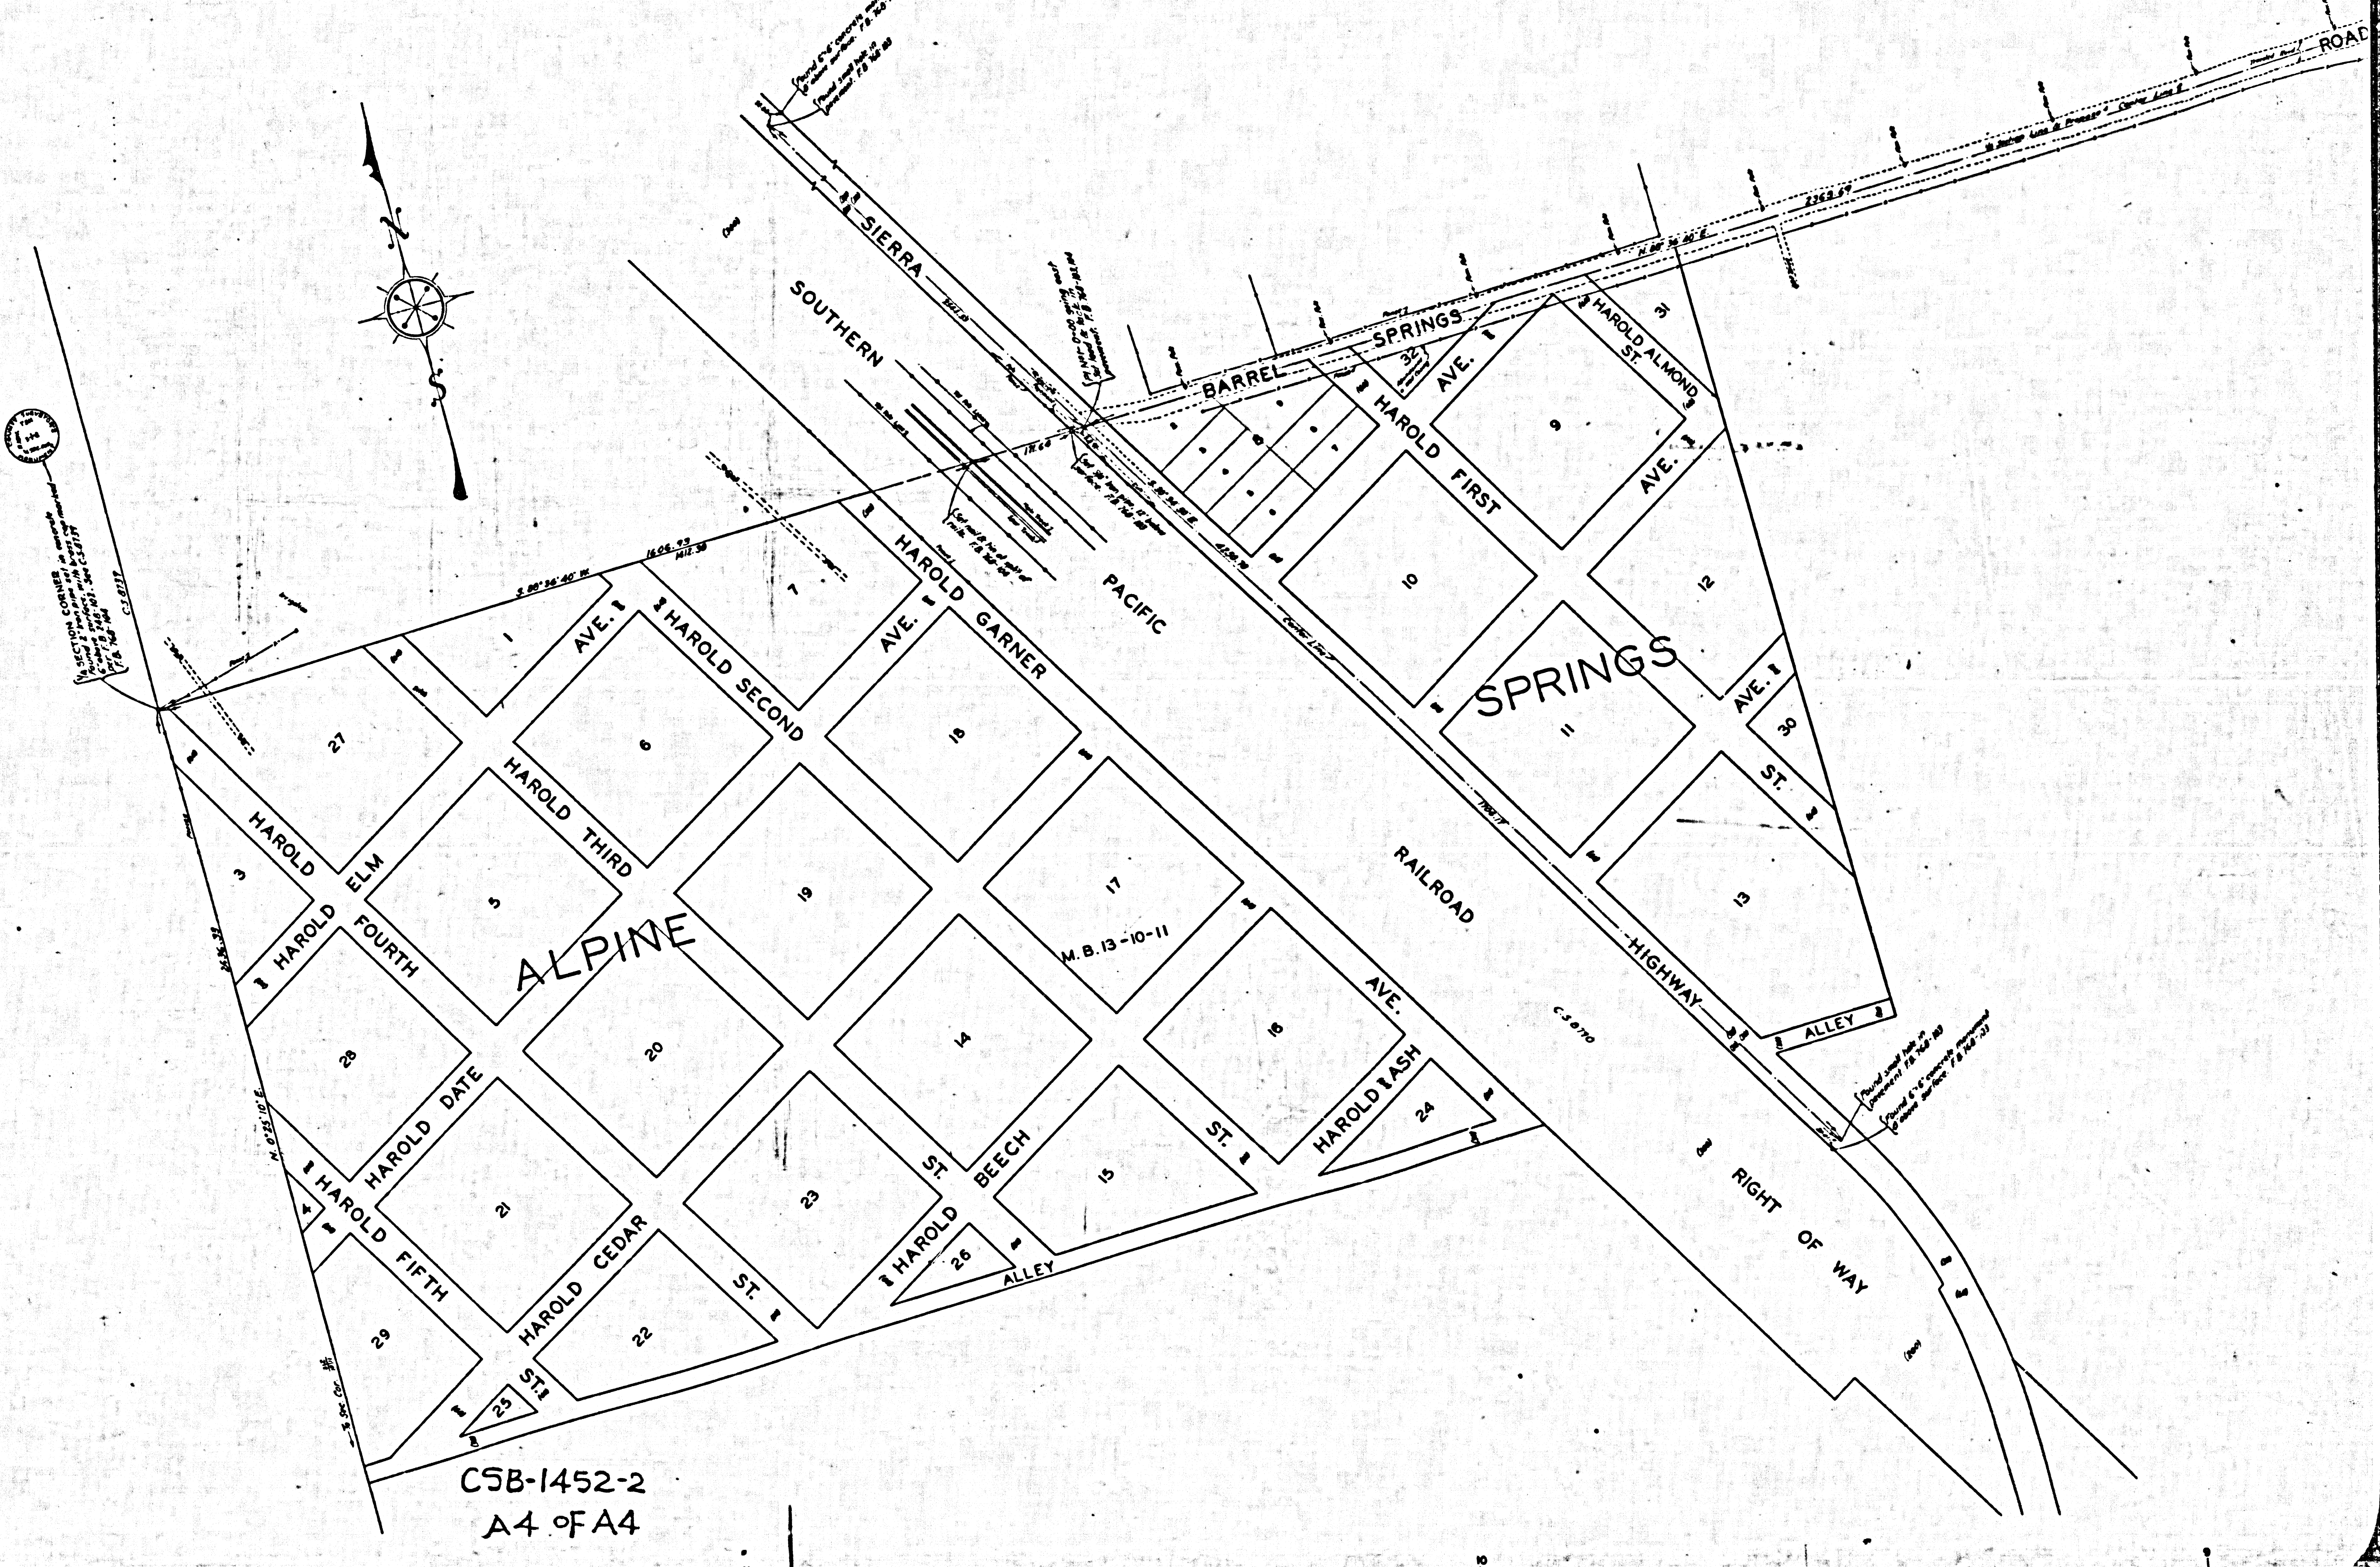

CSB-1452-2
A4 OF A4

CSB-1452-2
A2 OF A4