
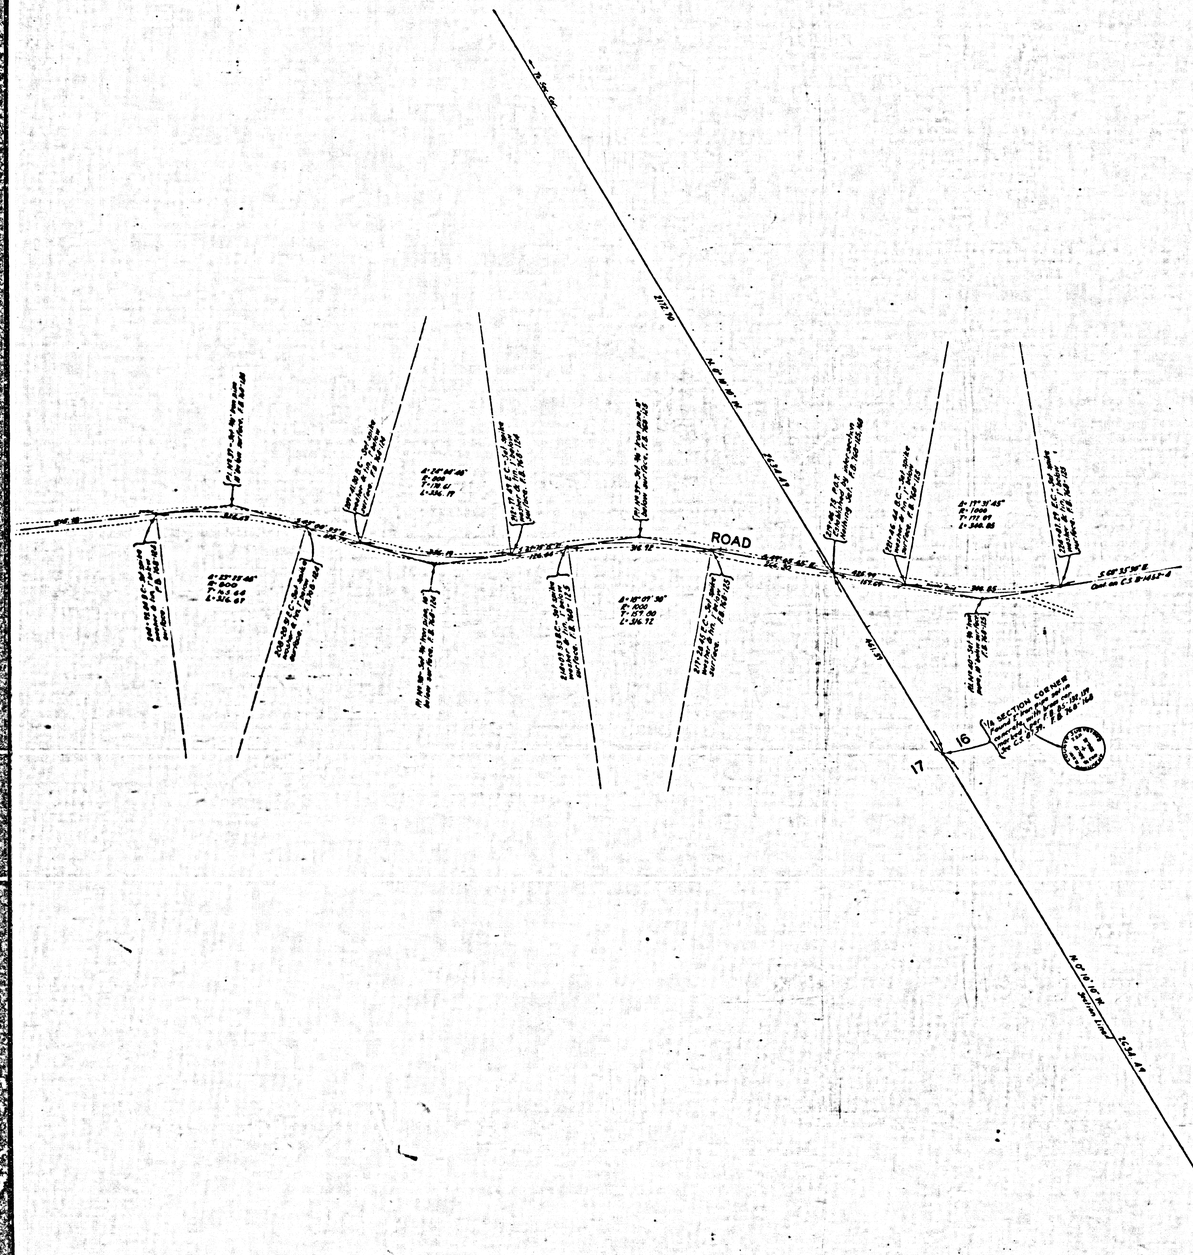


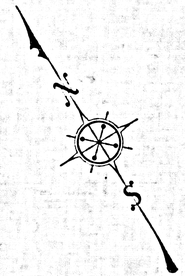

MAP OF

BARREL SPRINGS ROAD

FROM

SIERRA HIGHWAY

TO

SOUTH LINE SECTION 21, T. 5 N. - R. 11 W. S.B.M.

COUNTY SURVEYORS MAP Nº B-1452.

SHEET Nº 3 OF 4 SHEETS

SCALE - 1 INCH = 100 FT.

JOB NUMBER 8247

INDEX 65

ALFRED JONES - COUNTY SURVEYOR

SURVEYED - OCT. & NOV. 1938.

BEARINGS ARE BASED ON THE BEARING OF SECTION LINES PER C.S. 8739.

F.B. 788-101-136, 169-196.

FIELD WORK BY... E.A. ROSECRANS.

OFFICE WORK BY.... F.A. WOOD.


CHECKED BY... R.R. McPHERSON.

FOR INDEX MAP SEE C.S.B-1452-1.


C5B-1452-3

A1 OF A4


COUNTY SURVEYOR'S DEPARTMENT

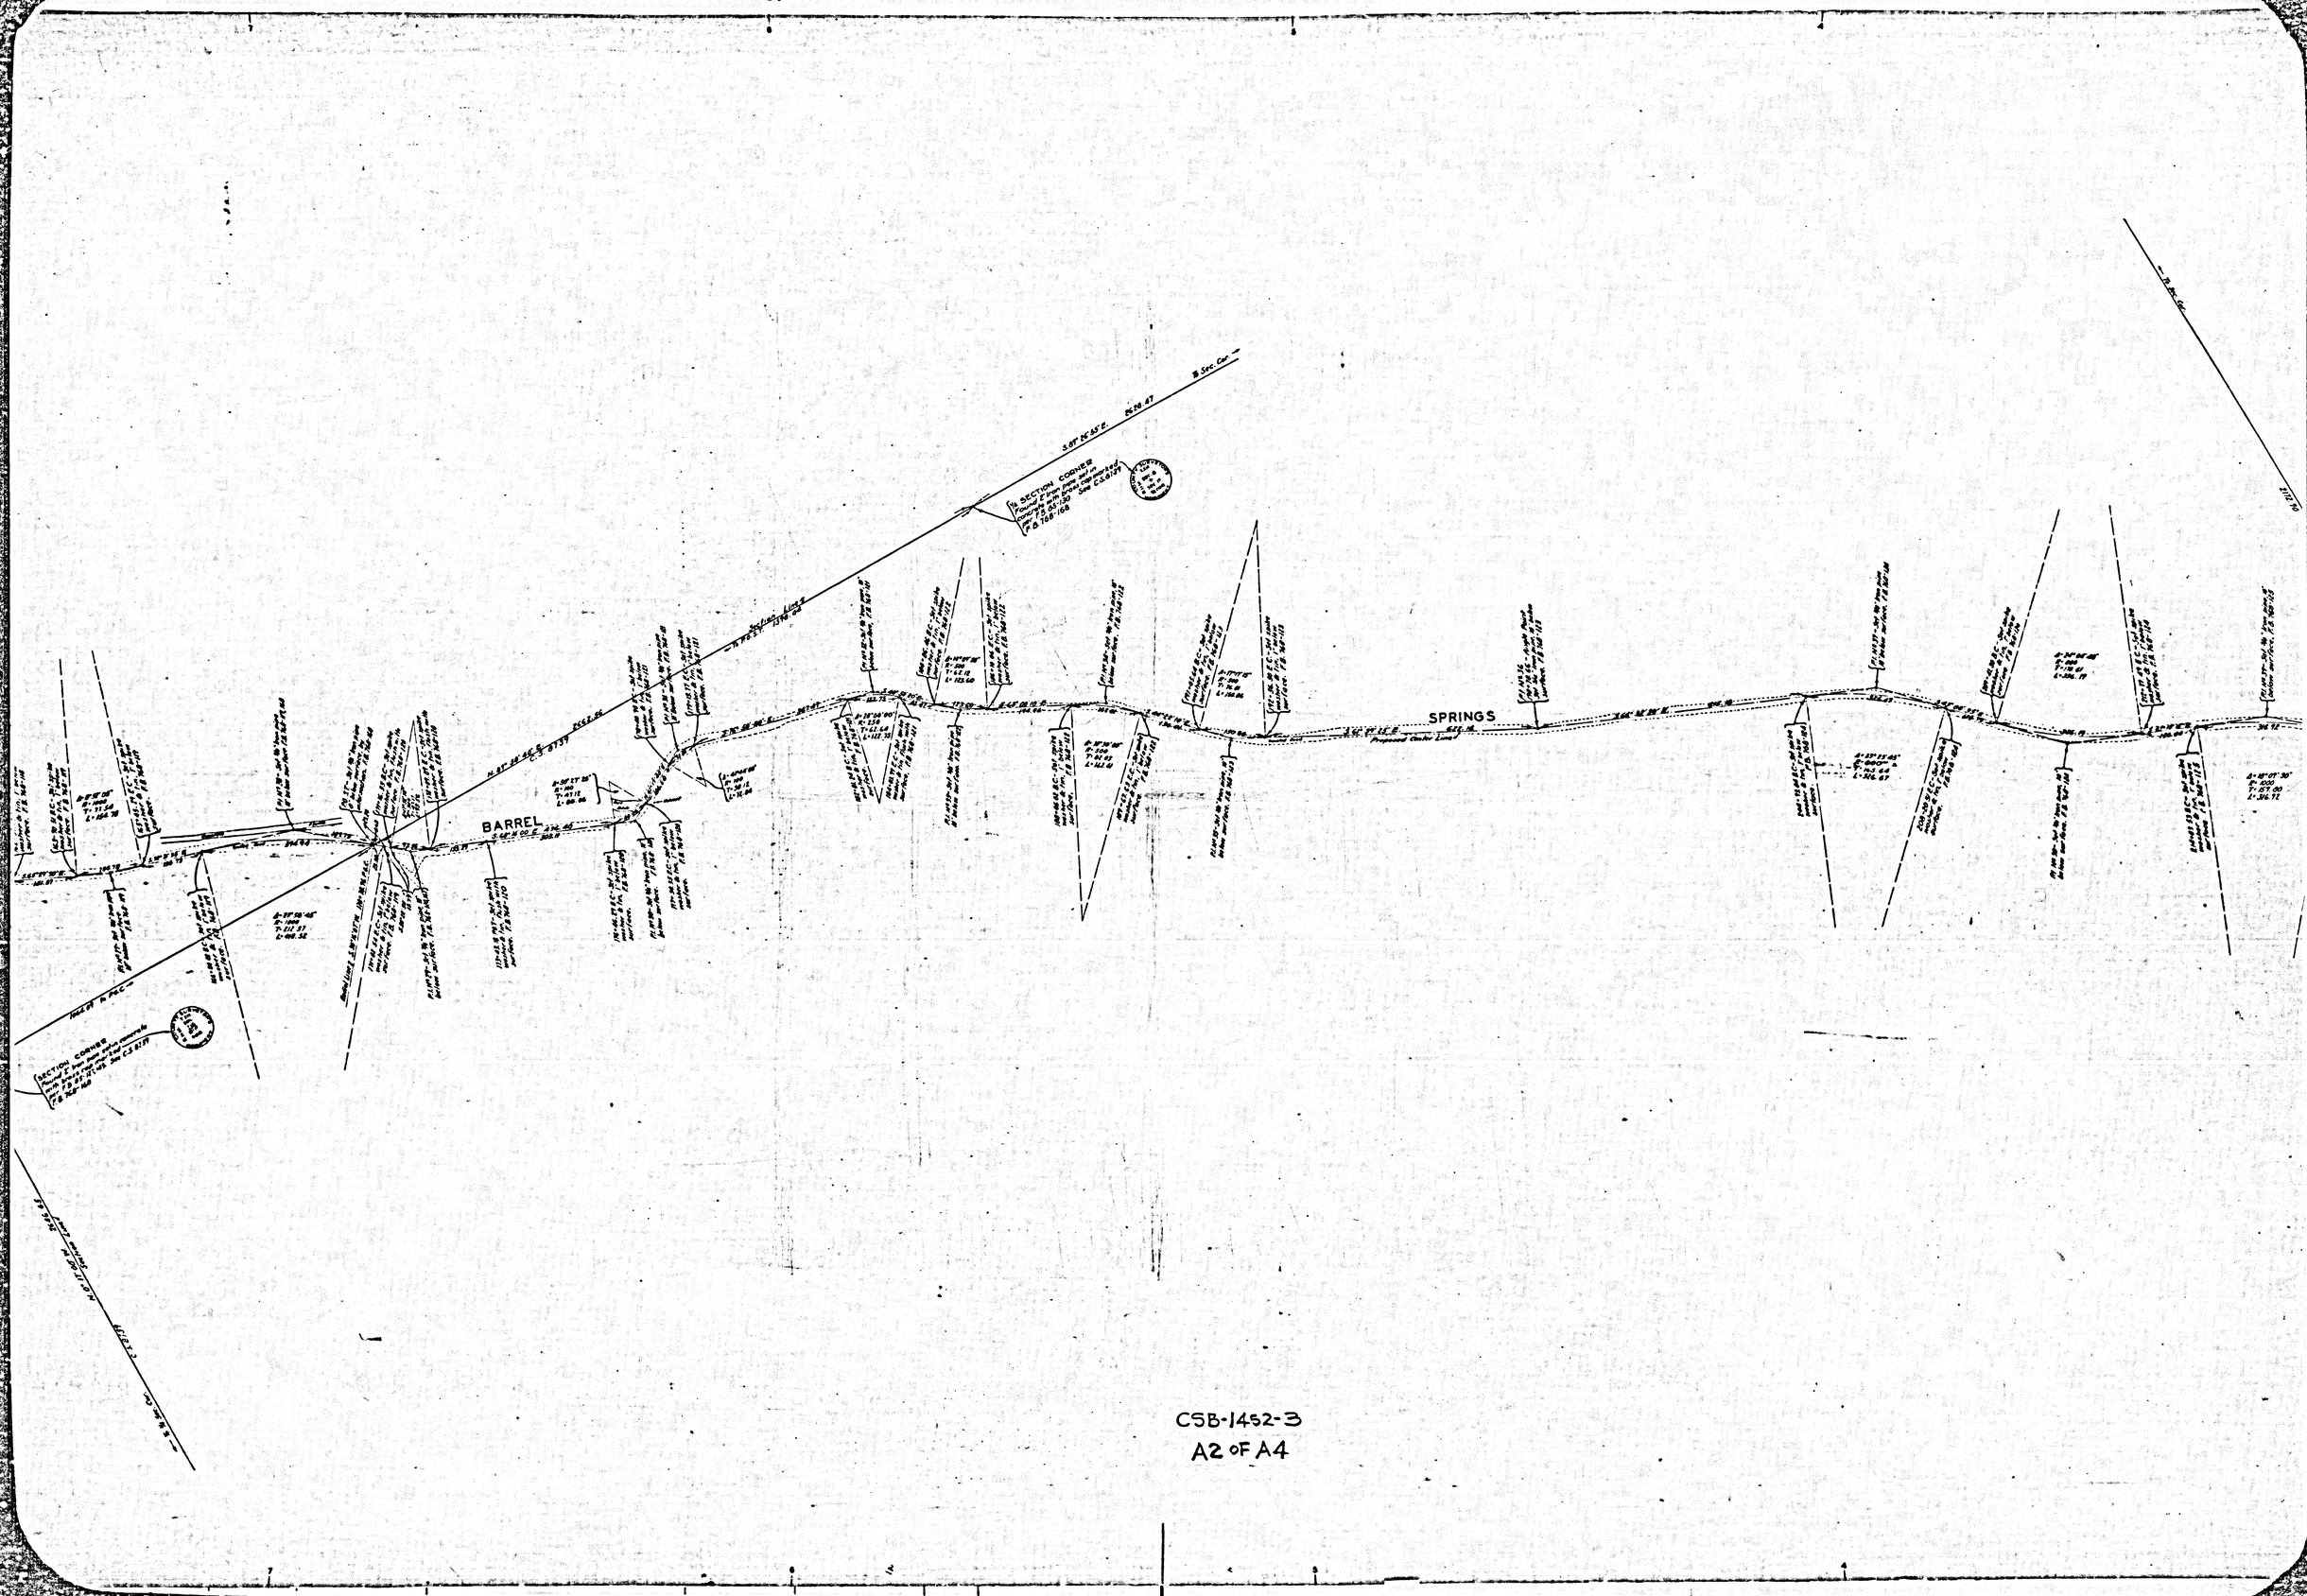

CSB-1452-3
A2 OF A4

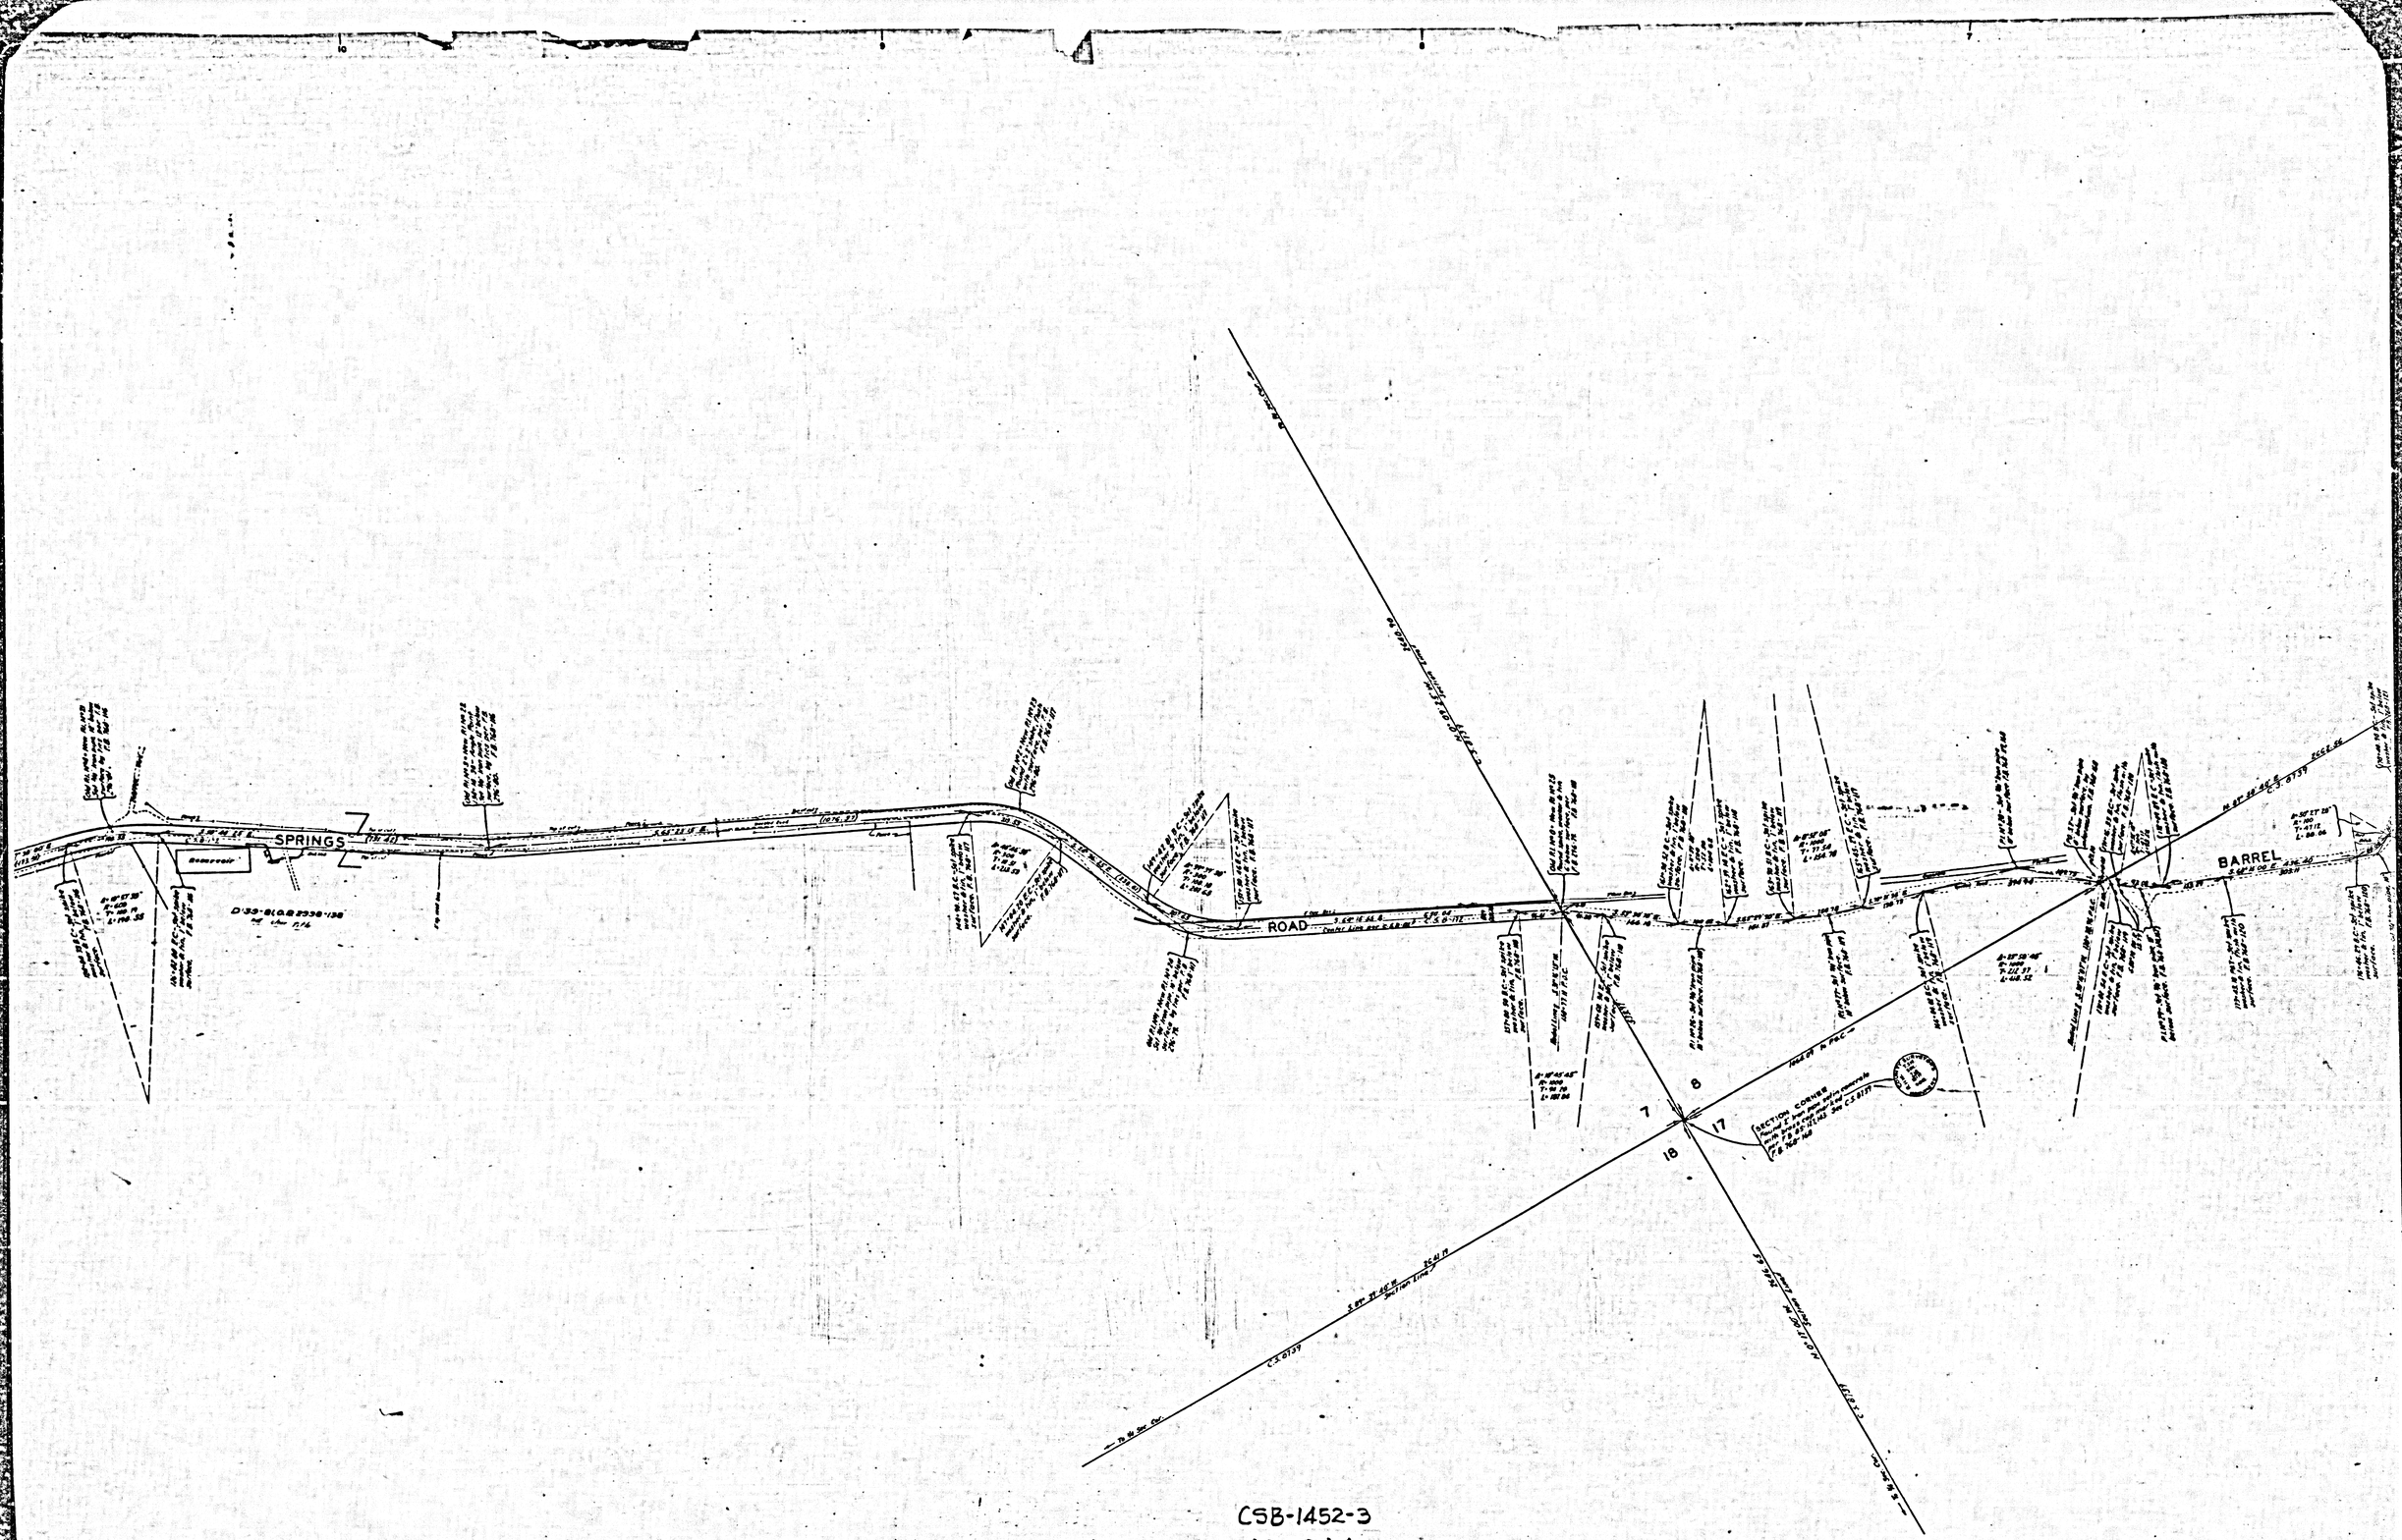

CSB-1452-3
A3 OF A4

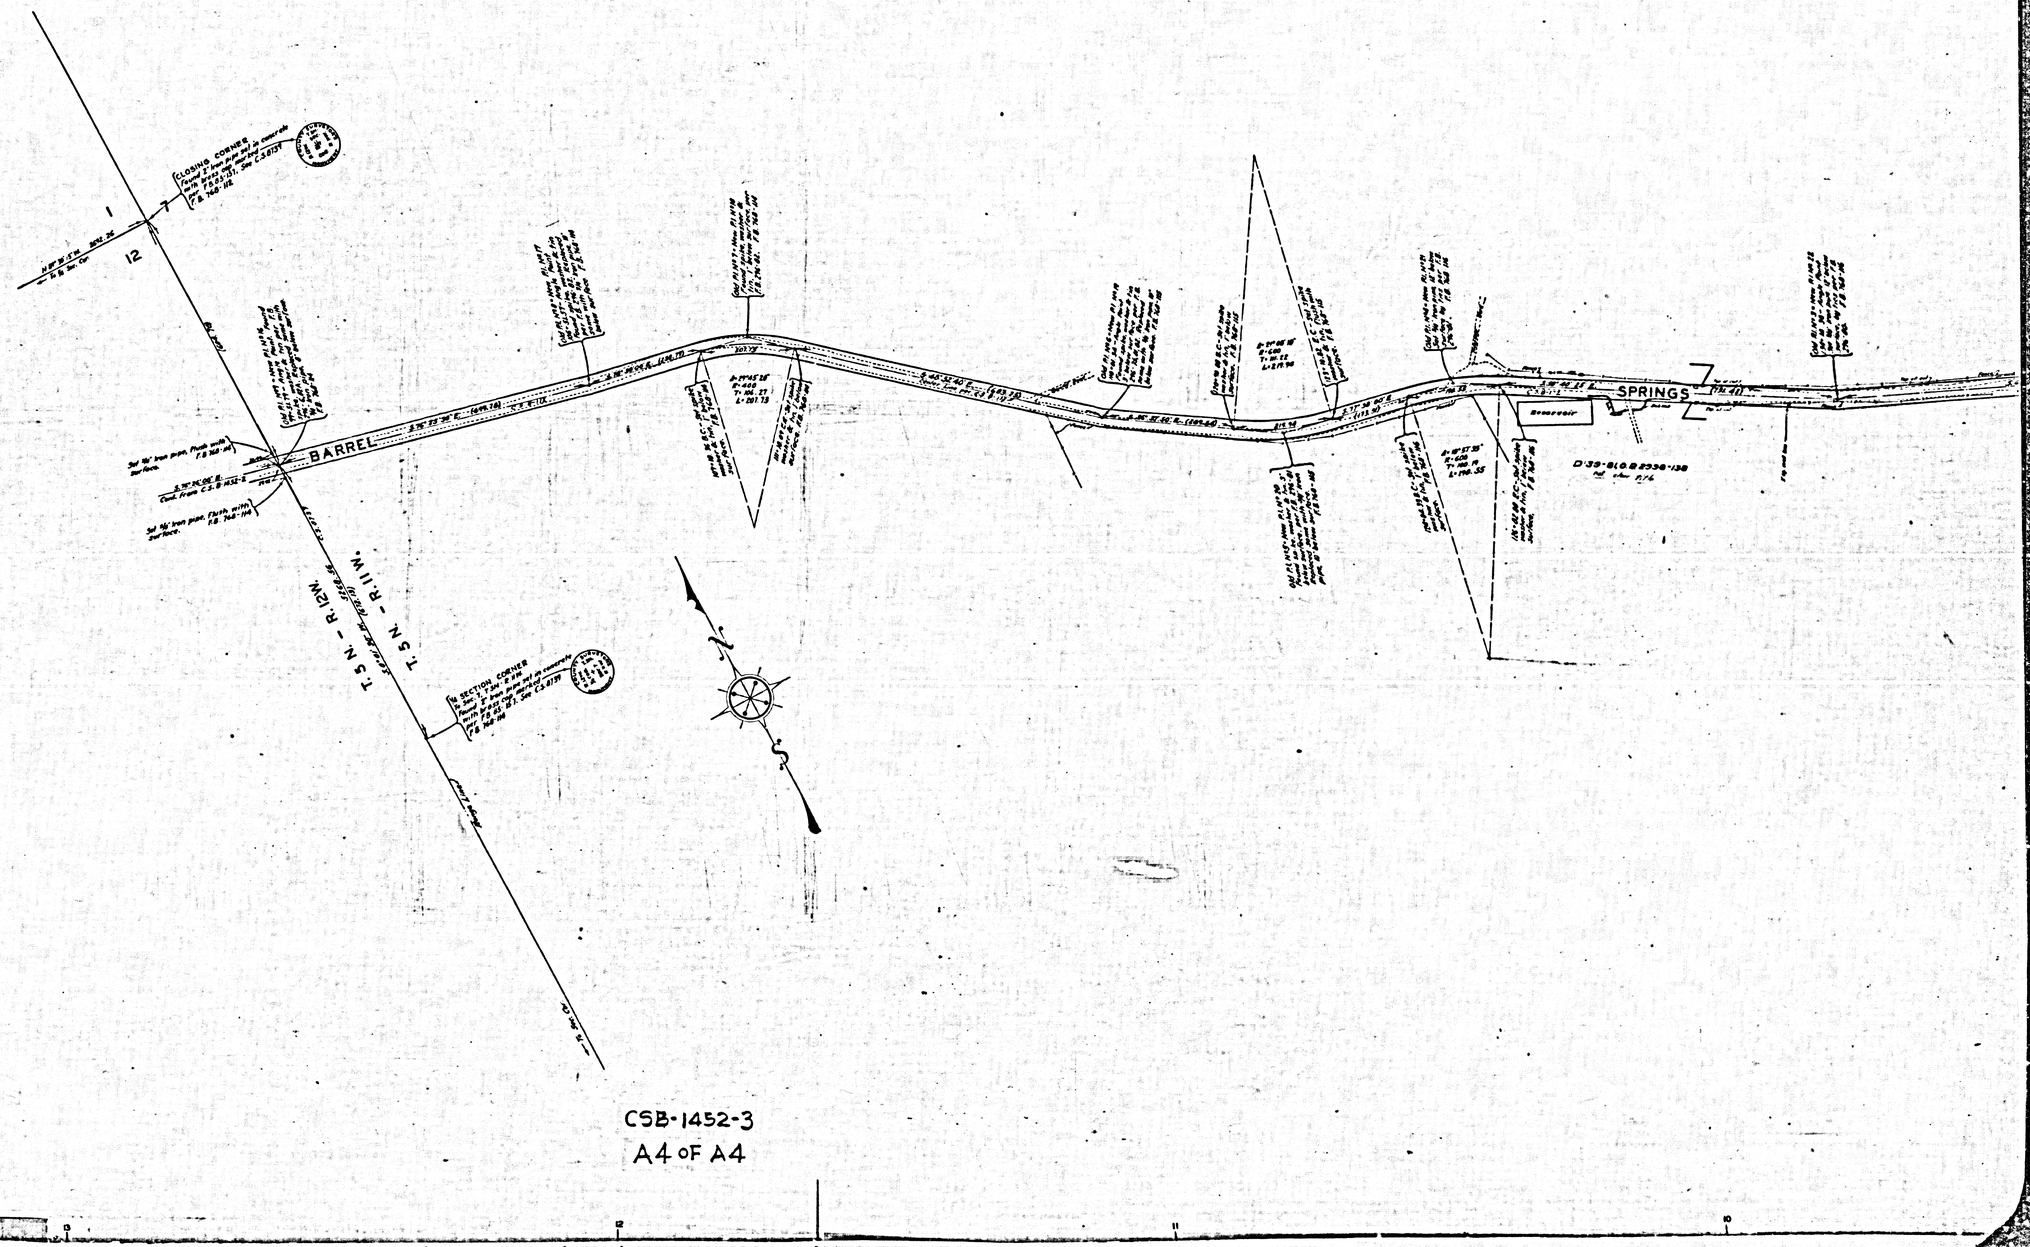

CSB-1452-3
A4 OF A4