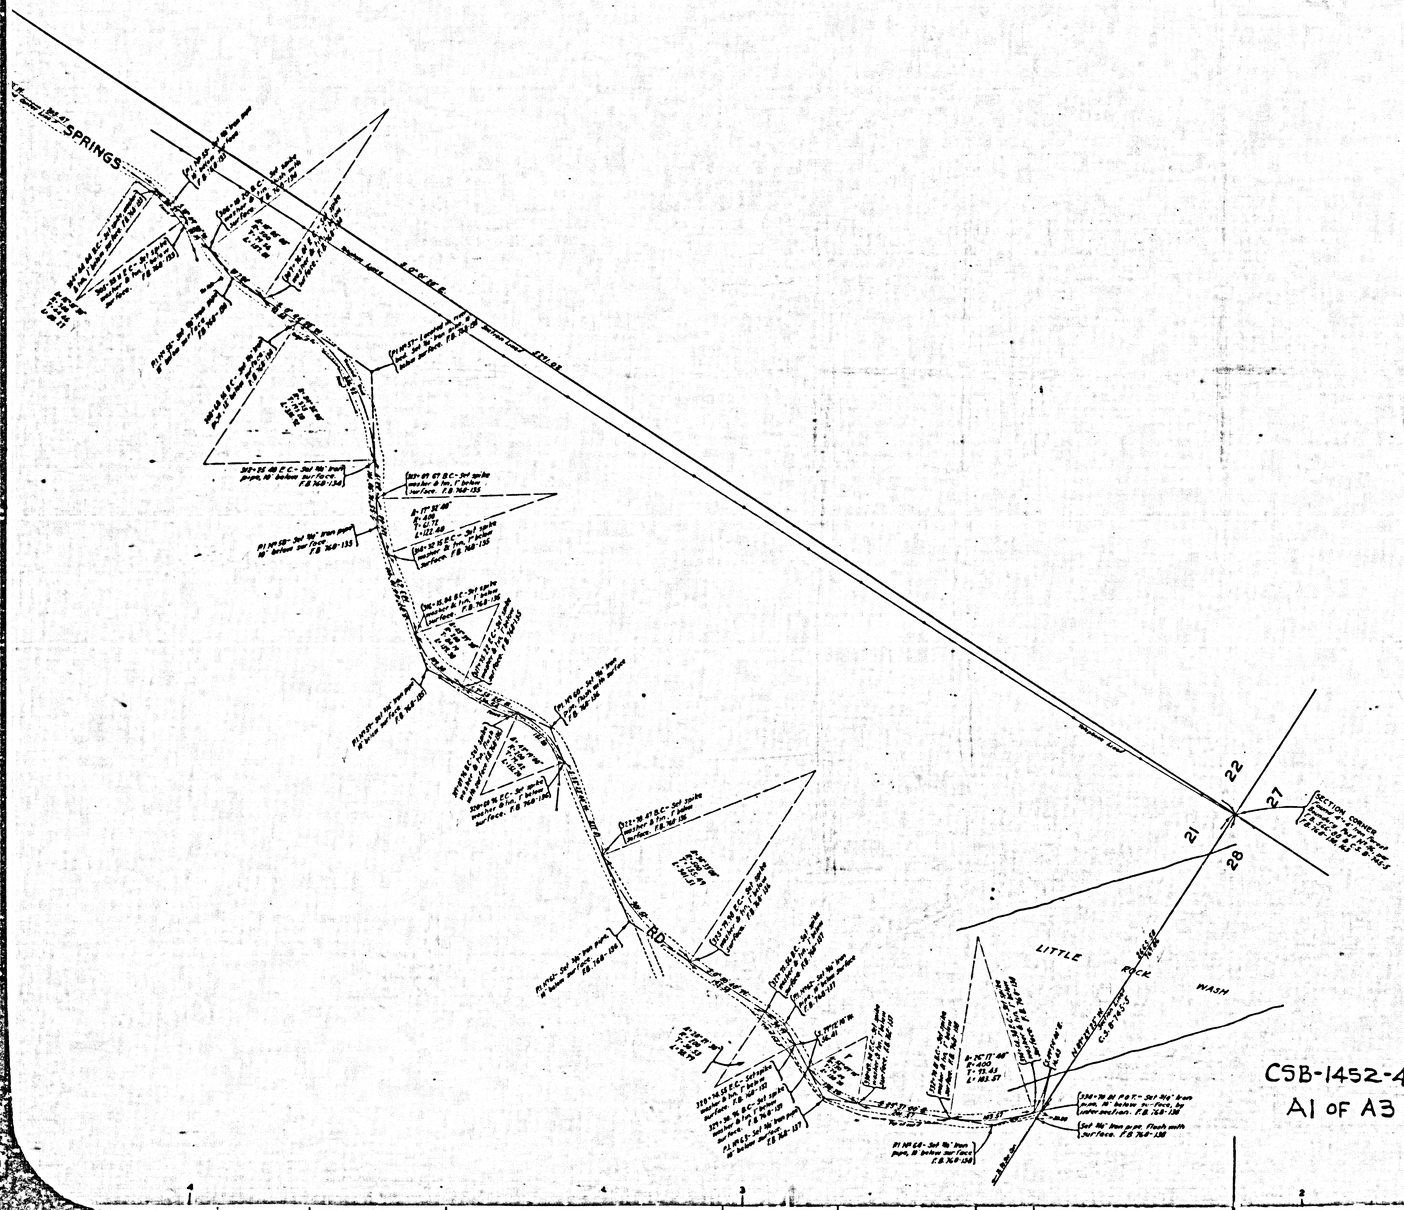


MAP OF

BARREL SPRINGS ROAD

FROM

SIERRA HIGHWAY

TO

SOUTH LINE SECTION 21 T. 5 N.- R. 11 W. S.B.M.

COUNTY SURVEYORS MAP Nº B-1452

SHEET Nº 4 OF 4 SHEETS

SCALE - 1 INCH = 100 FT.

JOB NUMBER 8247.

INDEX 65

ALFRED JONES - COUNTY SURVEYOR

SURVEYED - OCT. & NOV. 1938.

BEARINGS ARE BASED ON THE BEARING OF SECTION LINES PER C.S. 8739.


F.B. 768-101-130 189-196.

FIELD WORK BY... E.A. ROSECRANS.
OFFICE WORK BY..... F.A. WOOD.
CHECKED BY... K.R. McPHERSON.

FOR INDEX MAP SEE C.S.B-1452-1

CSB-1452-4
A1 of A3

COUNTY SURVEYOR, L.A. COUNTY, CALIF.

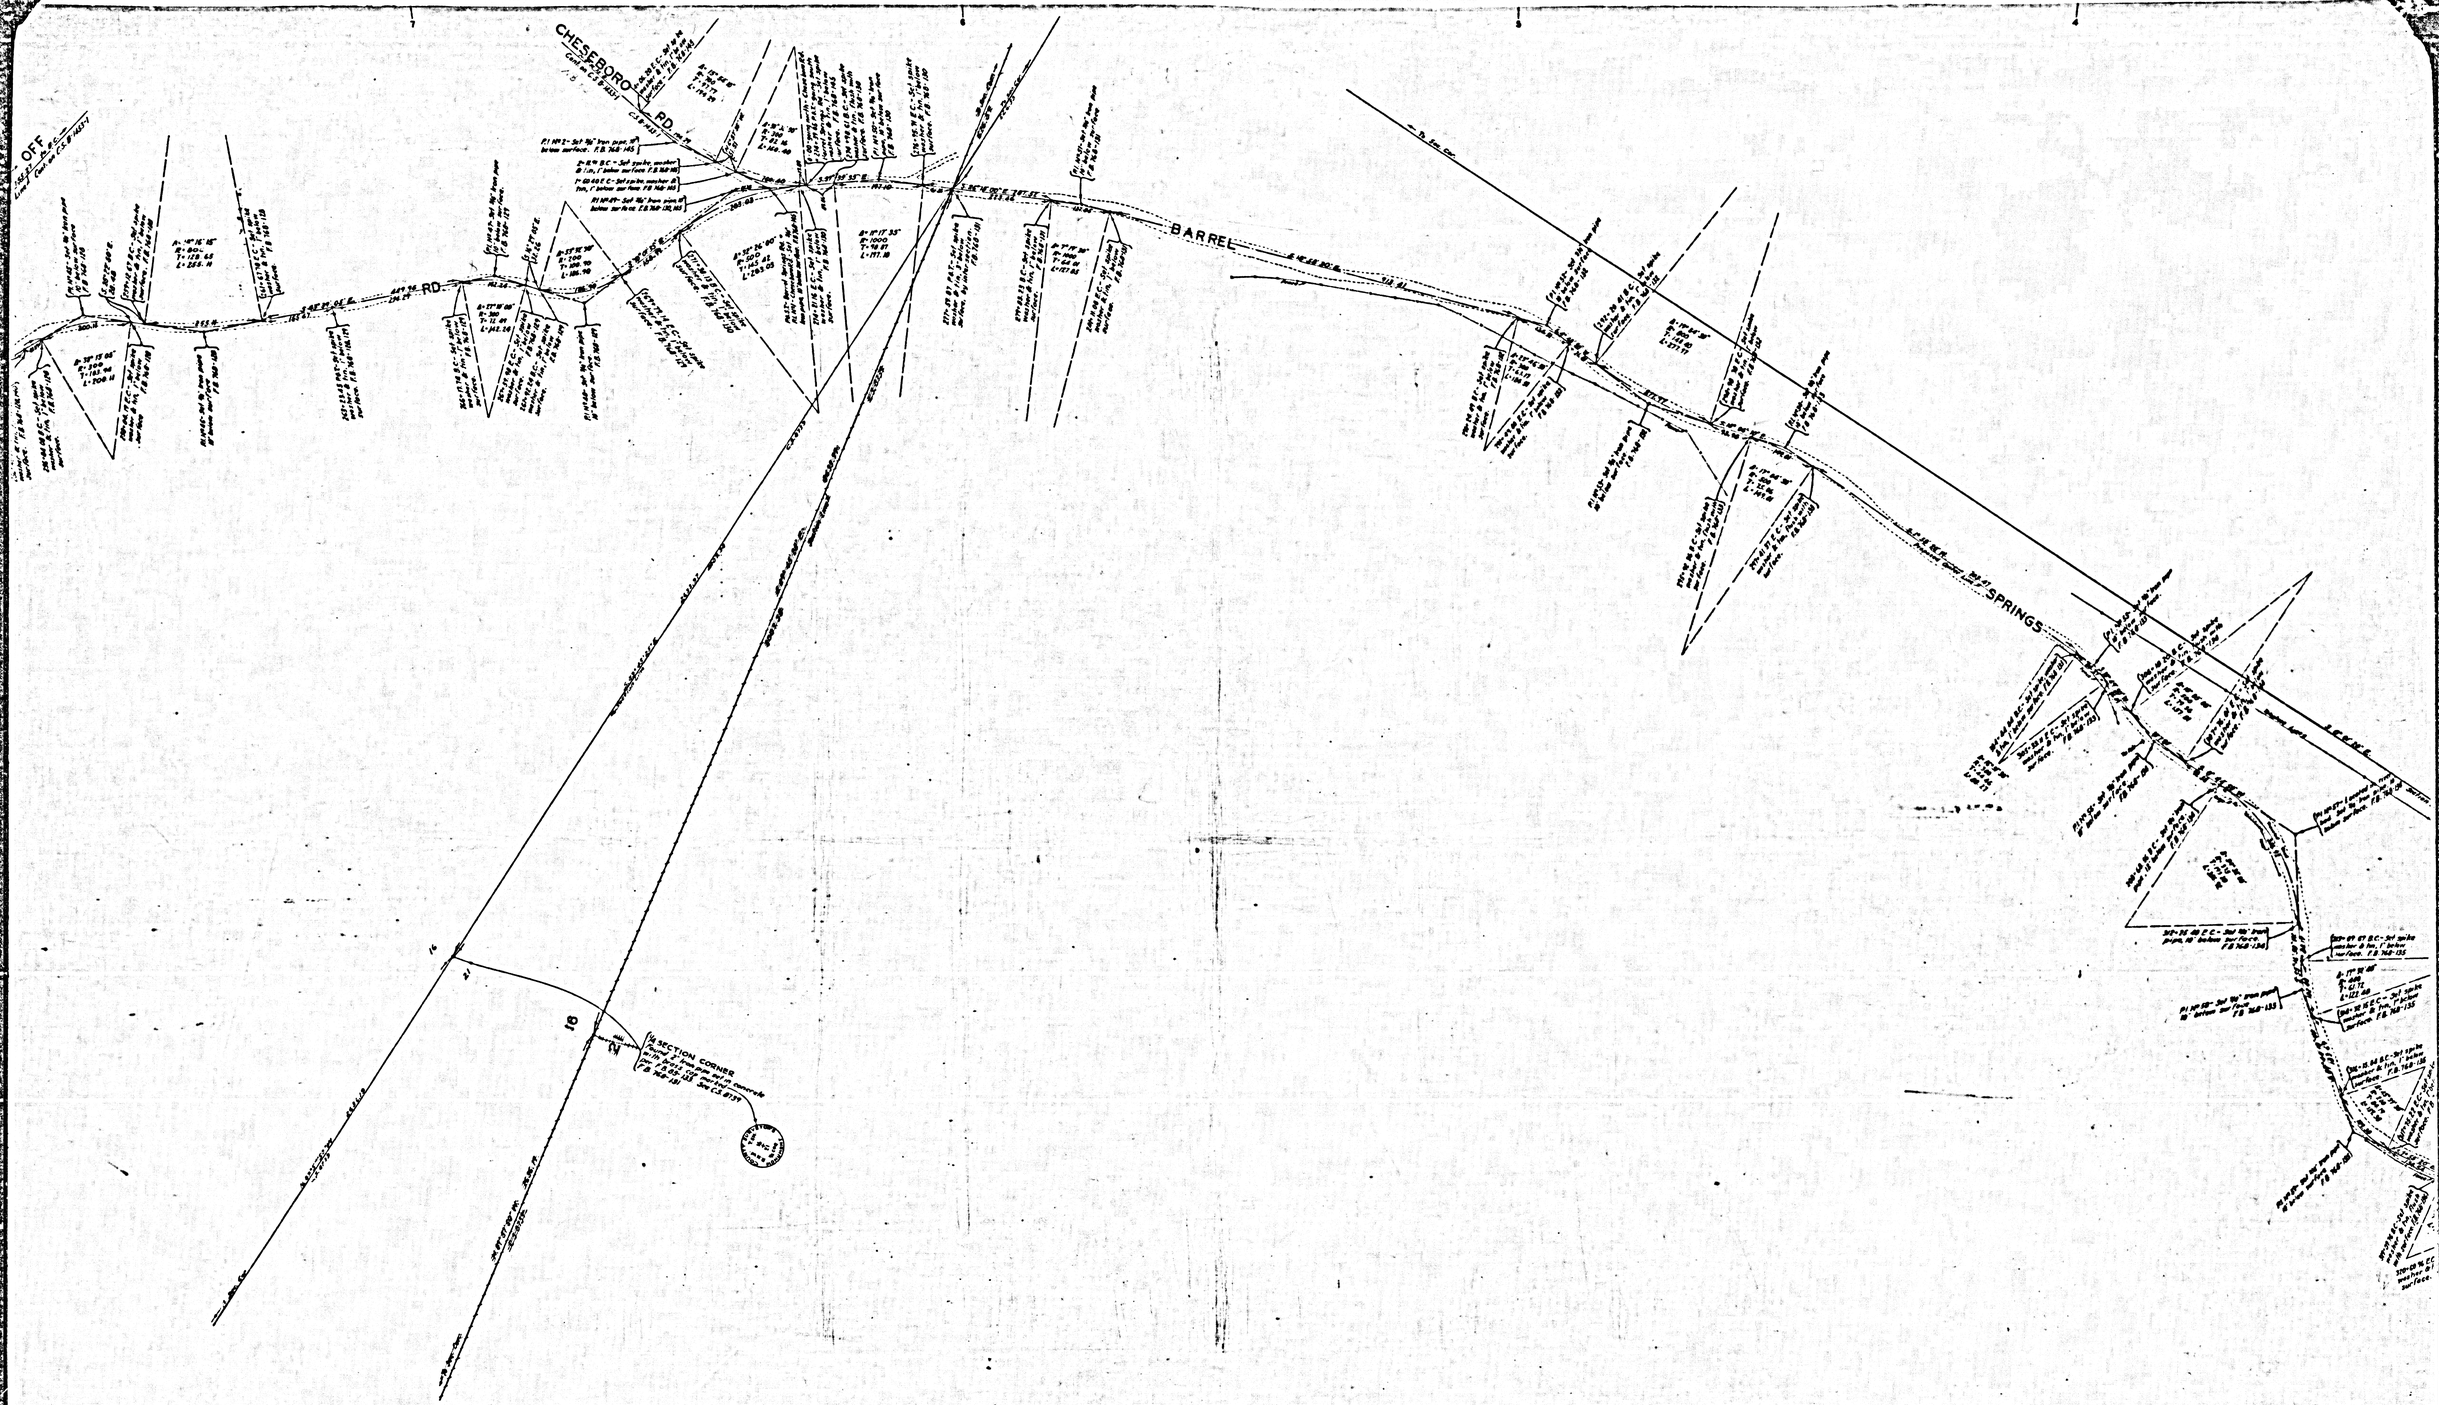

C9B-1452-4
A2 OF A3

CHESEBORO

CUT - OFF

RD.

SPRINGS

BARREL

CSB-1452-4
A3 OF A3