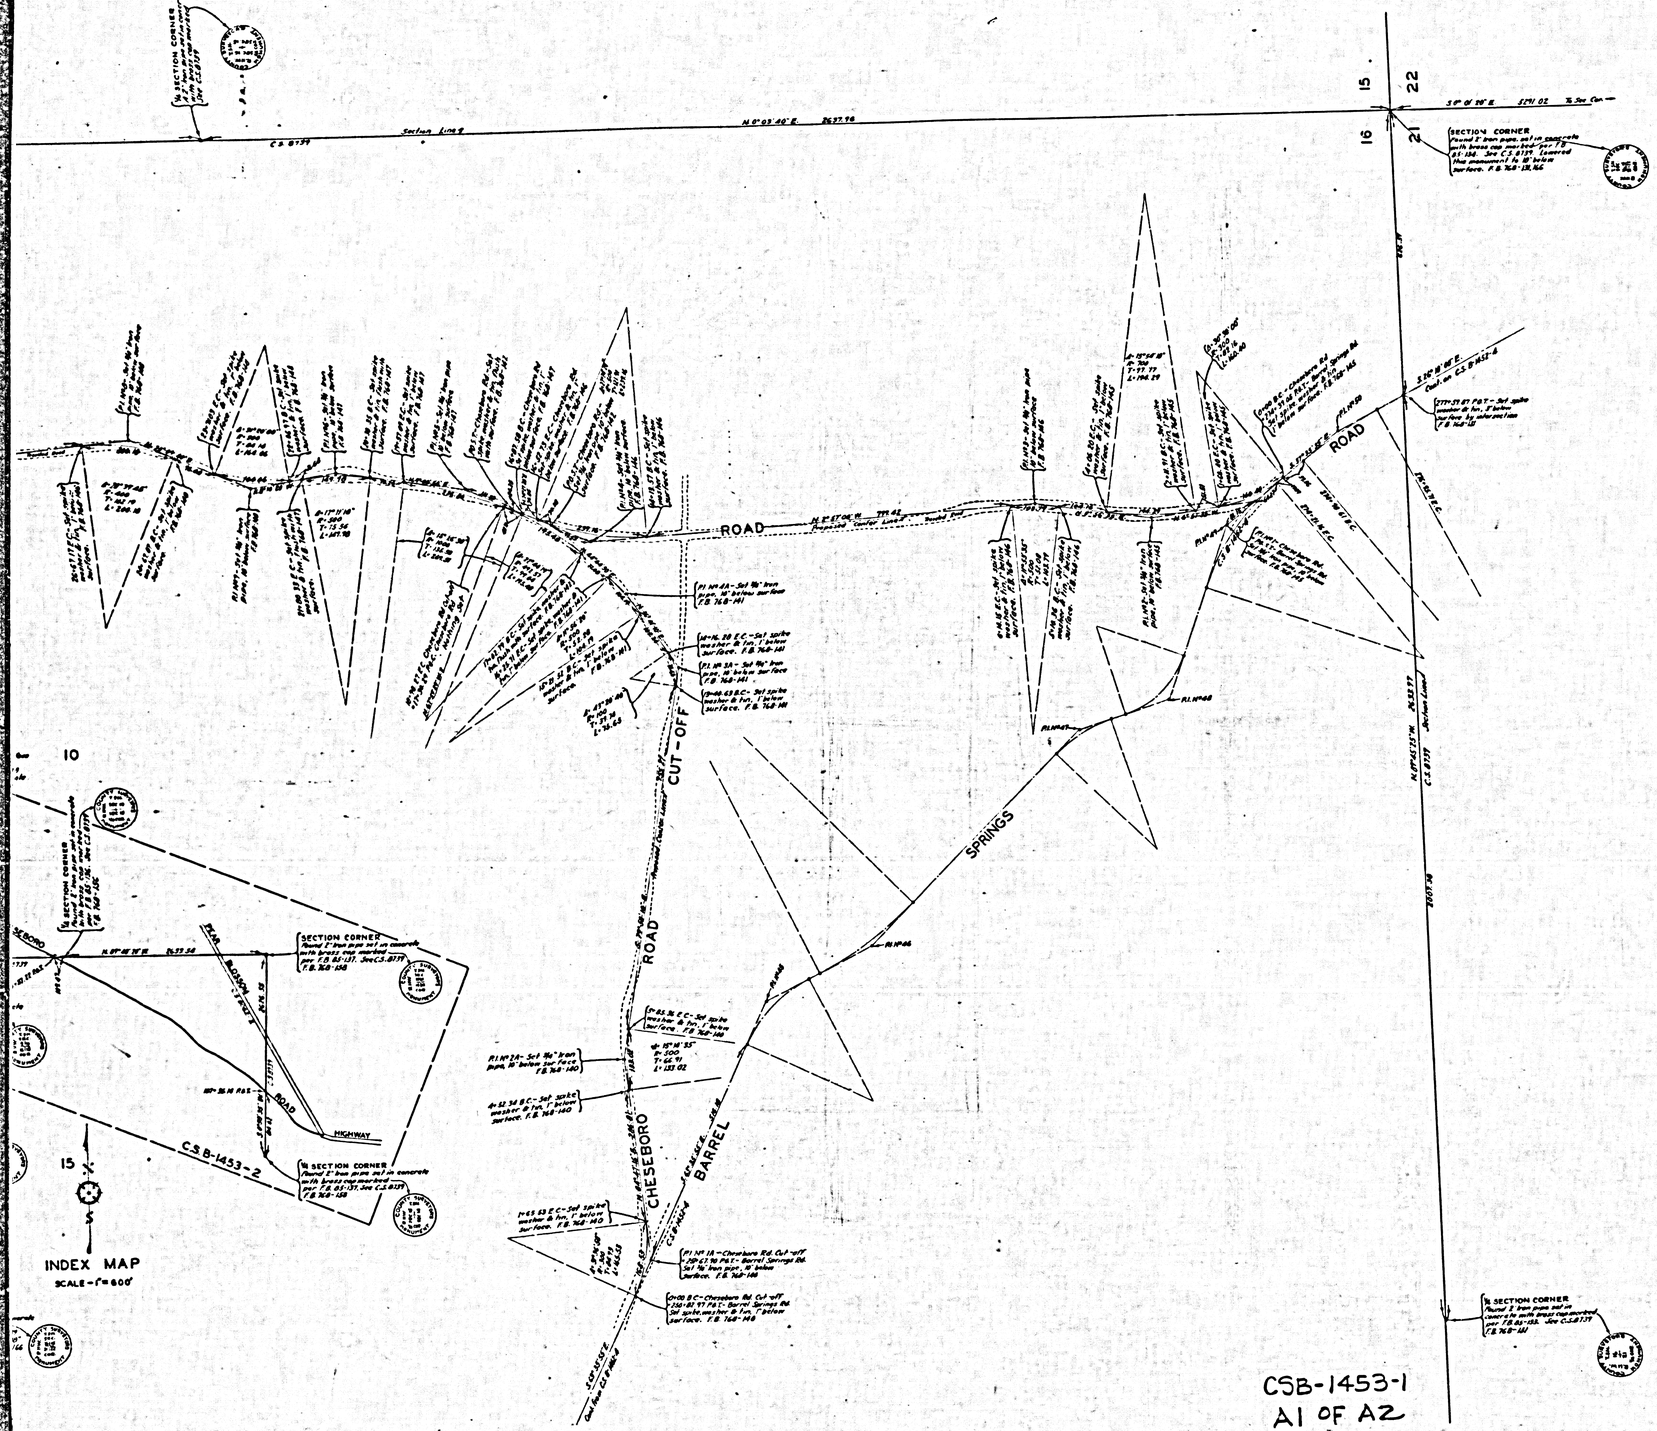

CSB-1453-1
A1 OF A2

MAP OF
CHESEBORO ROAD
FROM
BARREL SPRINGS ROAD
TO
PEAR BLOSSOM HIGHWAY

COUNTY SURVEYORS MAP Nº B-1453.
SHEET Nº 1 OF 2 SHEETS
SCALE - 1 INCH = 100 FT.

JOB NUMBER 8250.

INDEX 65

ALFRED JONES - COUNTY SURVEYOR
SURVEYED - OCT. & NOV. 1938.

BEARINGS ARE BASED ON THE BEARING OF SECTION LINES PER C.S. 8739.

F.B. 768-139-159, 197-210.

FIELD WORK BY . . . E.A. ROSECRANS.
OFFICE WORK BY . . . . . F.A. WOOD.
CHECKED BY . . . K.R. McPHERSON.

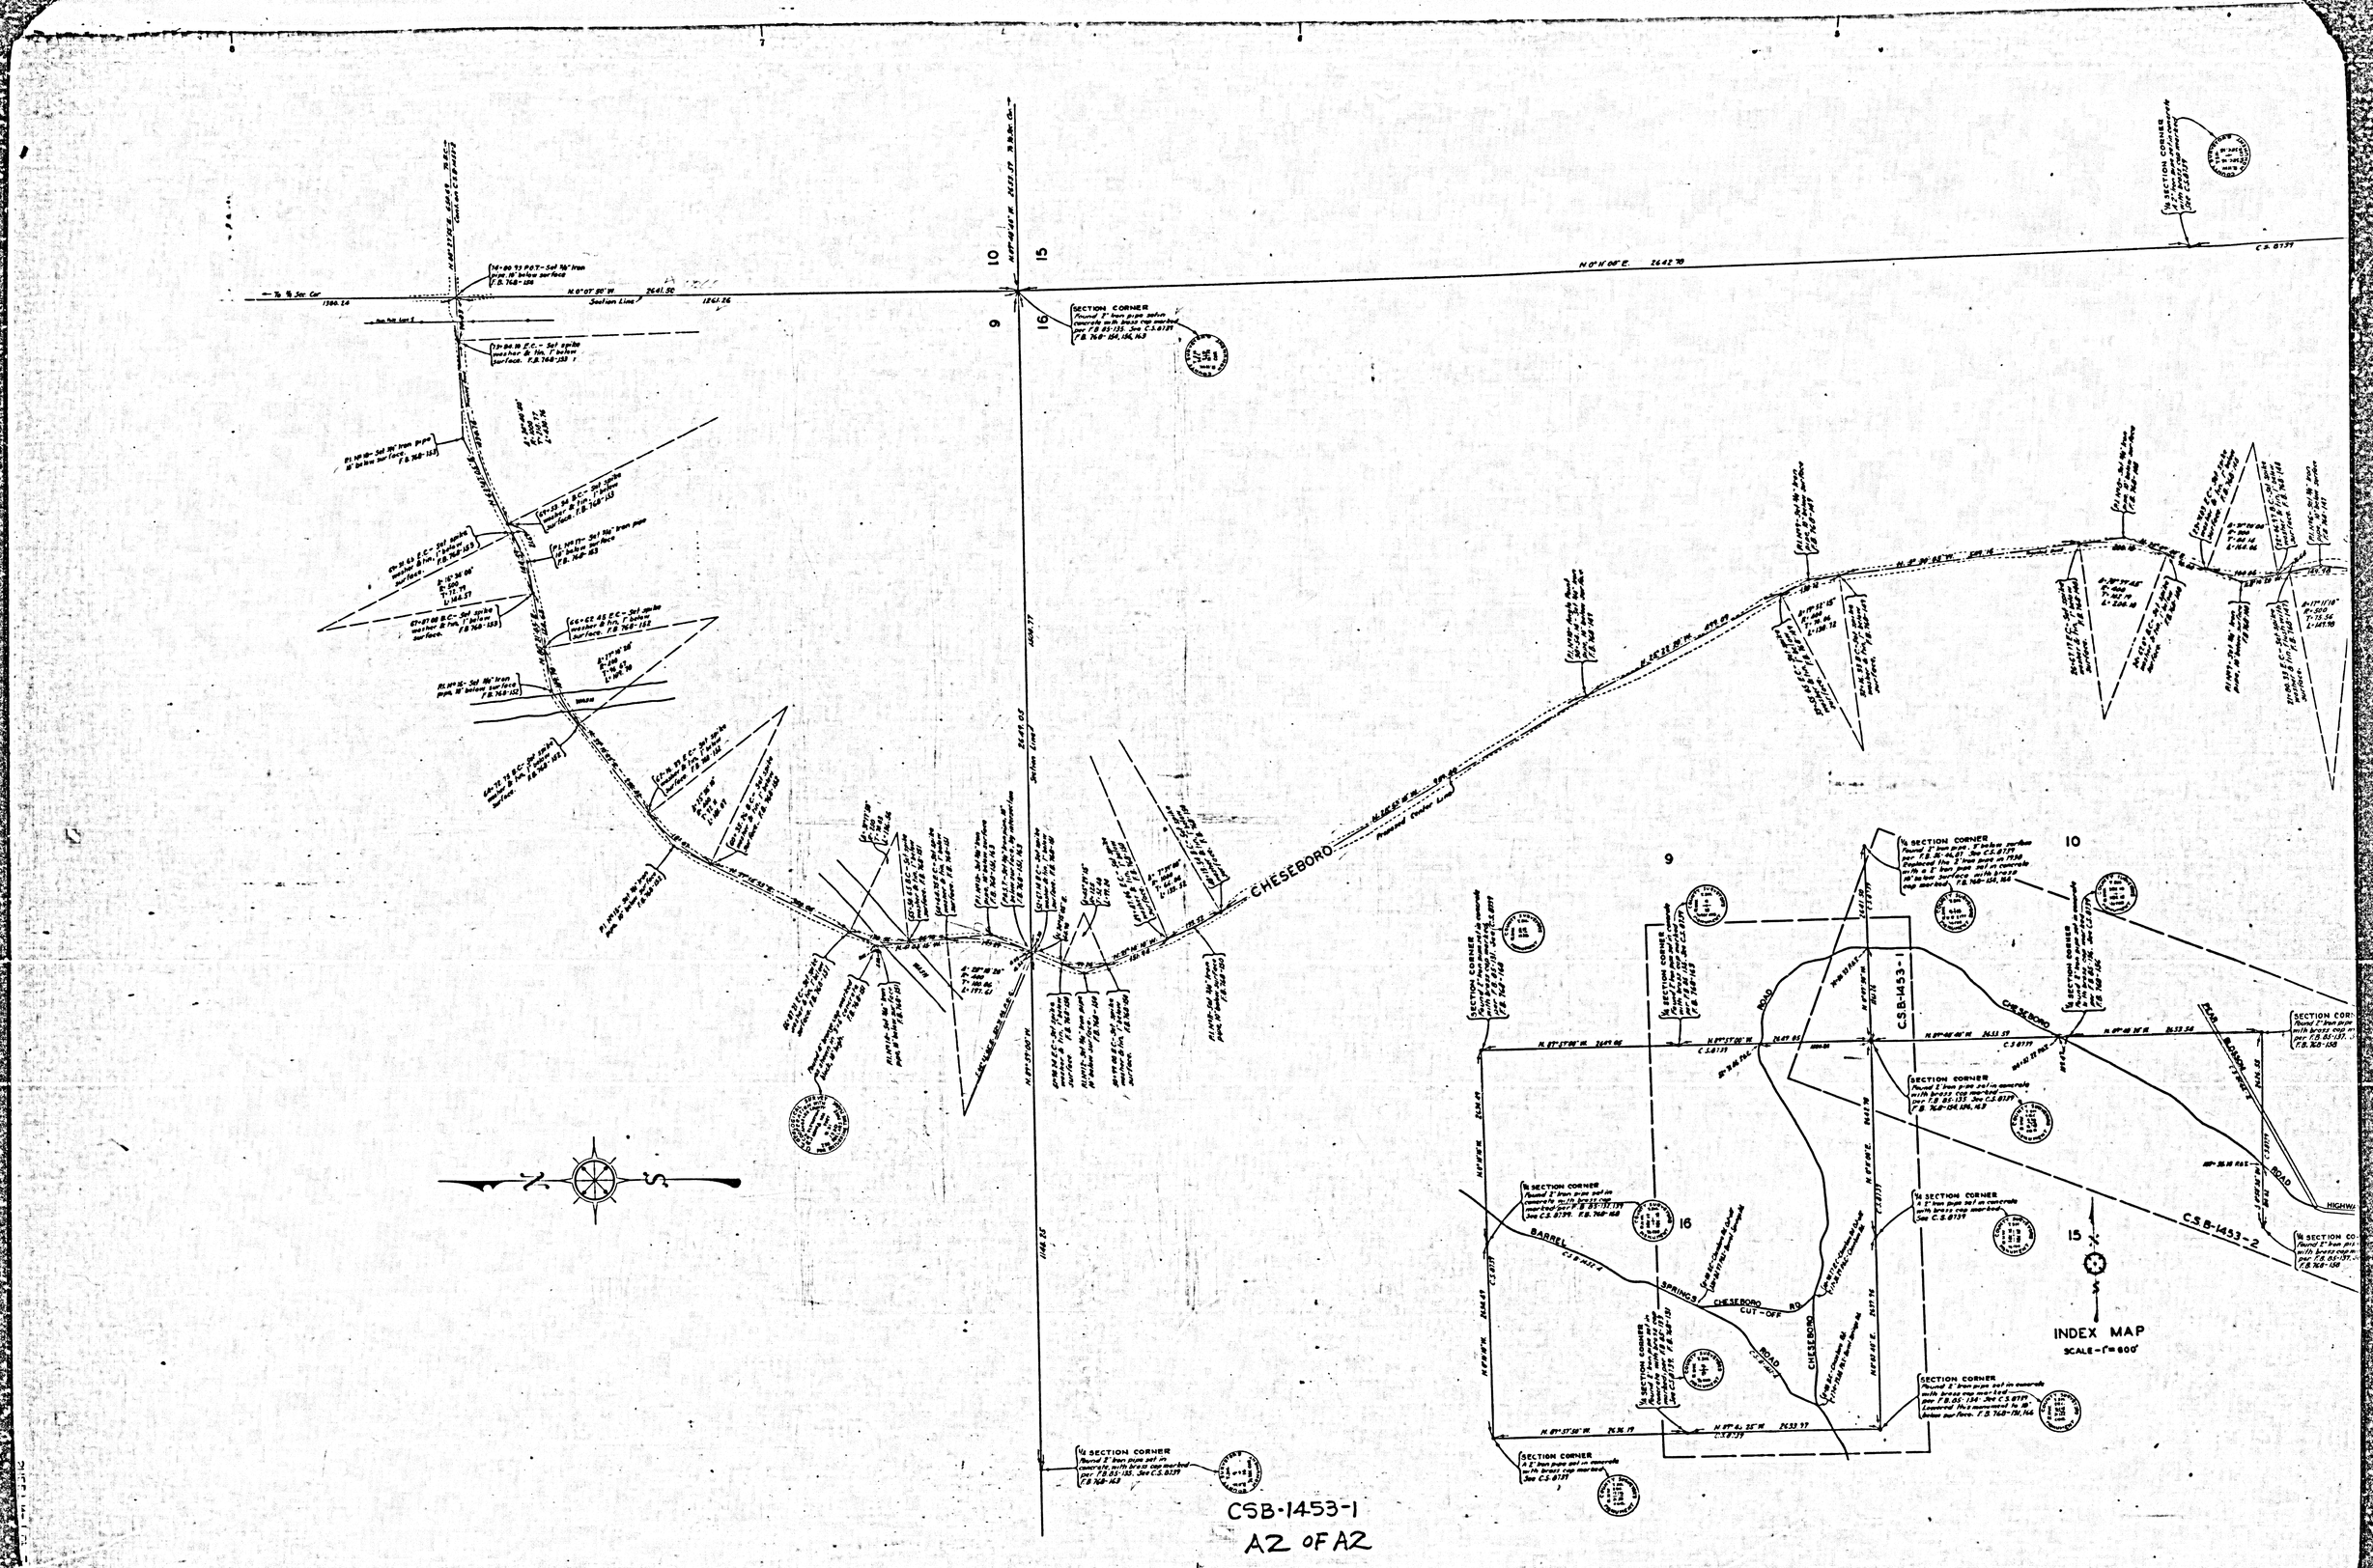

CSB-1453-1
A2 OF A2