


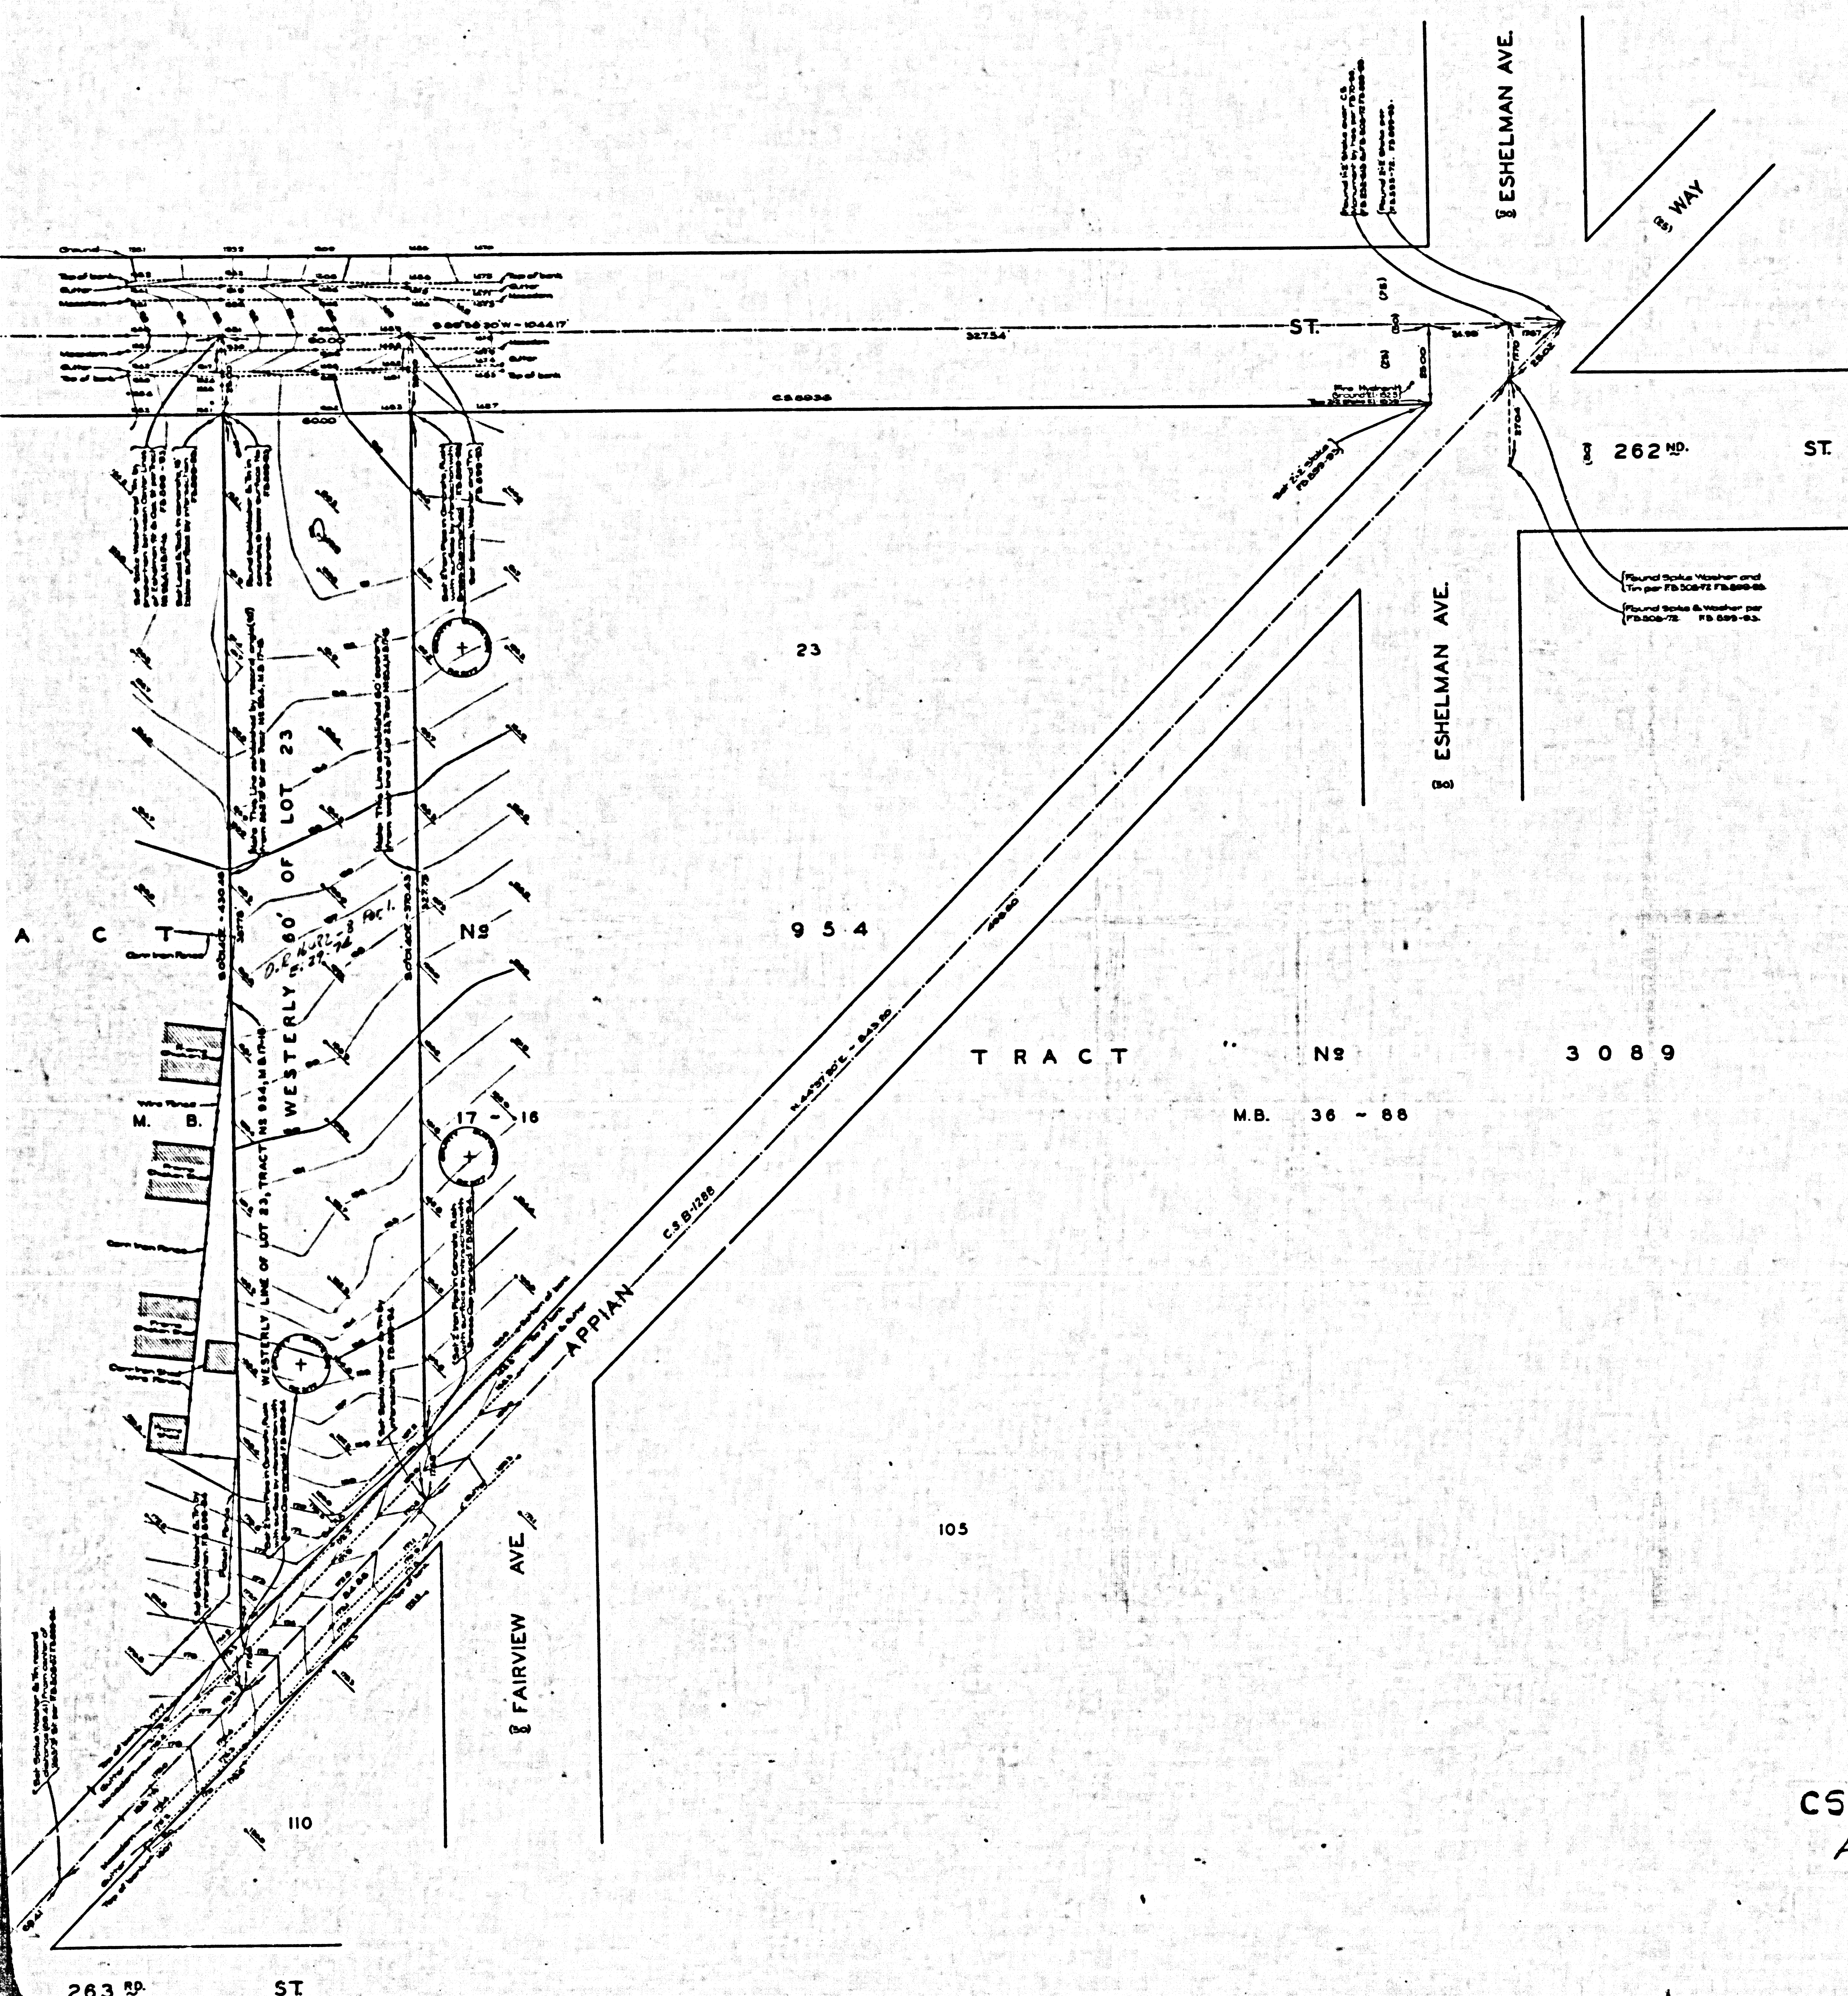

MAP OF
LOS ANGELES COUNTY
WATER WORKS DISTRICT No 13
RESERVOIR SITE
BEING
WESTERLY 60 FT. OF LOT 23
TRACT No 954, M.B. 17-16
COUNTY SURVEYORS MAP No B-1459.
SCALE - 1 INCH = 20 FT.

INDEX 28


CSB-1459
A1 OF A2

JOB NUMBER 5234
ALFRED JONES - COUNTY SURVEYOR
SURVEYED - DEC. 1936.
SURVEYED UPON REQUEST OF MECHANICAL
DEPT. BY LETTER DATED NOV. 15, 1936,
UNDER O.S.O. 1172.
BEARINGS ARE BASED ON THE BEARING OF
262nd STREET PER C.S. 8936.
F.B. 899-91-106.
FIELD WORK BY..... L.D. MOORE.
OFFICE WORK BY..... A.W. MALLISTER.
CHECKED BY..... A.H. DREW.

CORRECTION MAP No B-1459

CONVULS 270410Z MAR 1953

CONVULS 270410Z MAR 1953

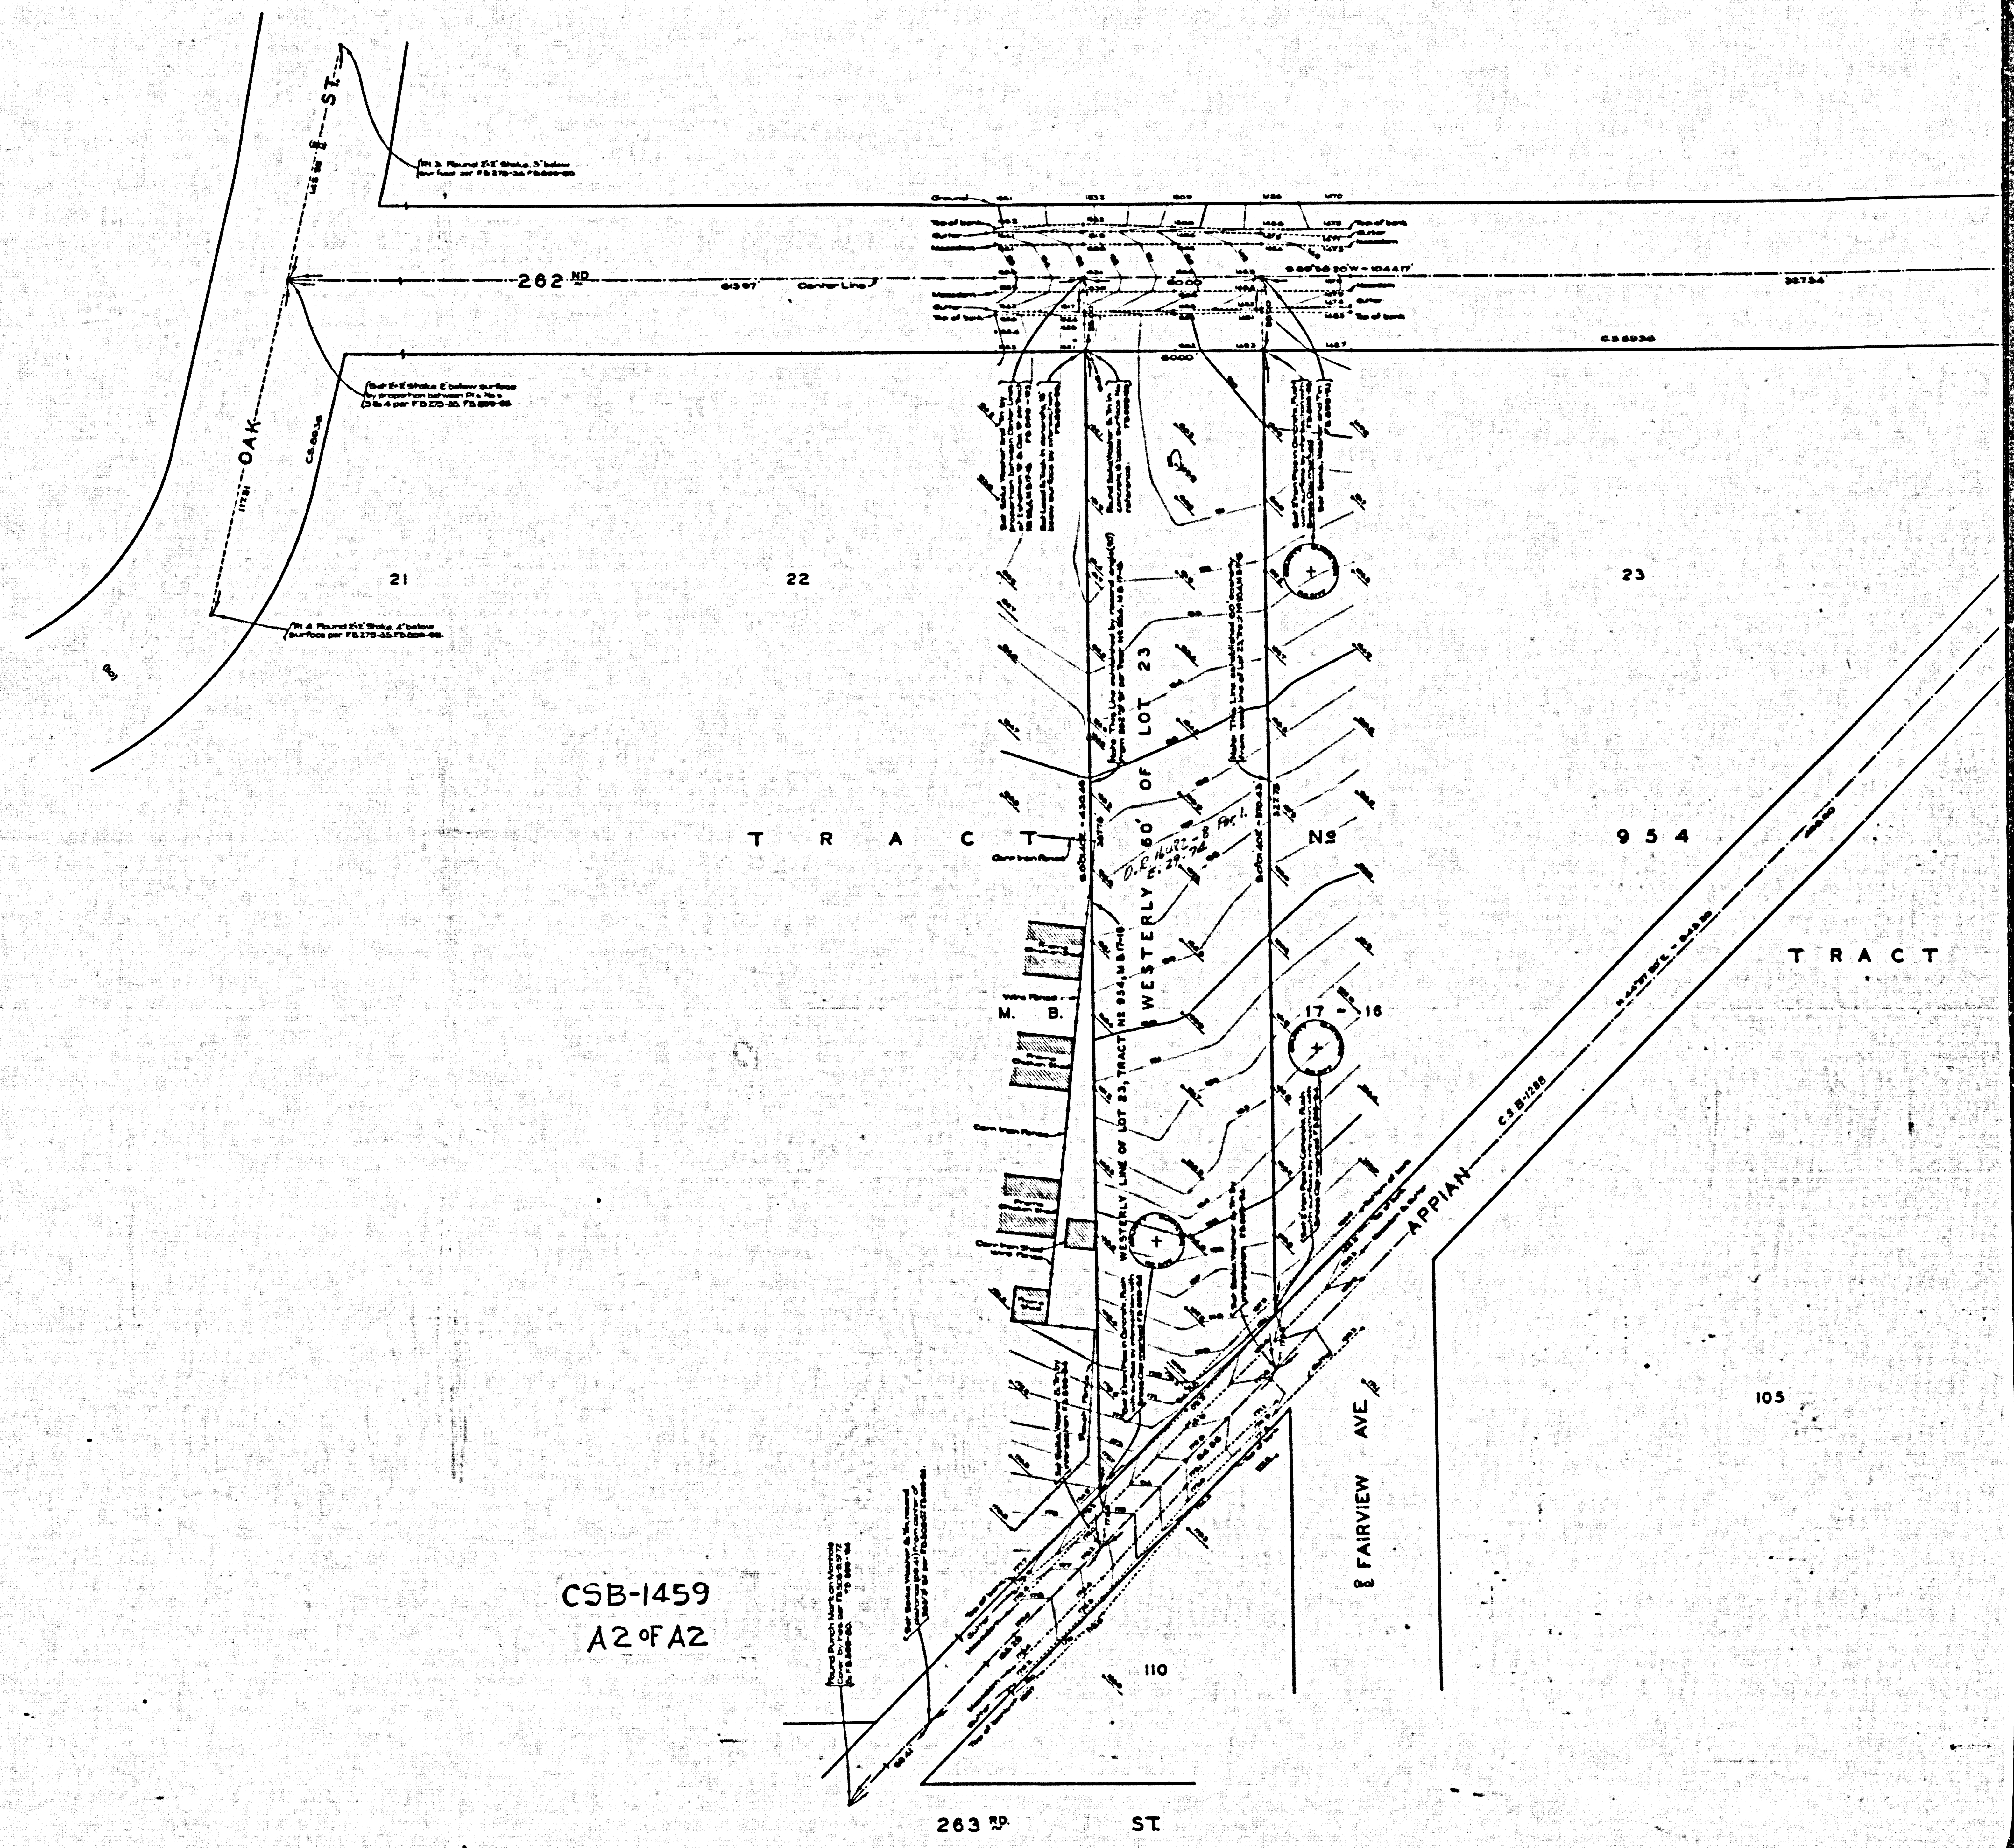

CSB-1459
A2 of A2