
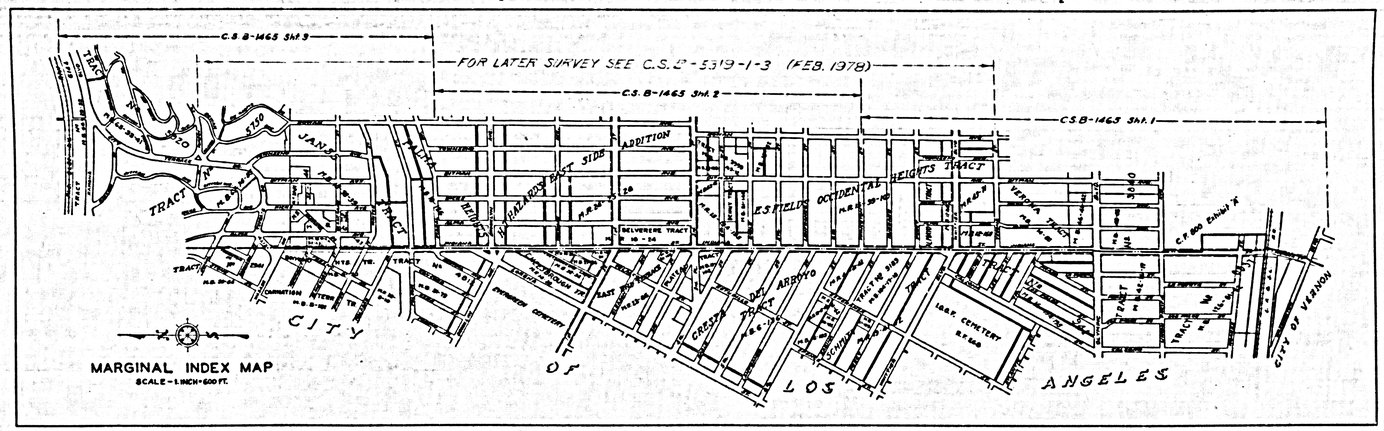


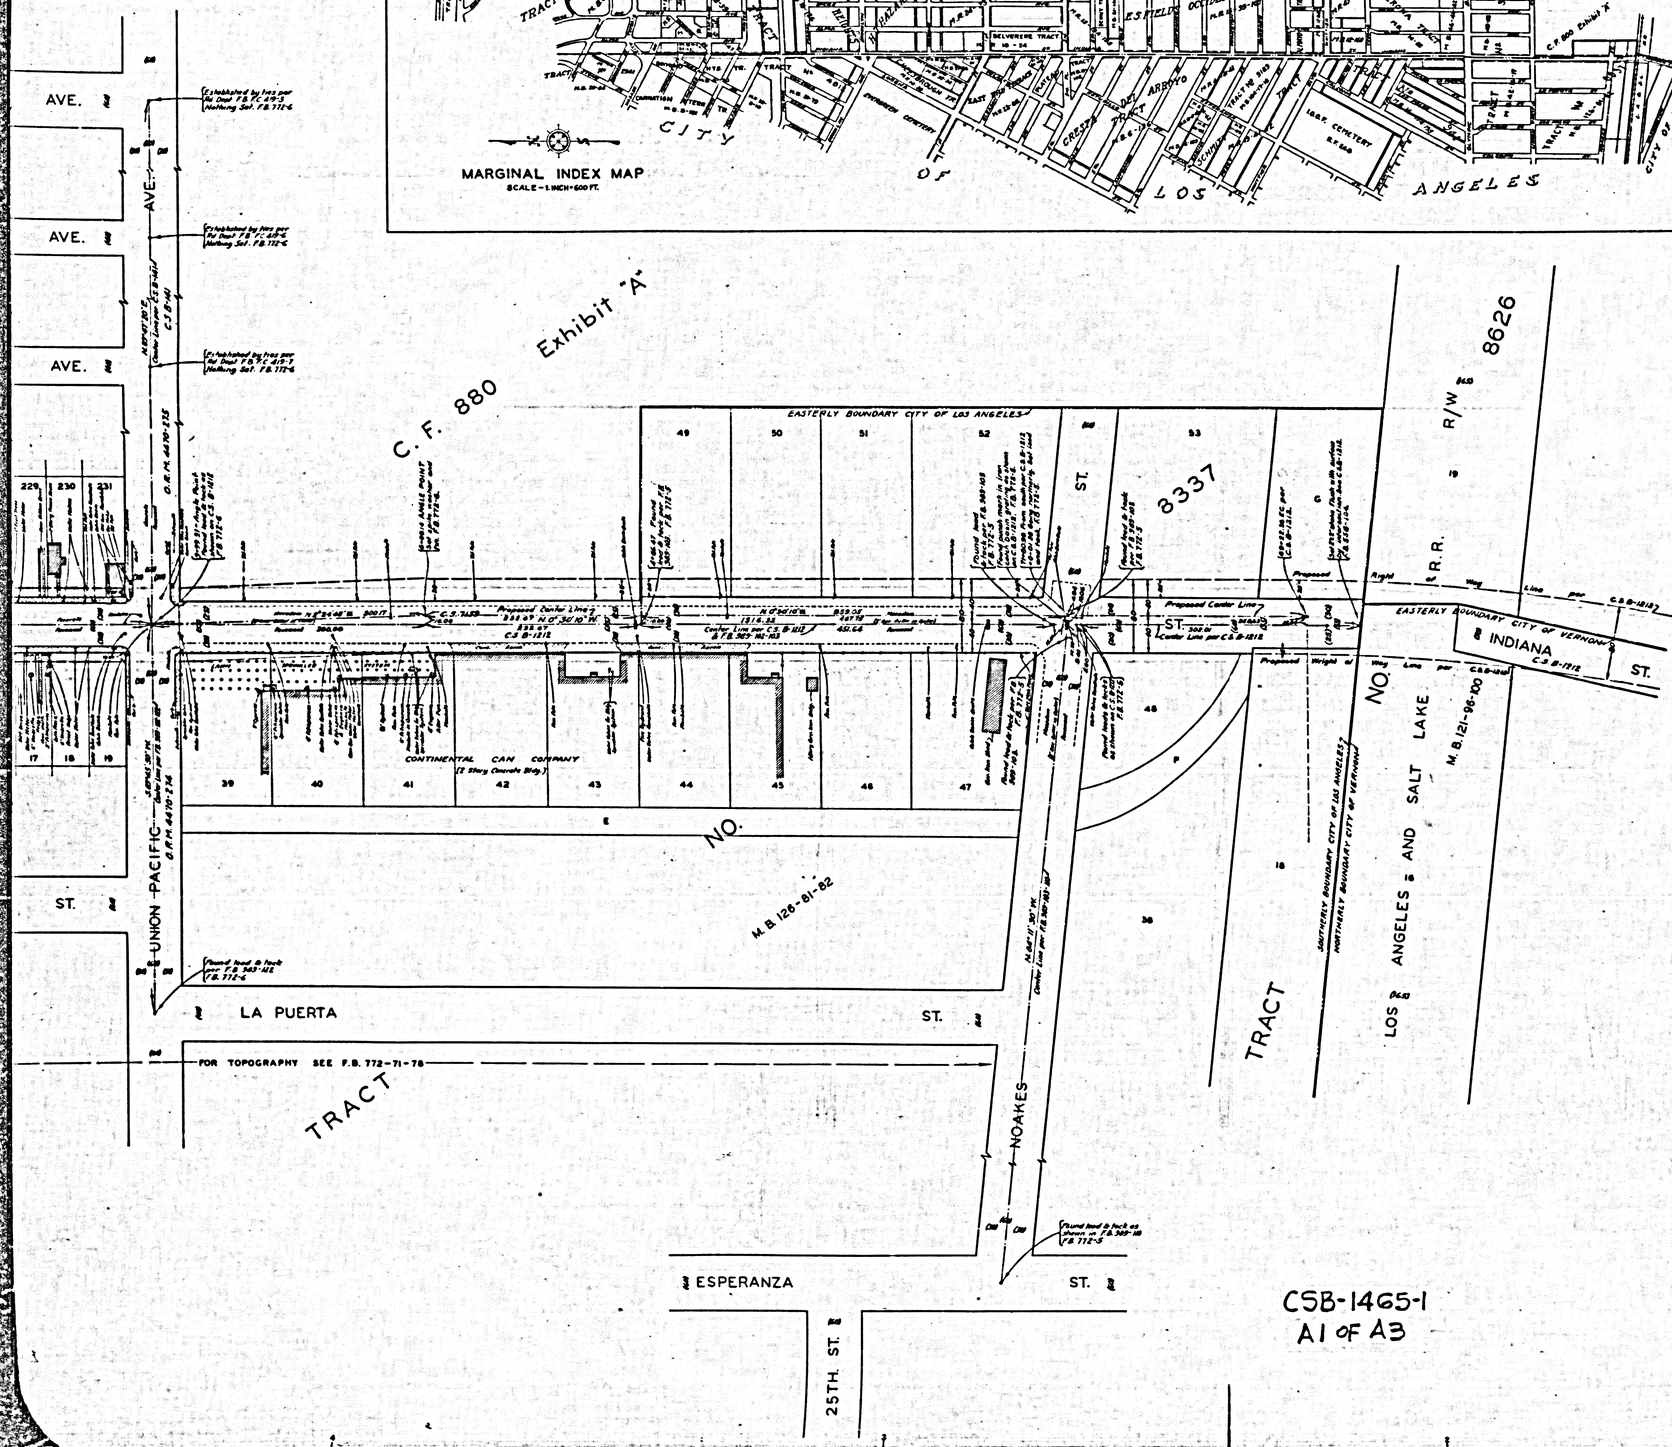

MAP OF
INDIANA STREET
FROM
NOAKES STREET
TO
RAMONA BOULEVARD

COUNTY SURVEYORS MAP Nº B-1465
SHEET Nº 1 OF 3 SHEETS
SCALE:- 1 INCH = 50 FT.

JOB NUMBER 8220

ALFRED JONES COUNTY SURVEYOR
SURVEYED OCT 1938 TO JAN 1941


SURVEYED UNDER INSTRUCTIONS OF THE BOARD OF SUPERVISORS PER ORDER DATED JUNE 1, 1938
BEARINGS ARE BASED ON THE BEARING OF INDIANA STREET PER C.S.B-1212

F.B. 772-1-198

FIELD WORK BY	H.F. EVANS.
OFFICE WORK BY	F.A. WOOD.
CHECKED BY	D.M. FINLEY.

INDEX 7

CSB-1465-1
A1 OF A3

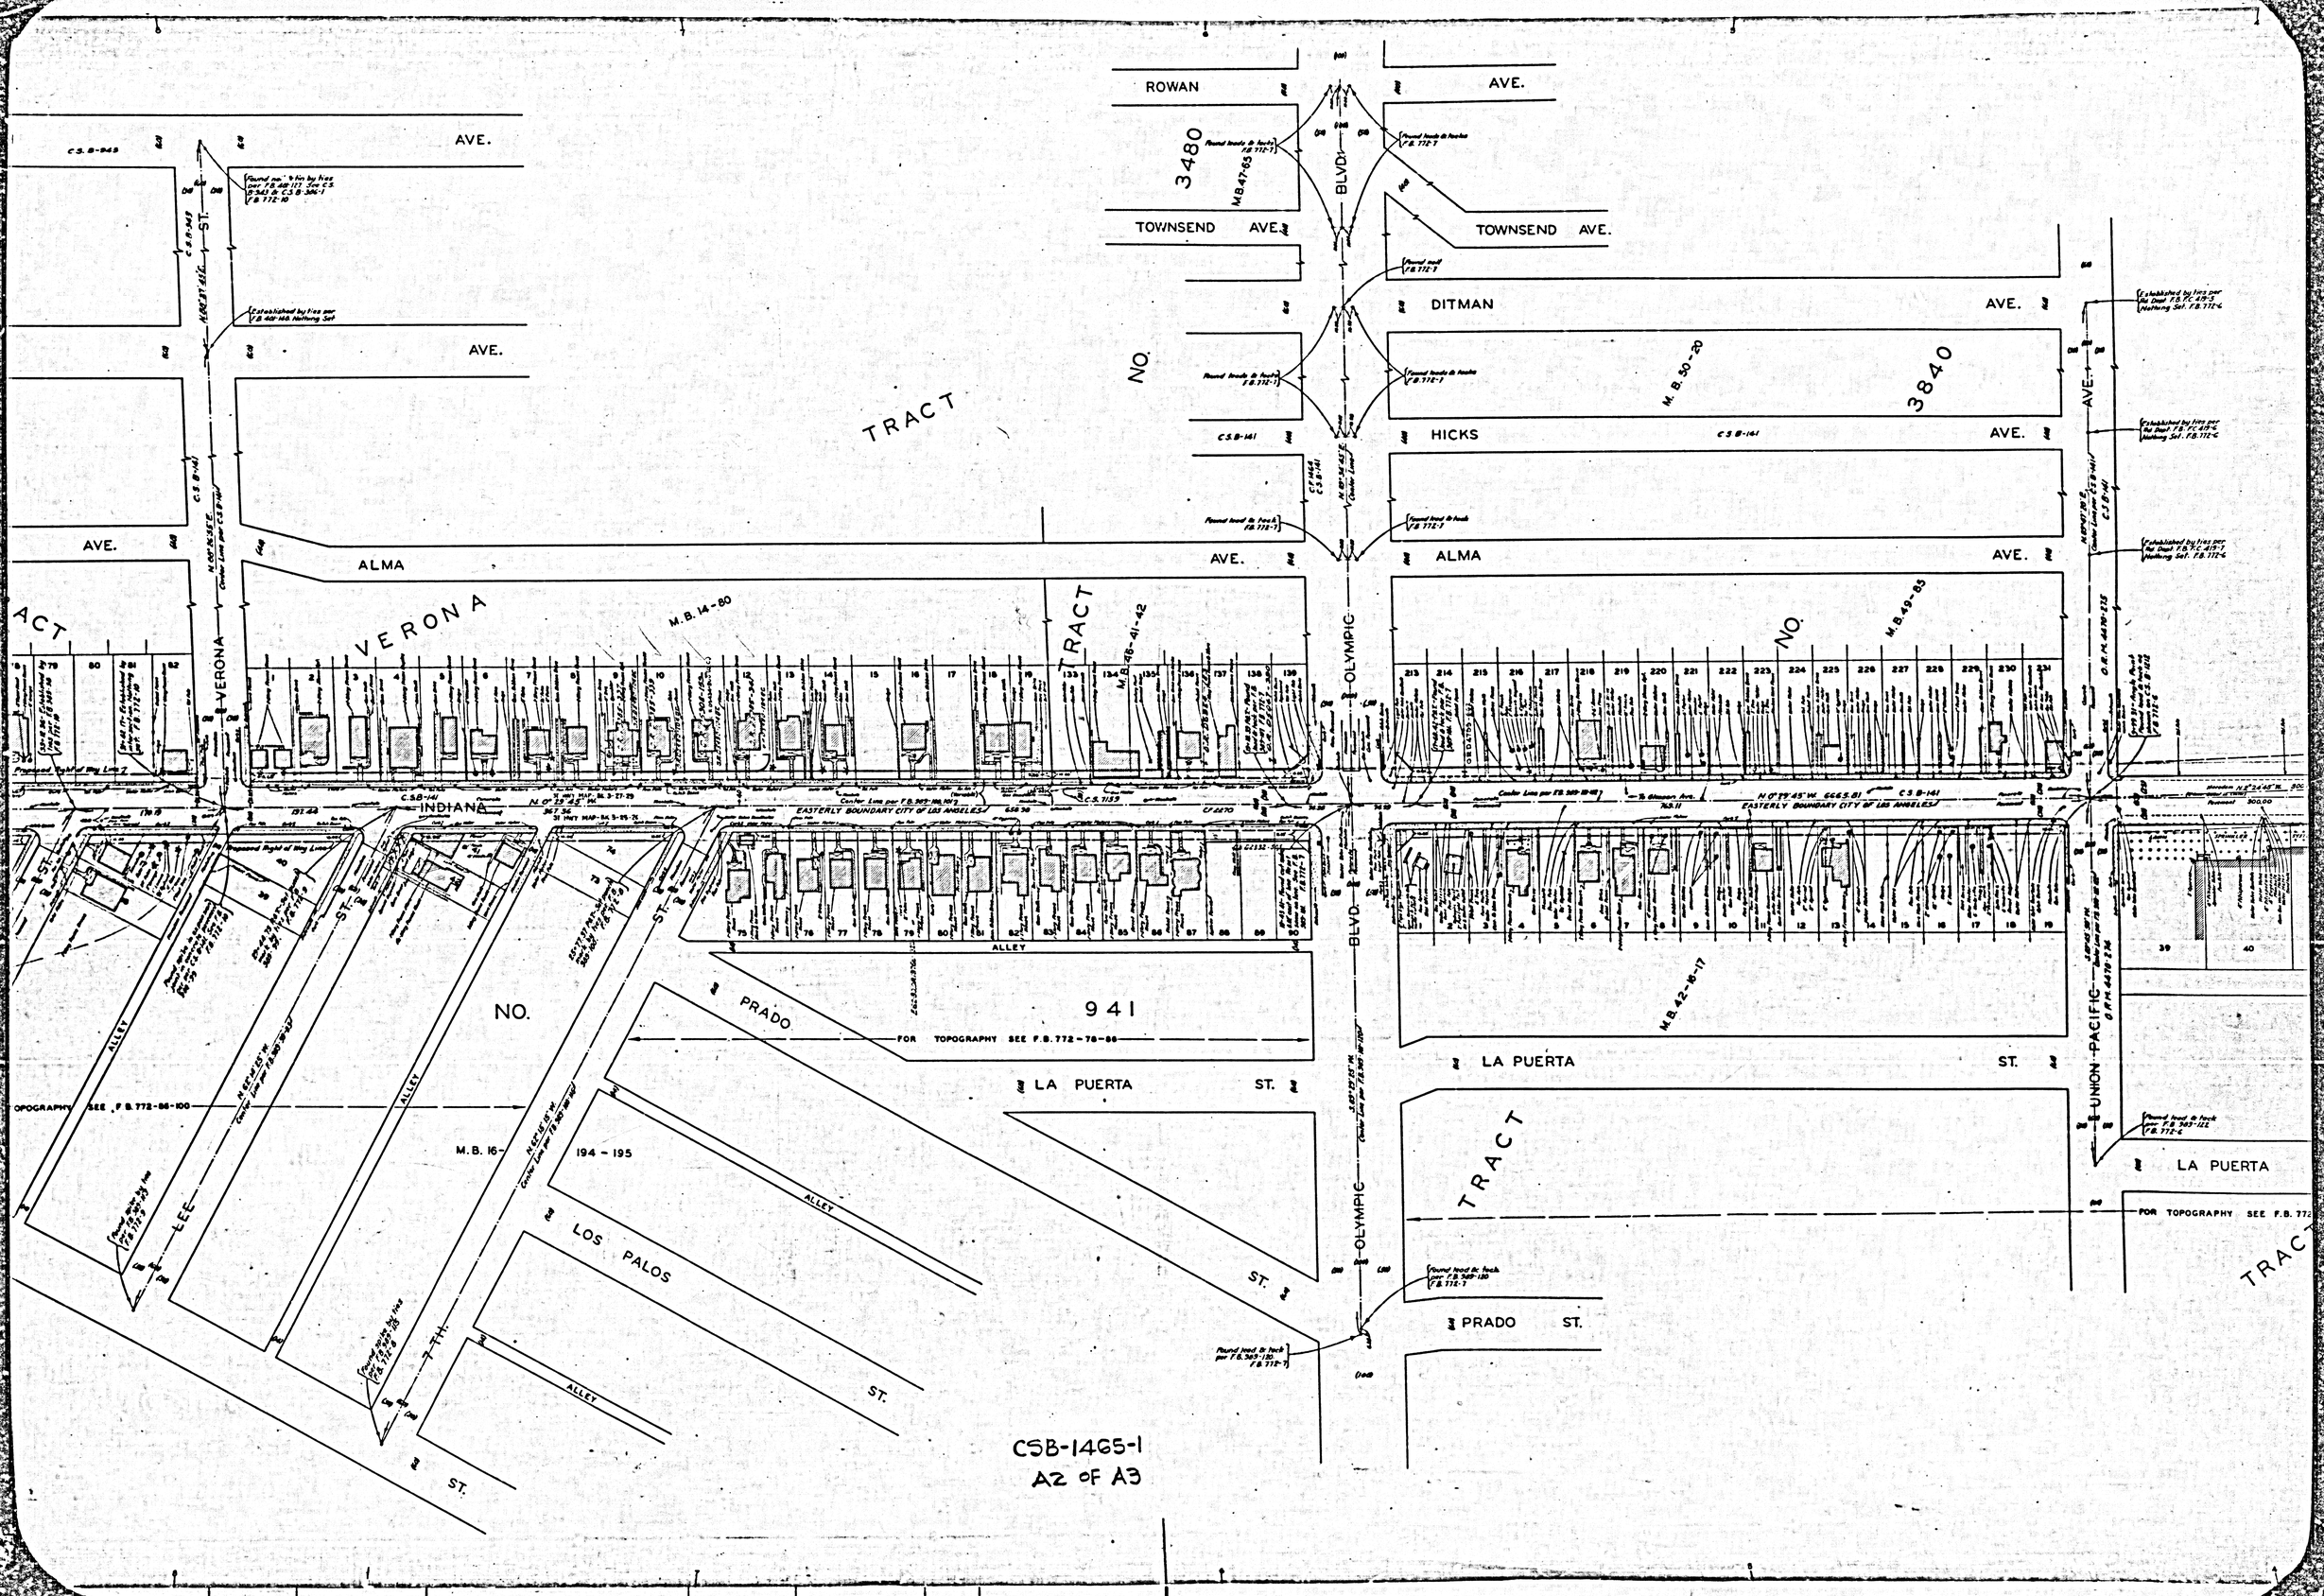
AVE.
ROWAN
TOWNSEND AVE.
3480
M.B.47-63
BLVD.
DITMAN
HICKS
ALMA
TRACT
NO.
M.B. 50-20
3840
M.B. 14-80
VERONA
ST.
INDIANA
EASTERLY BOUNDARY CITY OF LOS ANGELES
OLYMPIC
M.B. 49-85
M.B. 42-16-17
941
FOR TOPOGRAPHY SEE F.B. 772-76-86
LA PUERTA
ALLEY
194 - 195
M.B. 16-
LEE
LOS PALOS
7TH
PRADO
UNION PACIFIC
CSB-1465-1
A2 OF A3

ROWAN AVE.
DITMAN AVE.
HICKS AVE.
ALMA AVE.
DITMAN AVE.
EASTMAN
ALMA
E. S. FIELD'S TRACT
HEIGHTS
M. R. 15-99-100
ALMAYO
TRACT
TRACT
TRACT
TRACT
OCCIDENTAL
PRINCETON ST.
HUBBARD ST.
PERCY ST.
VERONA ST.
ALLEY
BLVD.
INDIANA
ST.
9189
FOR LATER SURVEY SEE C.S.B - 5319-1 (FEB. 1978)
FOR TOPOGRAPHY SEE F.B. 772-100-116
FOR TOPOGRAPHY SEE F.B. 772-86-100
M.R. 19-41-42
M.B. 184-17-18
M.B. 12-168
SCHMITT
ESPERANZA
SABINA
NO.
CALZONA
SISKIYOU
LEE
WHITTIER
I.O.O.F. CEMETERY
R.F. 268
CSB-1465-1
A3 OF A3