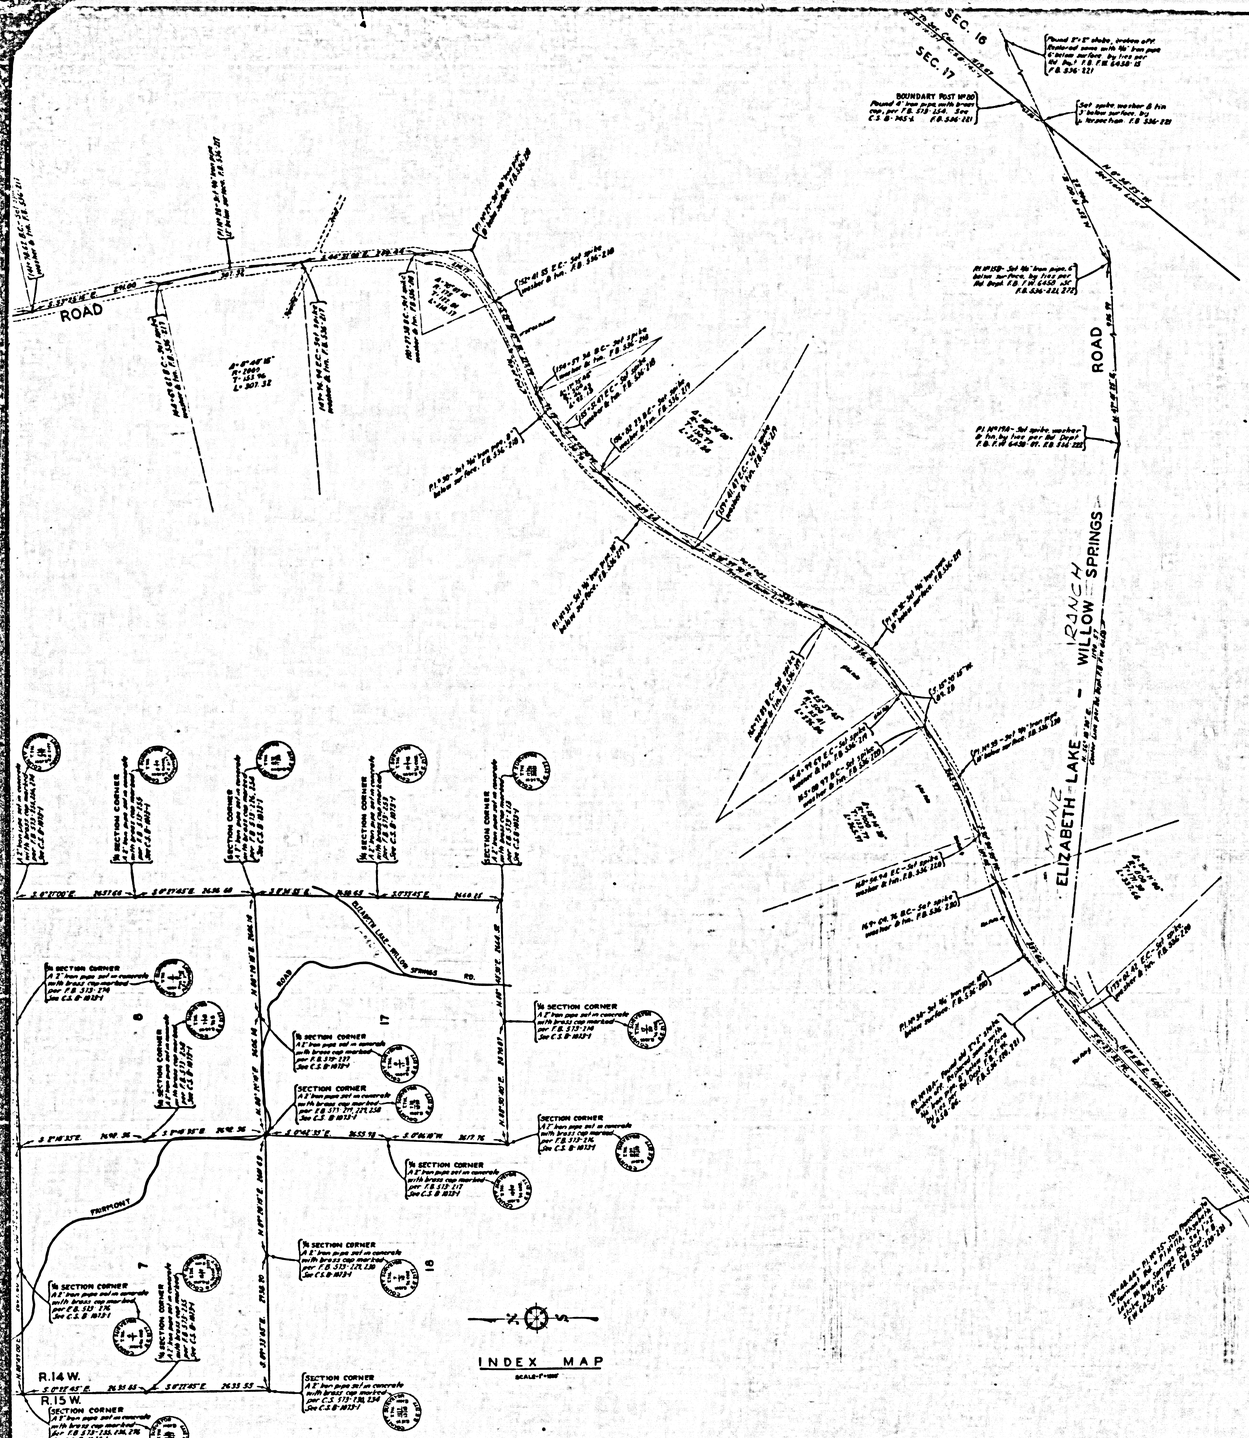



# MAP OF
# SAN FRANCISQUITO – FAIRMONT ROAD
## FROM
## FAIRMONT – NEENACH ROAD
## TO
## ELIZABETH LAKE – WILLOW SPRINGS ROAD

COUNTY SURVEYORS MAP NºB-1466.
SCALE – 1 INCH = 100 FT.

JOB NUMBER 8239

ALFRED JONES – COUNTY SURVEYOR
SURVEYED – AUGUST 1938.


INDEX 72

BEARINGS ARE BASED ON THE BEARING OF SECTION LINES AS SHOWN ON C.S.B-1073-1.


F.B. 538-127-128 201-241.

FIELD WORK BY.... E.A. ROSECRANS.
OFFICE WORK BY..... F.A. WOOD.
CHECKED BY..... A.H. DREW.

CSB-1466
A1 OF A4

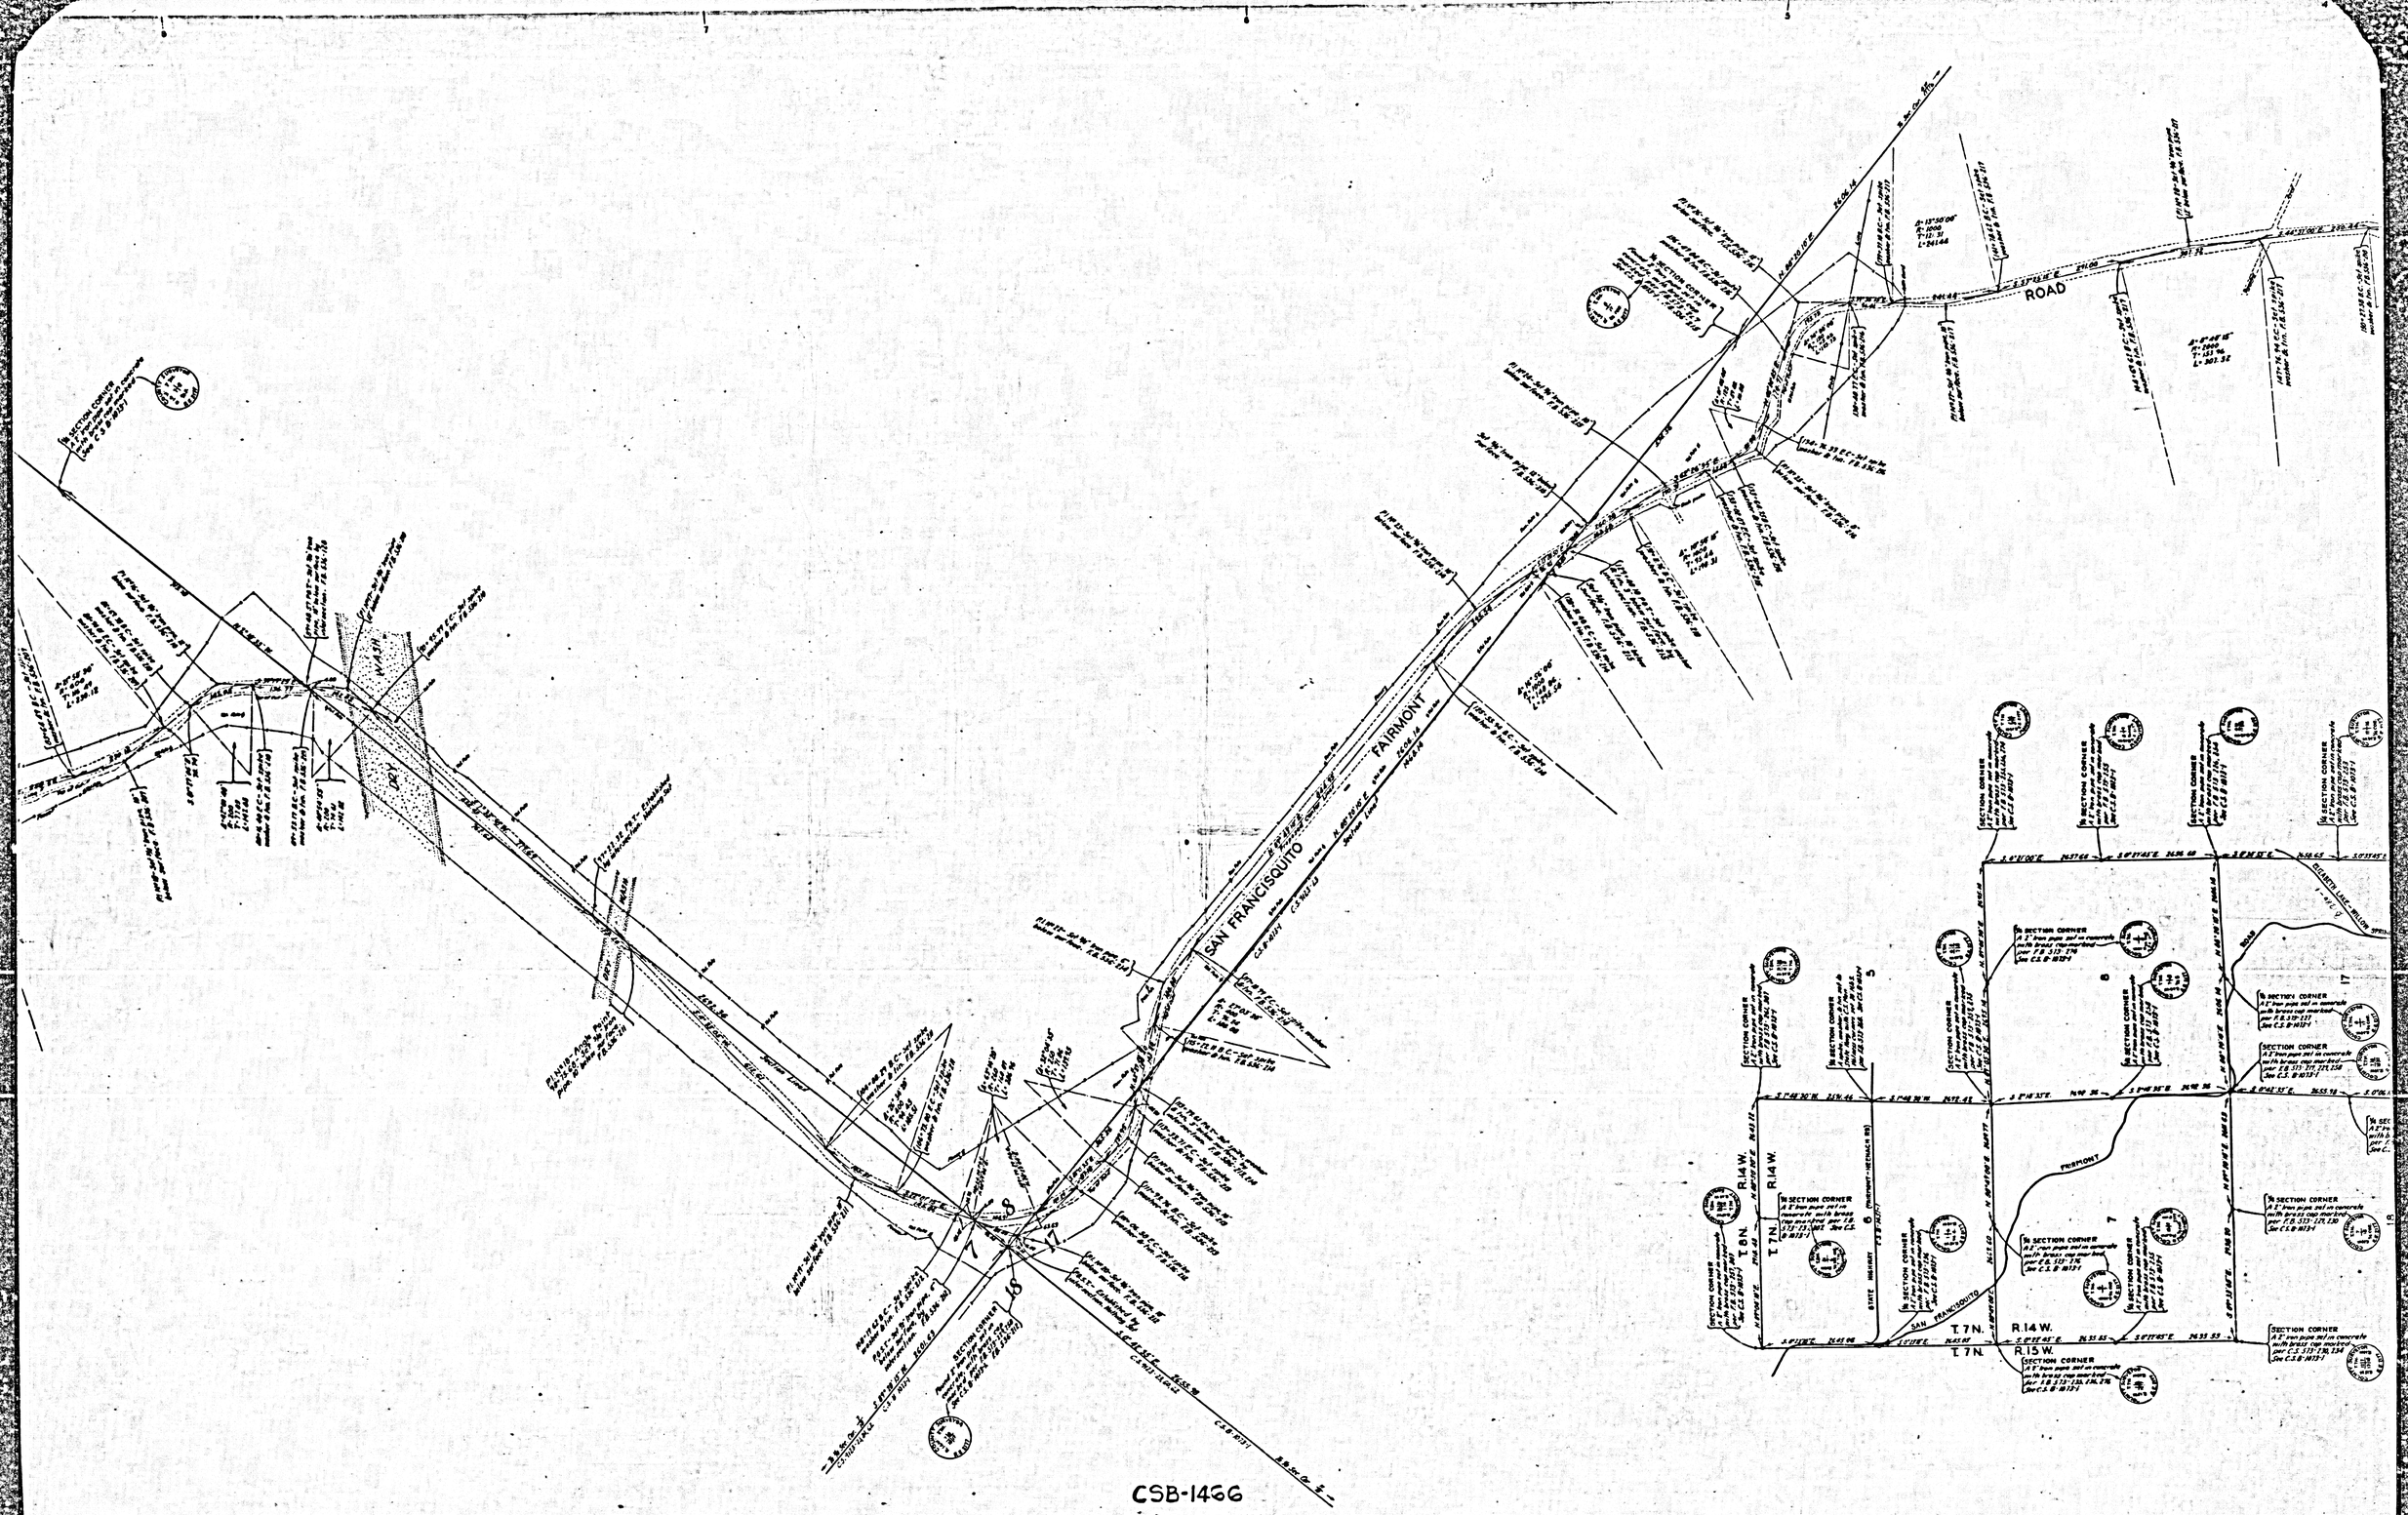


CSB-1466
A2 OF A4

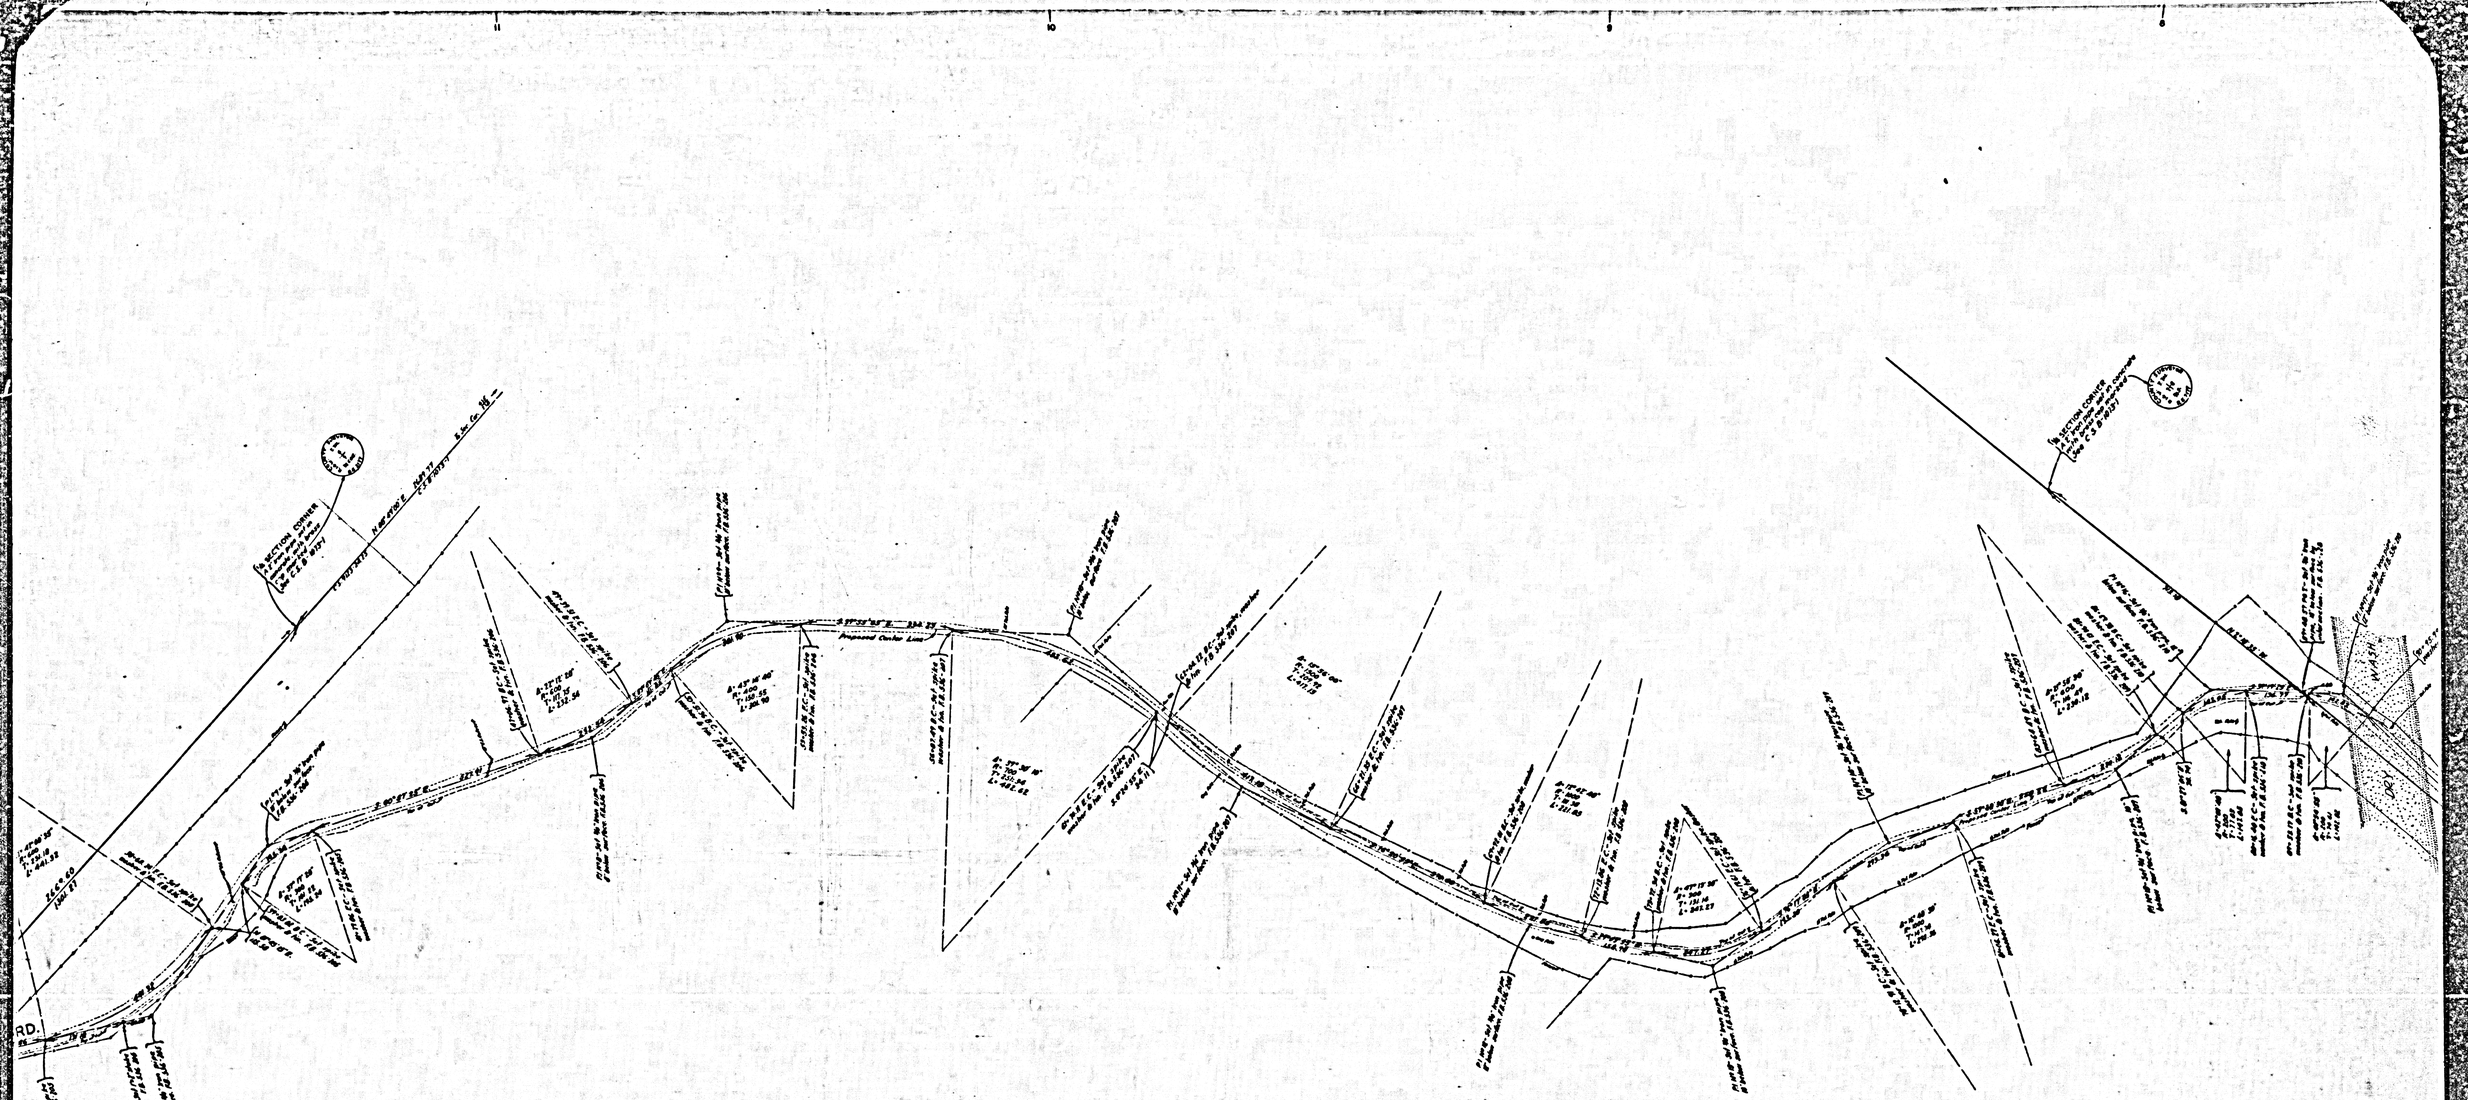

CSB-1466
A3 OF A4

15 14 13 12

STATE HIGHWAY (AVE. G-8) (FAIRMONT - NEENACH RD.) LANCASTER RD.

160TH ST

AVE.

G-8

A I R M O N T

BLK. 18

M.R. 42 - 95 - 98

T. 7 N.

T. 7 N.

R. 15 W.

R. 14 W.

WEST

SAN FRANCISQUITO

FAIRMONT

RD.

AVE H

CSB-1466
A4 of A4