


FOR ALIGNMENT SEE C.S. B-1469

PLAN
Scale 1" = 100'



SEC.COR.
LATIGO
CANYON
CORRAL
ROAD
CANYON
Construct Outlet Ditch.
Δ=76°54'00"
R=147.25'
T=116.09'
L=197.61'
Δ=96°40'30"
R=200'
T=224.29'
L=337.49'
Δ=111°10'40"
R=250'
T=365.42'
L=485.40'
Δ=94°24'00"
R=200'
T=215.99'
L=329.53'
Δ=28°55'15"
R=110.50'
T=40.08'
L=80.14'
Δ=30°00'00"
R=200'
T=55.80'
L=104.72

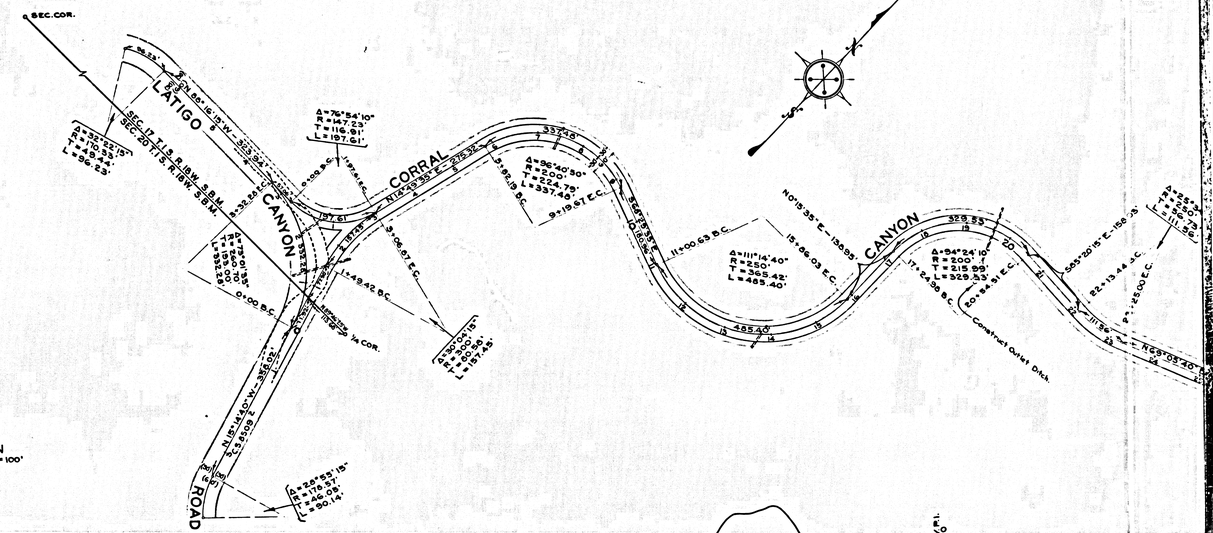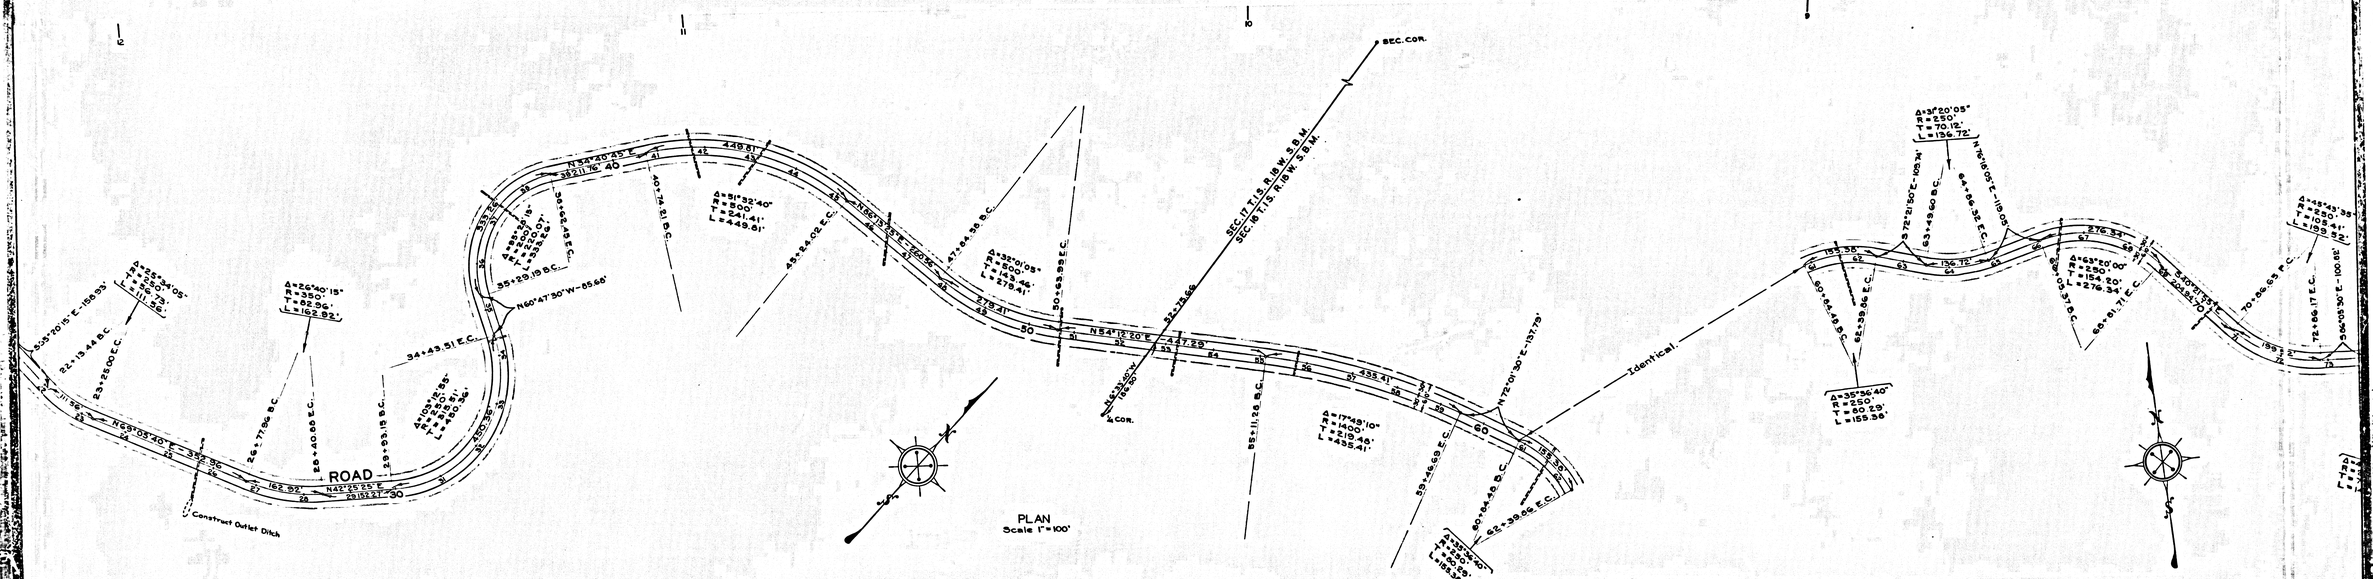

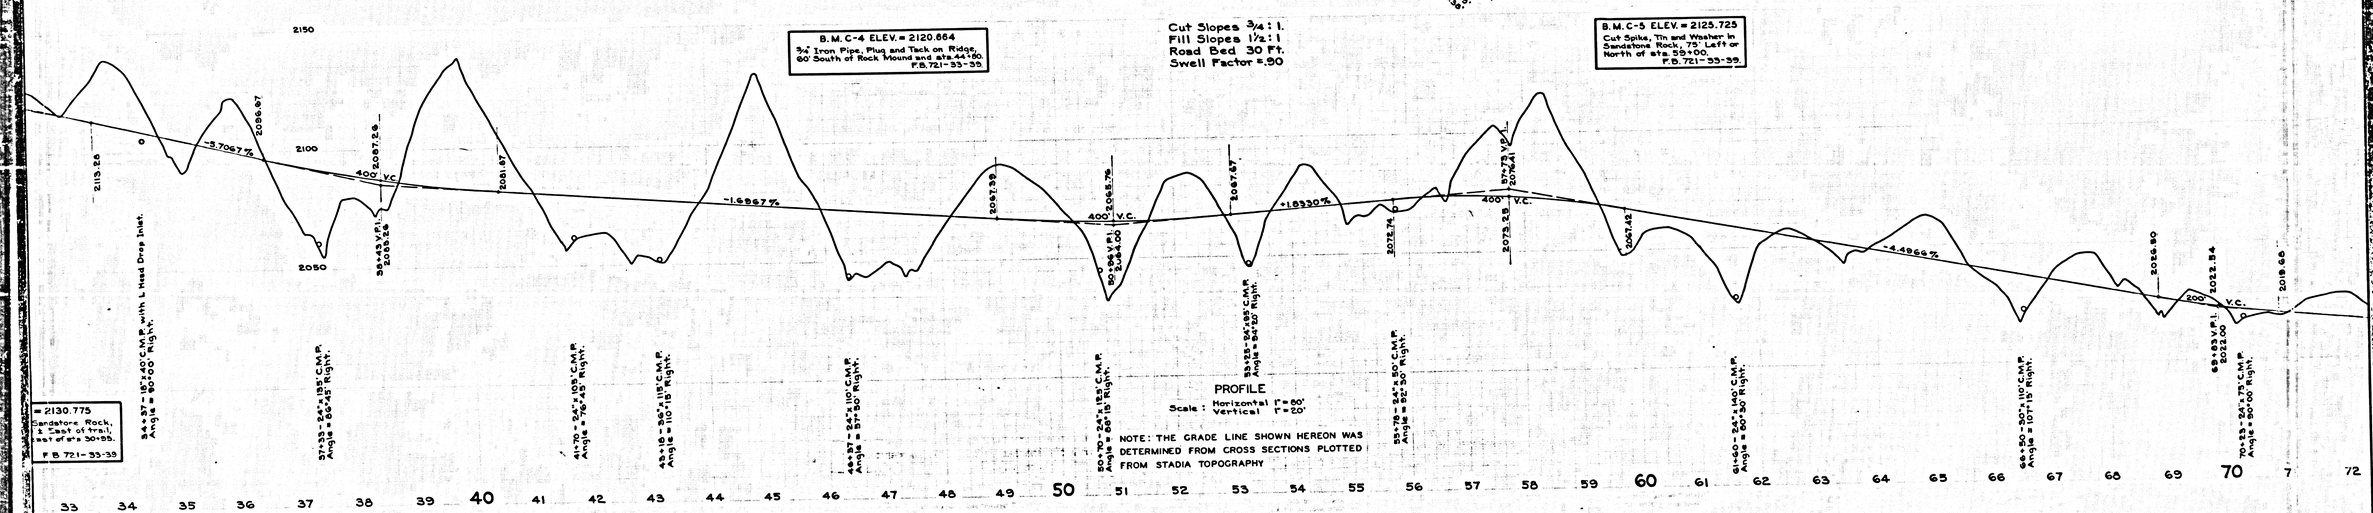


CSB 1470


A2 OF A4

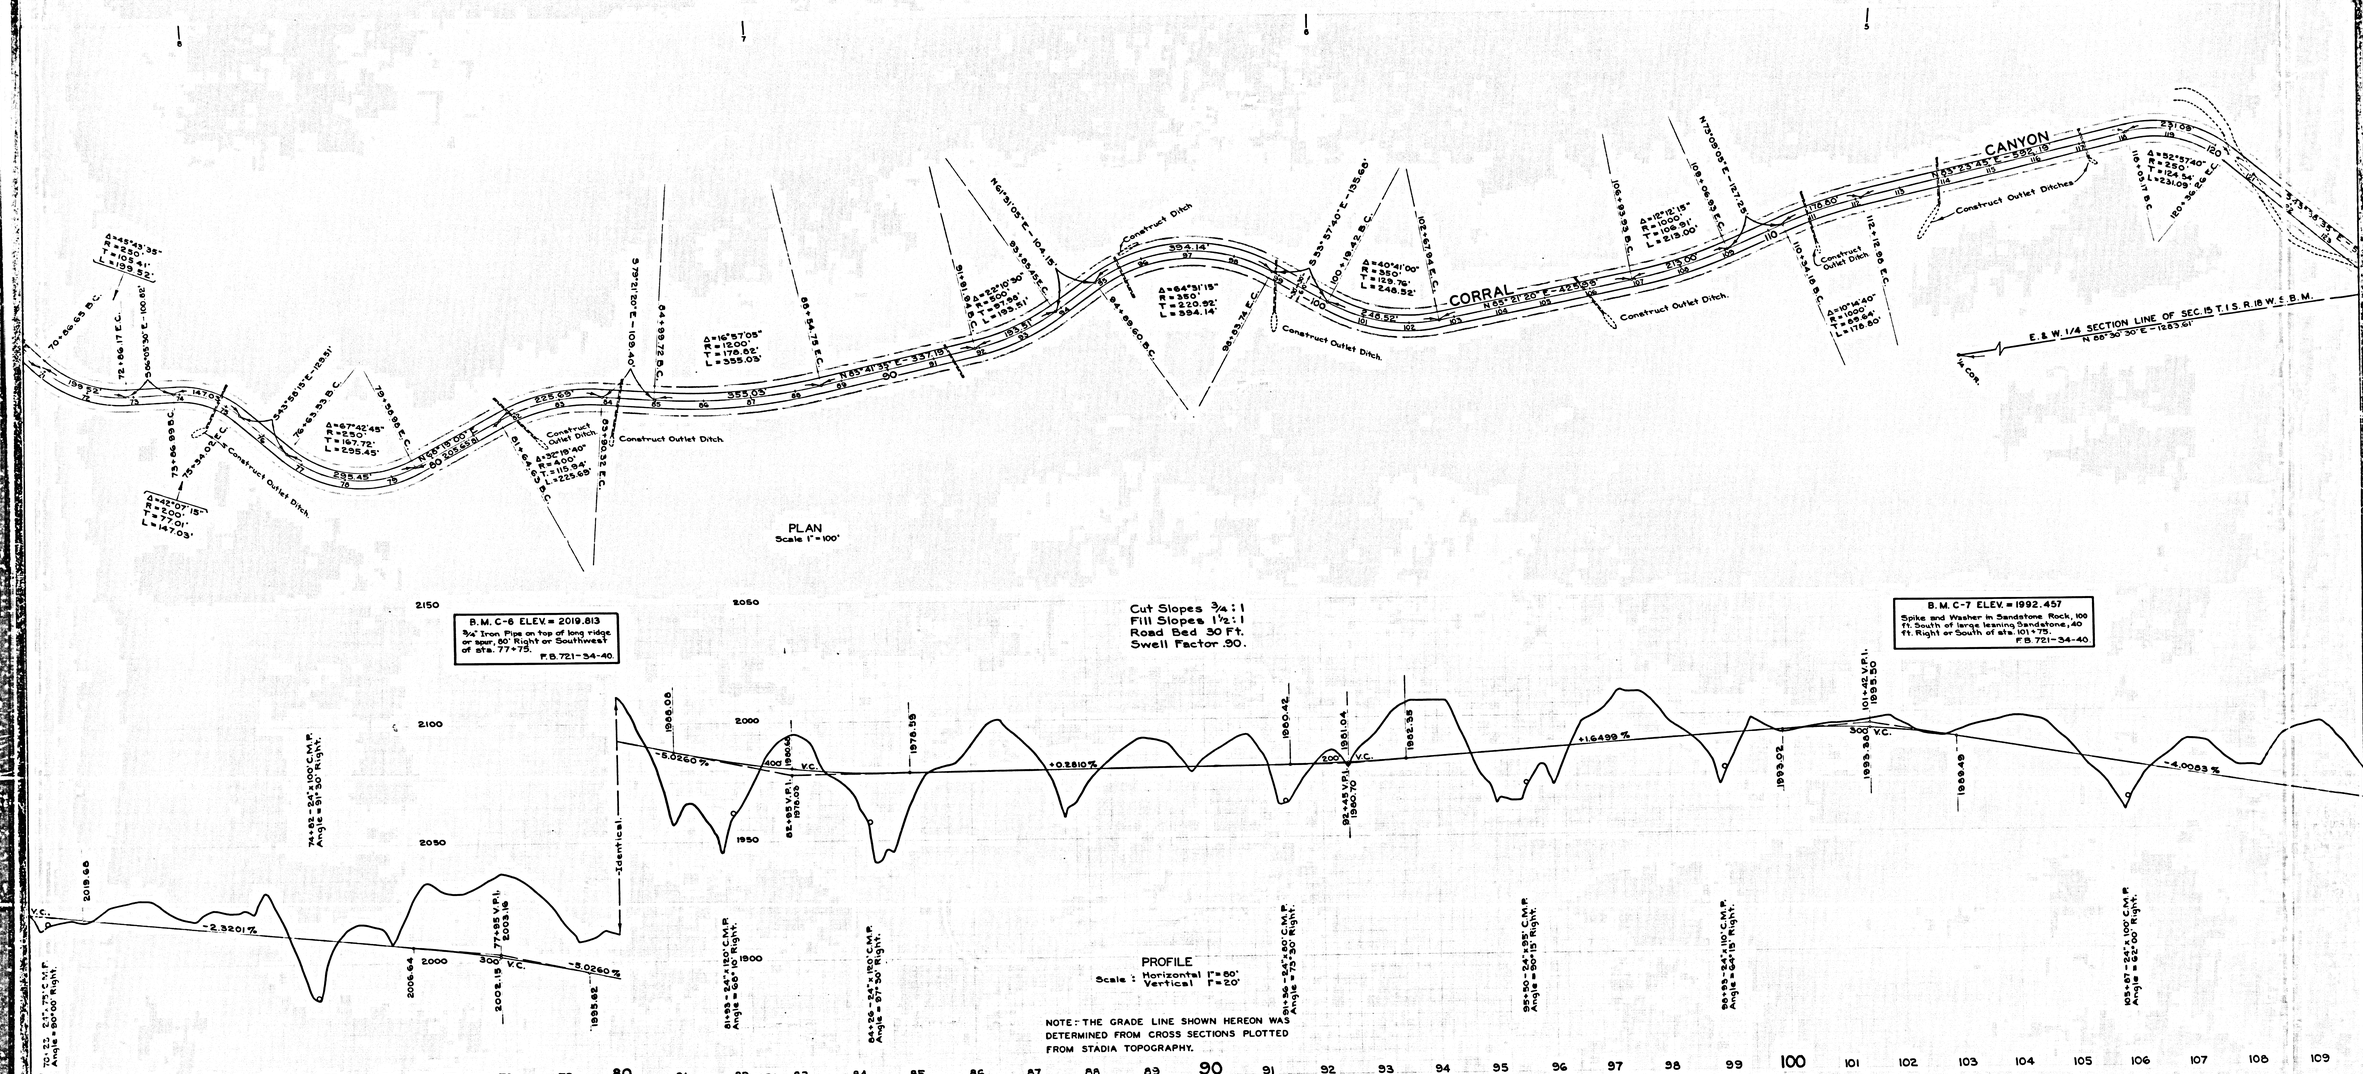


CSB 1470

A3 OF A4

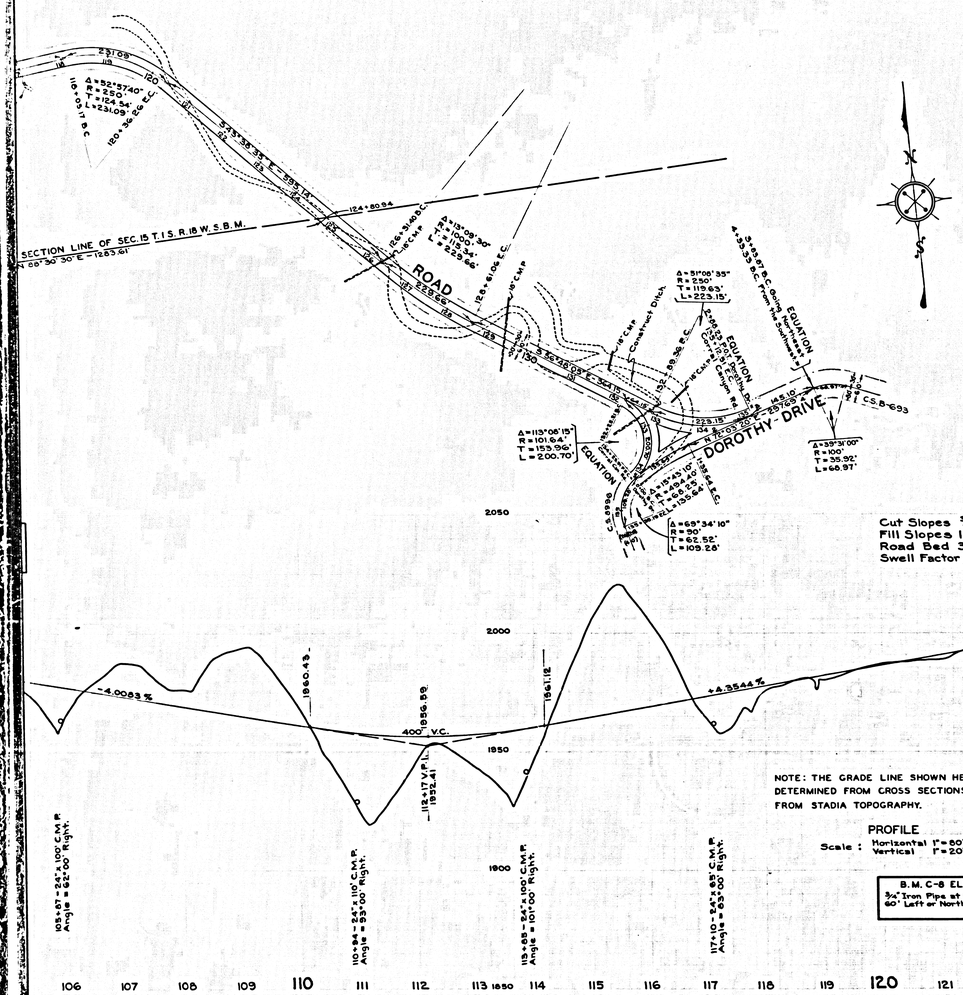

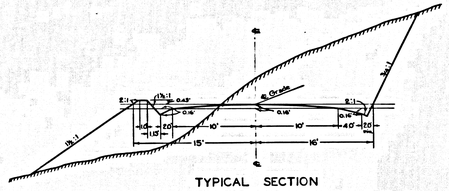

PLAN
Scale 1" = 100'

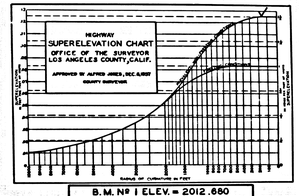

PLAN AND PROFILE OF CORRAL CANYON ROAD FROM LATIGO CANYON ROAD TO DOROTHY DRIVE

COUNTY SURVEYORS MAP Nº B-1470

SCALES – AS SHOWN

JOB NUMBER 8193

ALFRED JONES – COUNTY SURVEYOR

SURVEYED JUNE 1937 TO DECEMBER 1939

SURVEYED UNDER INSTRUCTIONS OF THE BOARD OF SUPERVISORS PER ORDER DATED APRIL 27, 1937.

F. B. 730-5-118

FIELD WORK BY. . T. J. STEVENSON.

OFFICE WORK BY. . . . . J. A. LYON

CHECKED BY. . . . . M. D. DARLING

FOR ALIGNMENT SEE C.S. B-1469

DATUM

ELEVATIONS SHOWN HEREON ARE BASED ON THE 1928 U. S. C. & G. S. ADJUSTMENT OF U. S. G. S. B. M. "K 3-1928" (U. S. 2532) AND SPIKE .07 MILE EAST OF PICTURE CITY (U. S. 13.47)

CSB 1470

A4 OF A4