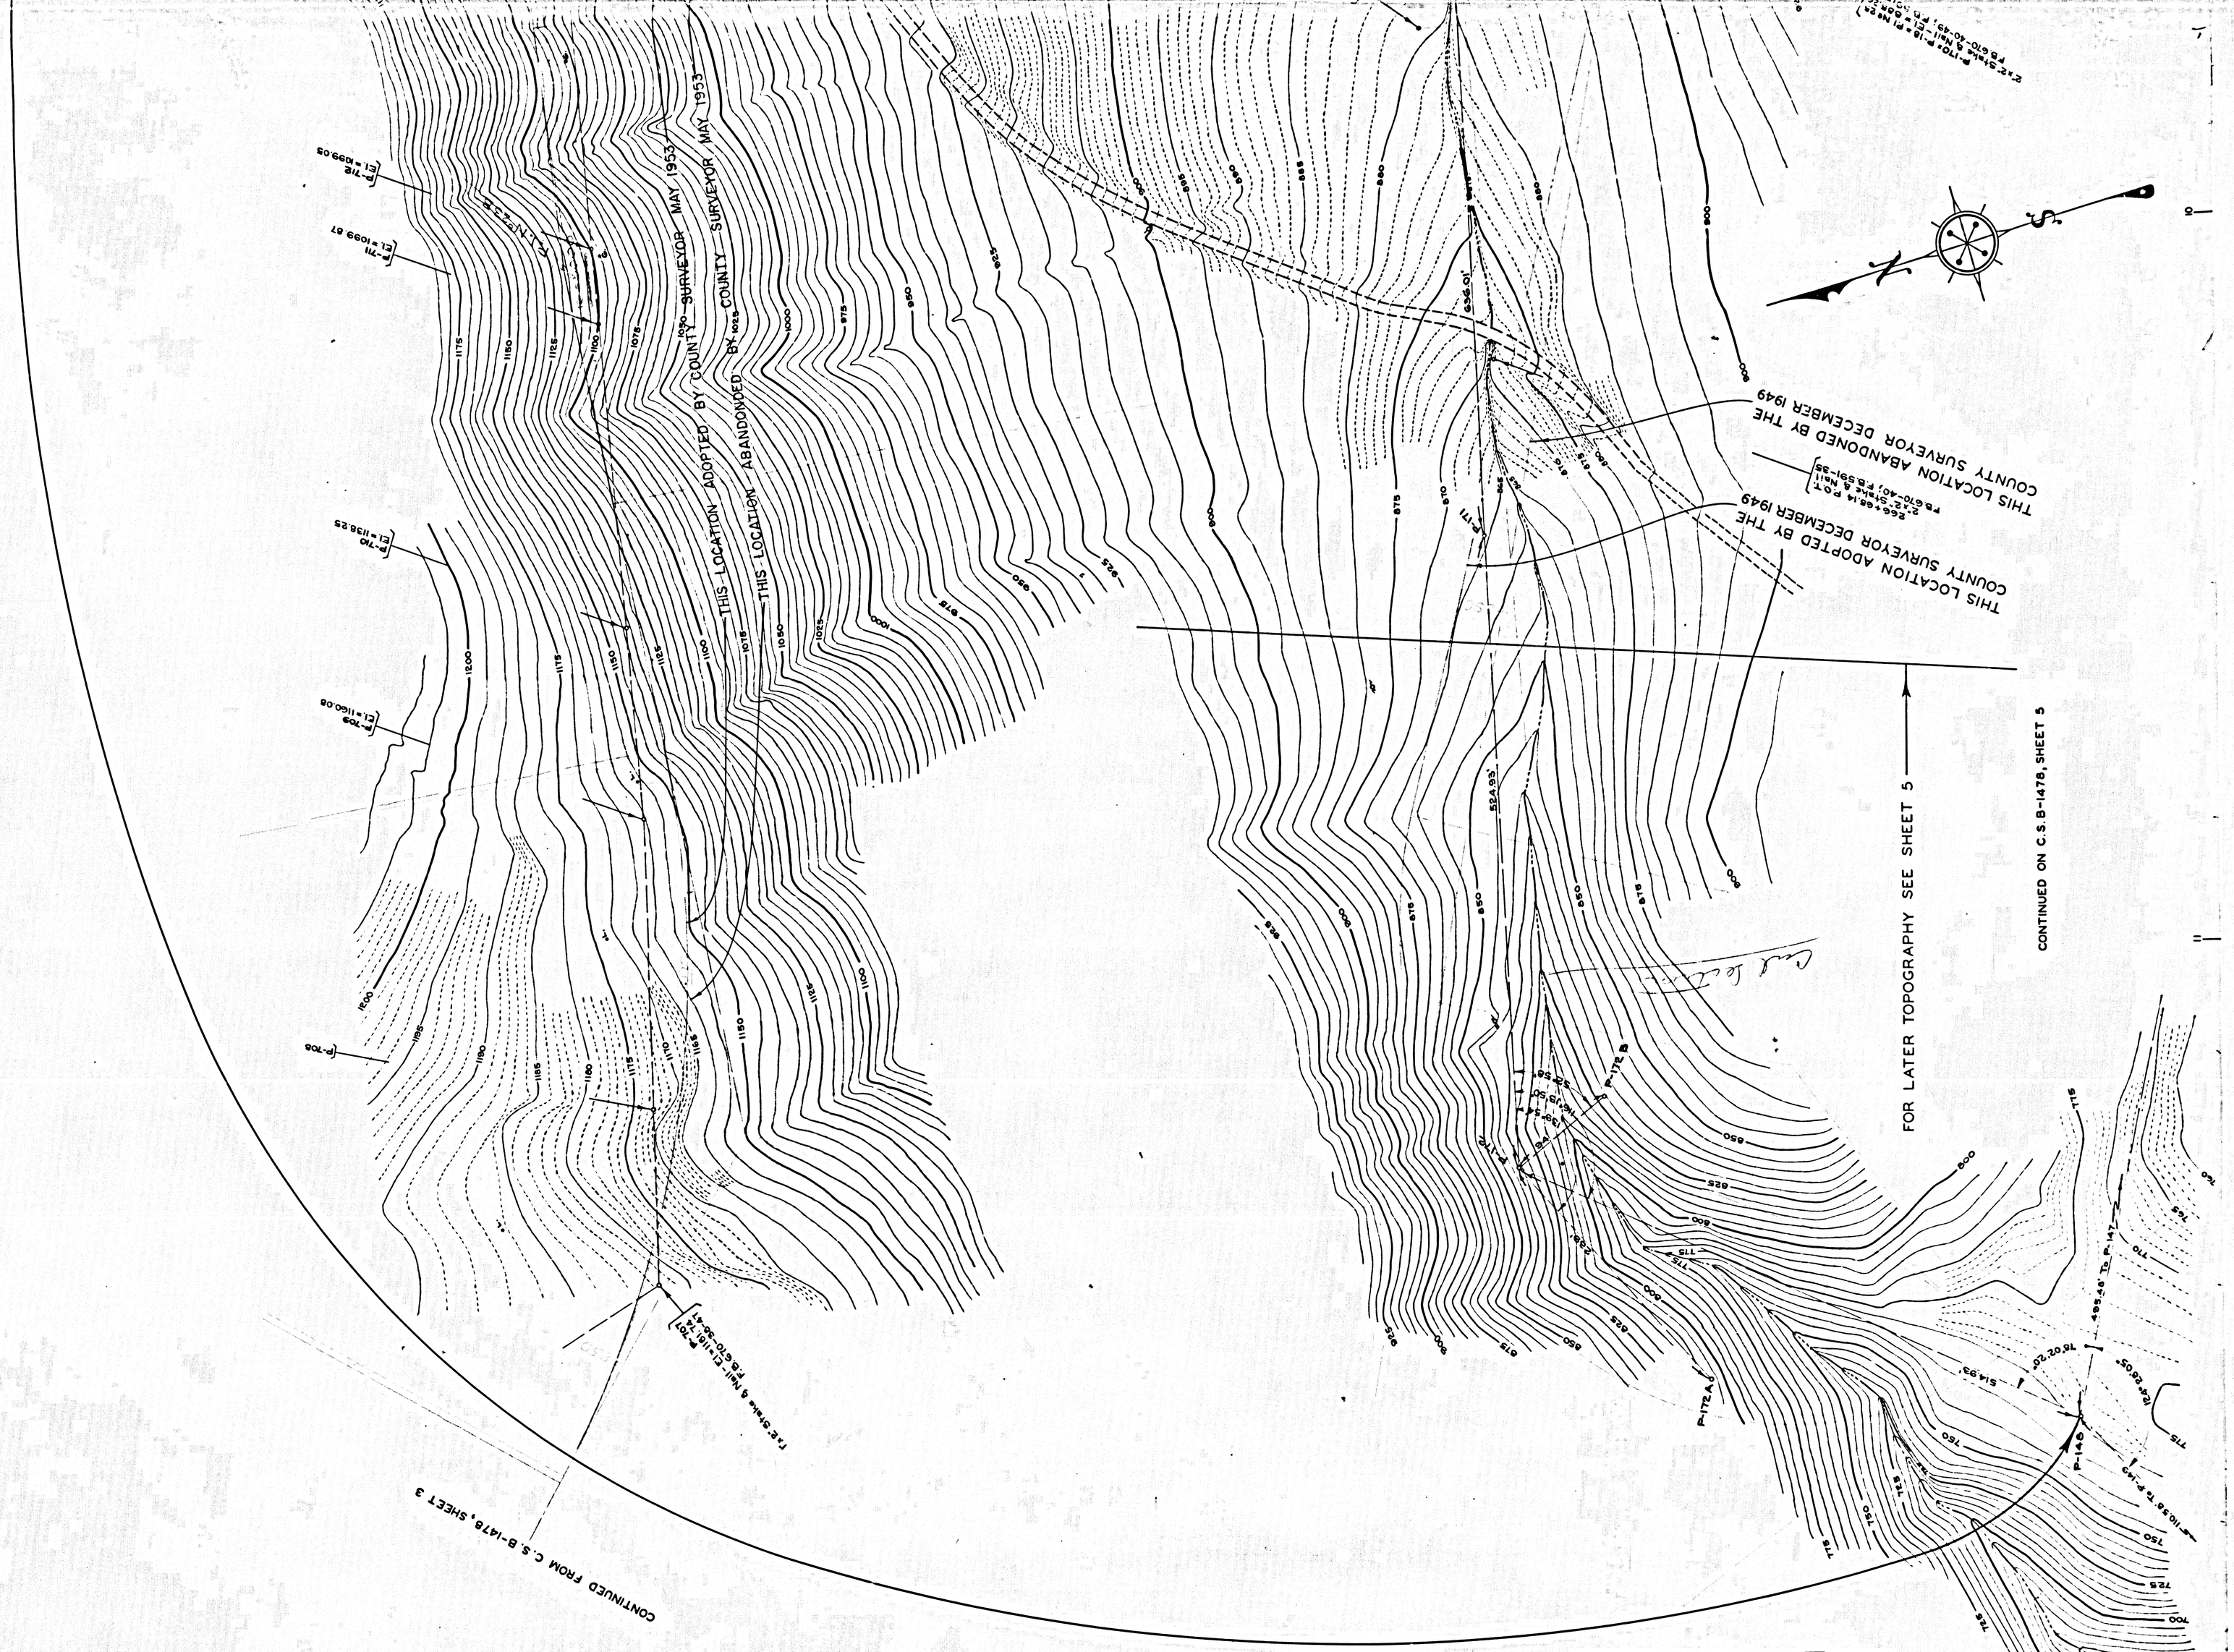
THIS LOCATION ADOPTED BY COUNTY SURVEYOR MAY 1953
THIS LOCATION ABANDONED BY COUNTY SURVEYOR MAY 1953
THIS LOCATION ADOPTED BY THE COUNTY SURVEYOR DECEMBER 1949
THIS LOCATION ABANDONED BY THE COUNTY SURVEYOR DECEMBER 1949
FOR LATER TOPOGRAPHY SEE SHEET 5
CONTINUED ON C.S.B-1478, SHEET 5
CONTINUED FROM C.S.B-1478, SHEET 3
P-172A
P-172B
P-140
P-147
P-148
FOR LATER TOPOGRAPHY SEE SHEET 5

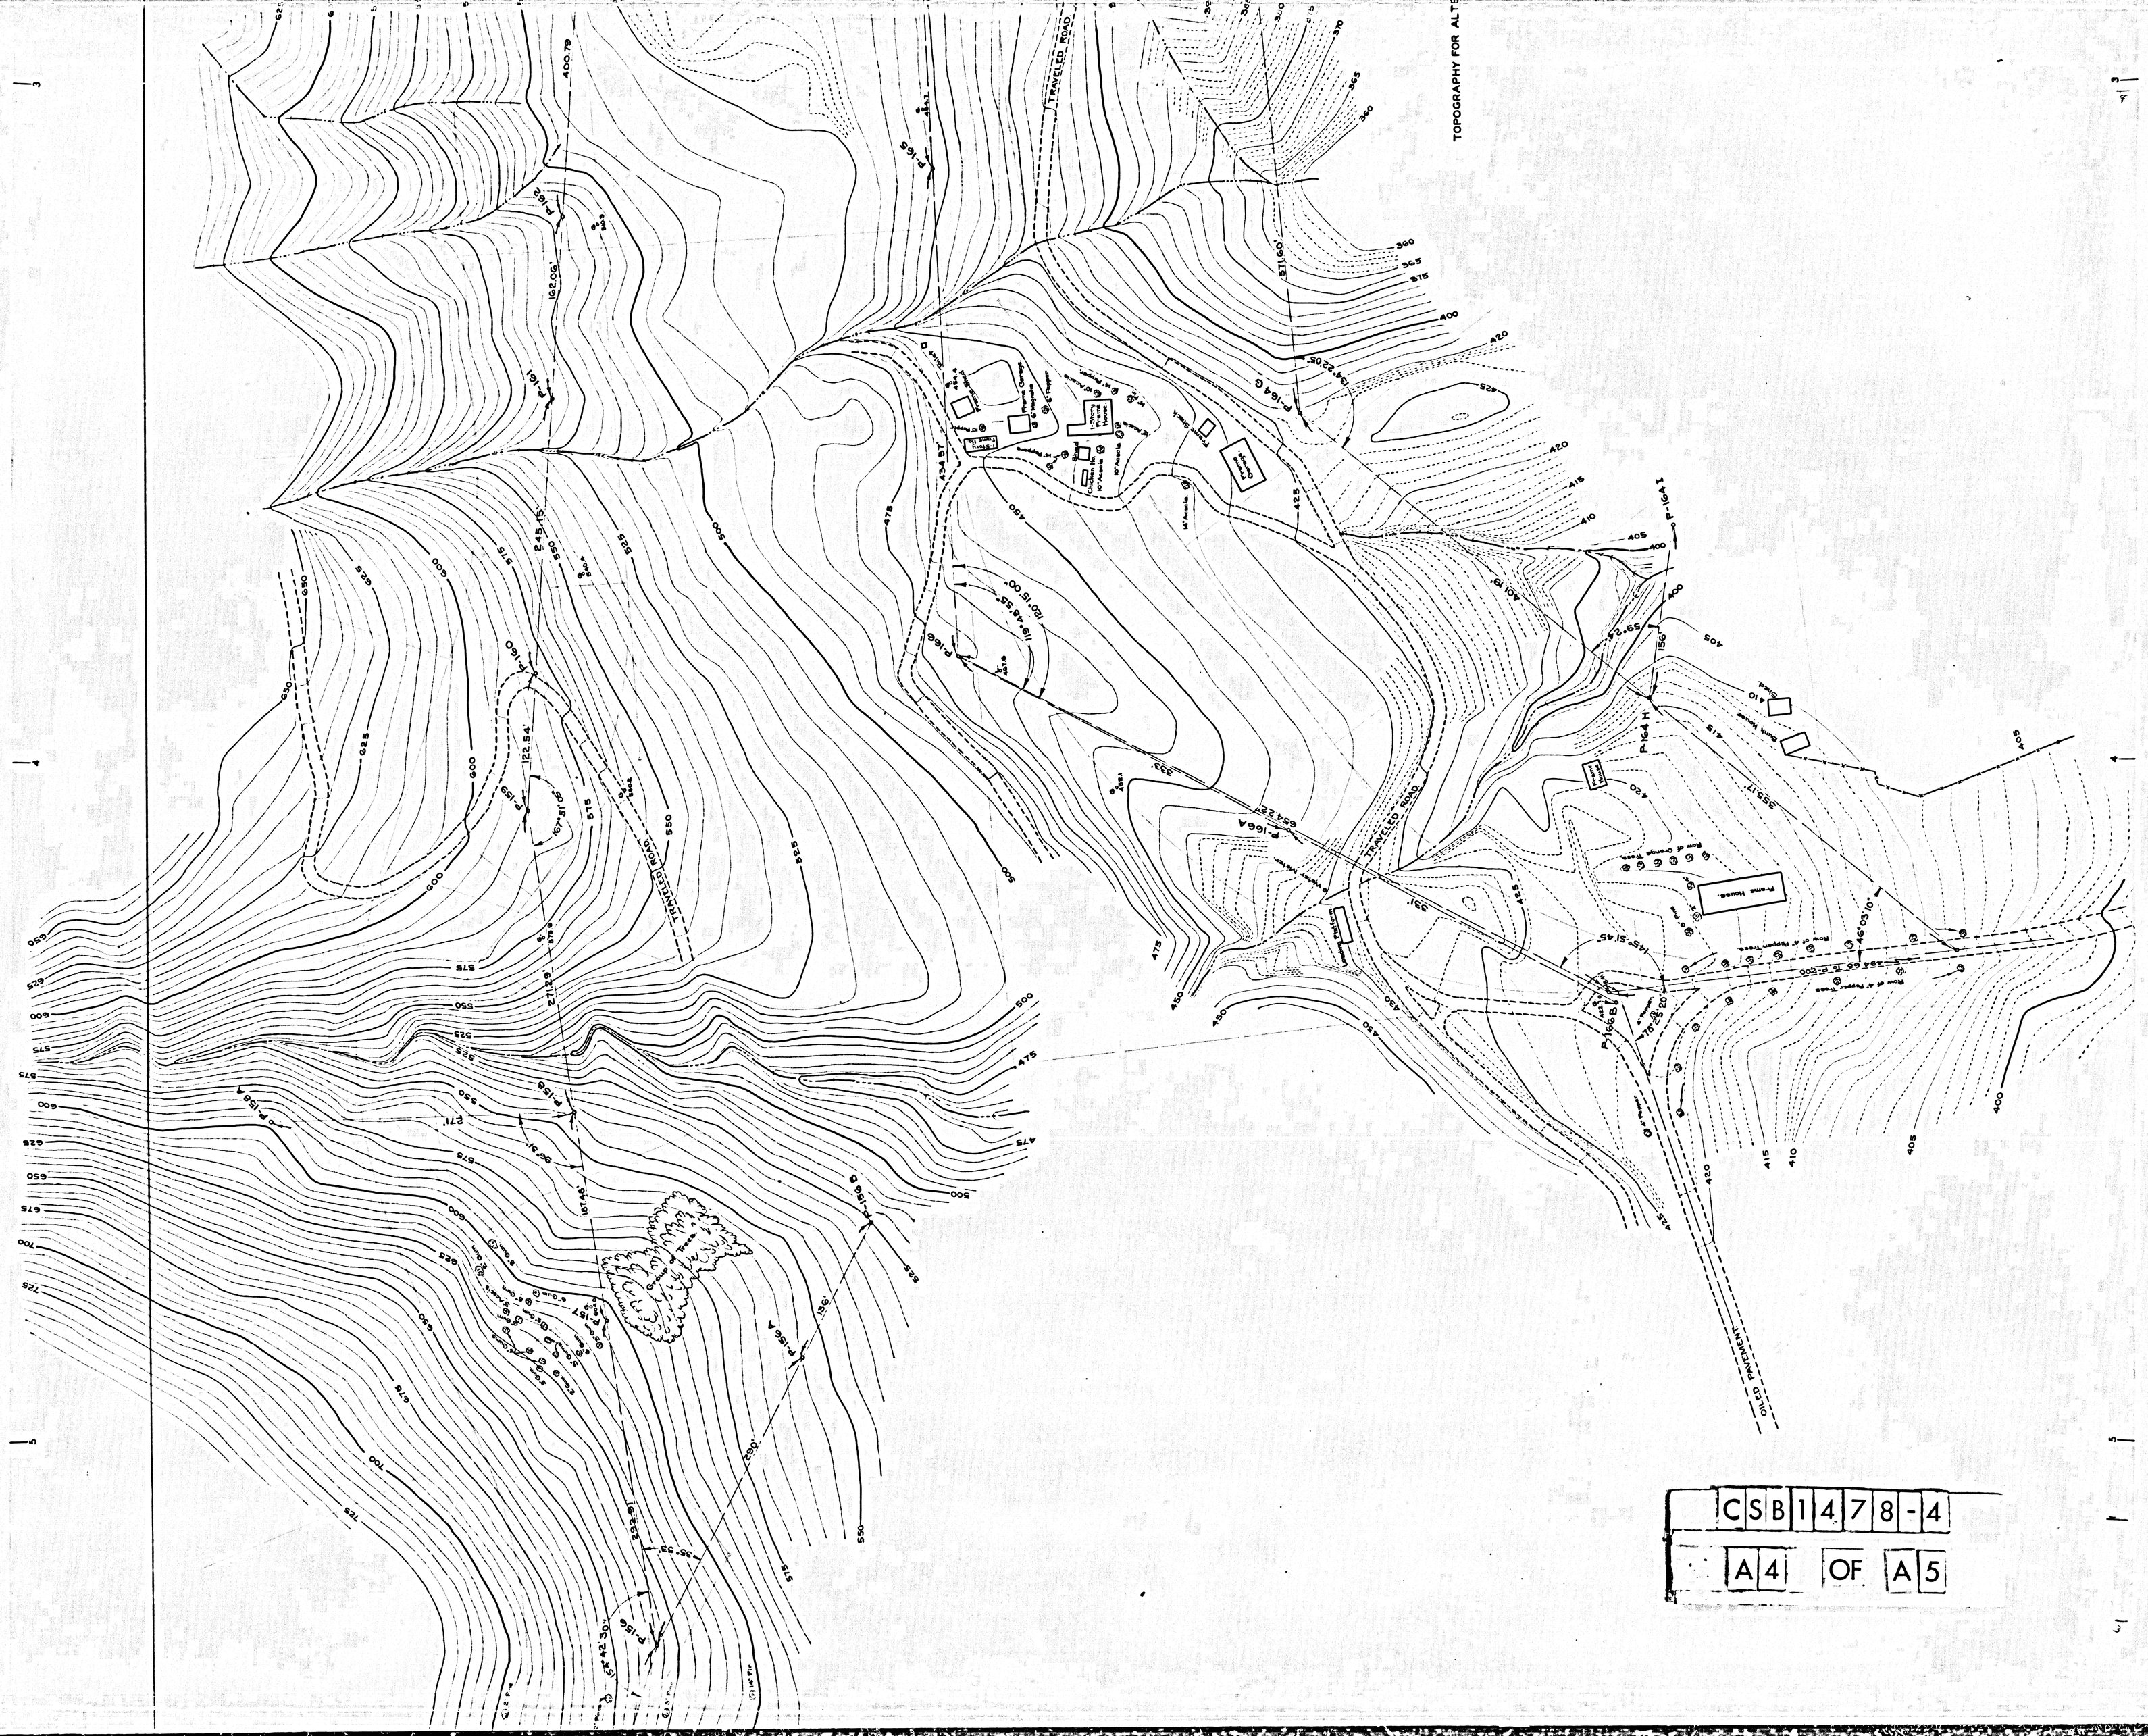
TOPOGRAPHY FOR ALTS
TRAVELED ROAD
P-164 G
P-164 I
P-164 H
P-164 B
P-164 A
P-166
P-166 A
P-166 B
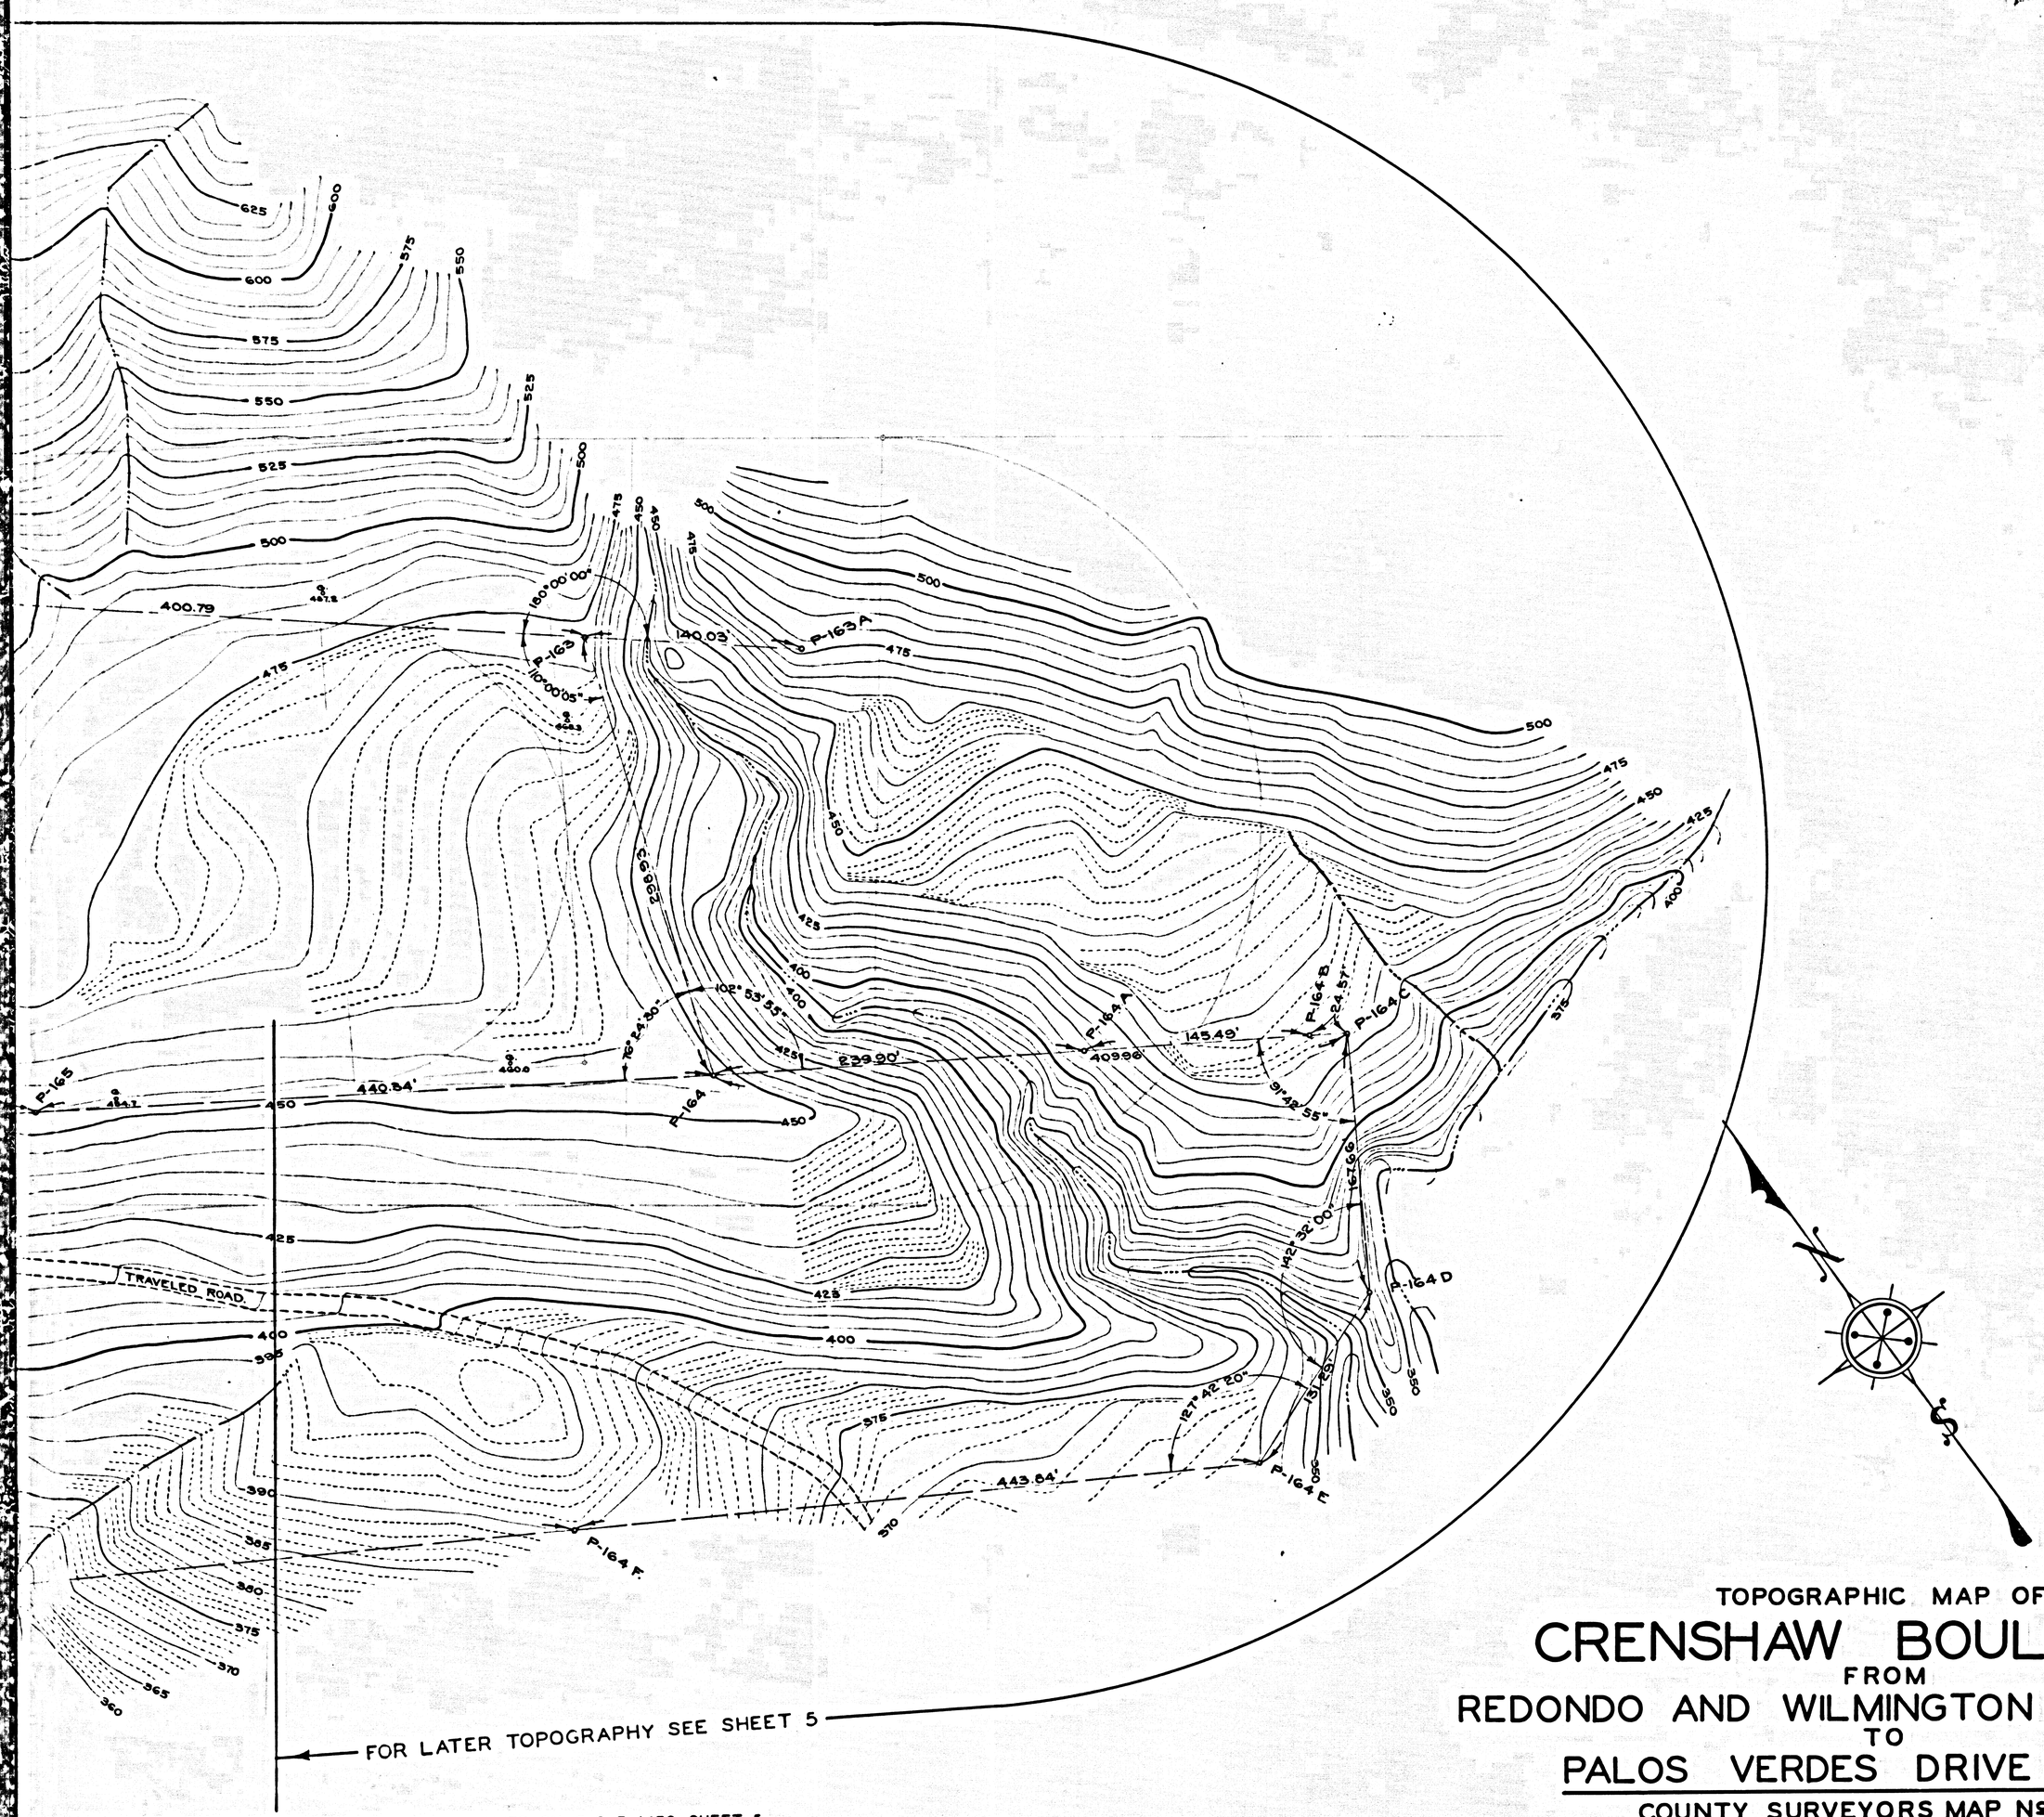

TOPOGRAPHY FOR ALTERNATE LOCATION CONTINUED ON C.S. B-1478. SHEET 5

TOPOGRAPHIC MAP OF

CRENSHAW BOULEVARD

FROM

REDONDO AND WILMINGTON BOULEVARD

TO

PALOS VERDES DRIVE SOUTH

COUNTY SURVEYORS MAP Nº B-1478

SHEET Nº 4 OF 5 SHEETS

SCALE – 1 INCH = 50 FT.

JOB NUMBER 8090

ALFRED JONES-COUNTY SURVEYOR

SURVEYED – JULY 1935 TO MAY 1939

SURVEYED UNDER INSTRUCTIONS OF THE BOARD OF SUPERVISORS PER ORDER DATED APRIL 22, 1935.

PLANE TABLE SHEET G-186 AND TRANSIT SURVEY F.B. 670-23-49, 75-117; F.B. 591-82-86, 184-244.

FIELD WORK BY . . . . P.T. DUNLAP, FRANK GREENWOOD

OFFICE WORK BY. . . . . J. A. LYON

CHECKED BY. . . . . L. K. FREEMAN

DATUM-MEAN SEA LEVEL

ELEVATIONS SHOWN HEREON ARE BASED UPON B.M. 555 (F.B. 670-46), THE DATUM OF WHICH WAS DETERMINED FROM U.S.G.S.B.M.R.S. 28 A 1925 (U.S. 103) BASED UPON U.S.C. & G.S. ADJUSTMENT OF 1928; CORRECTED TO THE 1934 U.S.C. & G.S. ADJUSTMENT BY COMPARISON AT U.S.G.S.B.M.R.S. 28 A (U.S. 103).

FOR ALIGNMENT SEE C.S. B-1504-2

FOR PLAN AND PROFILE SEE C.S. B-1505-2-3

Revised January 1950 - C J G.

CSB 1478-4

A5 OF A5

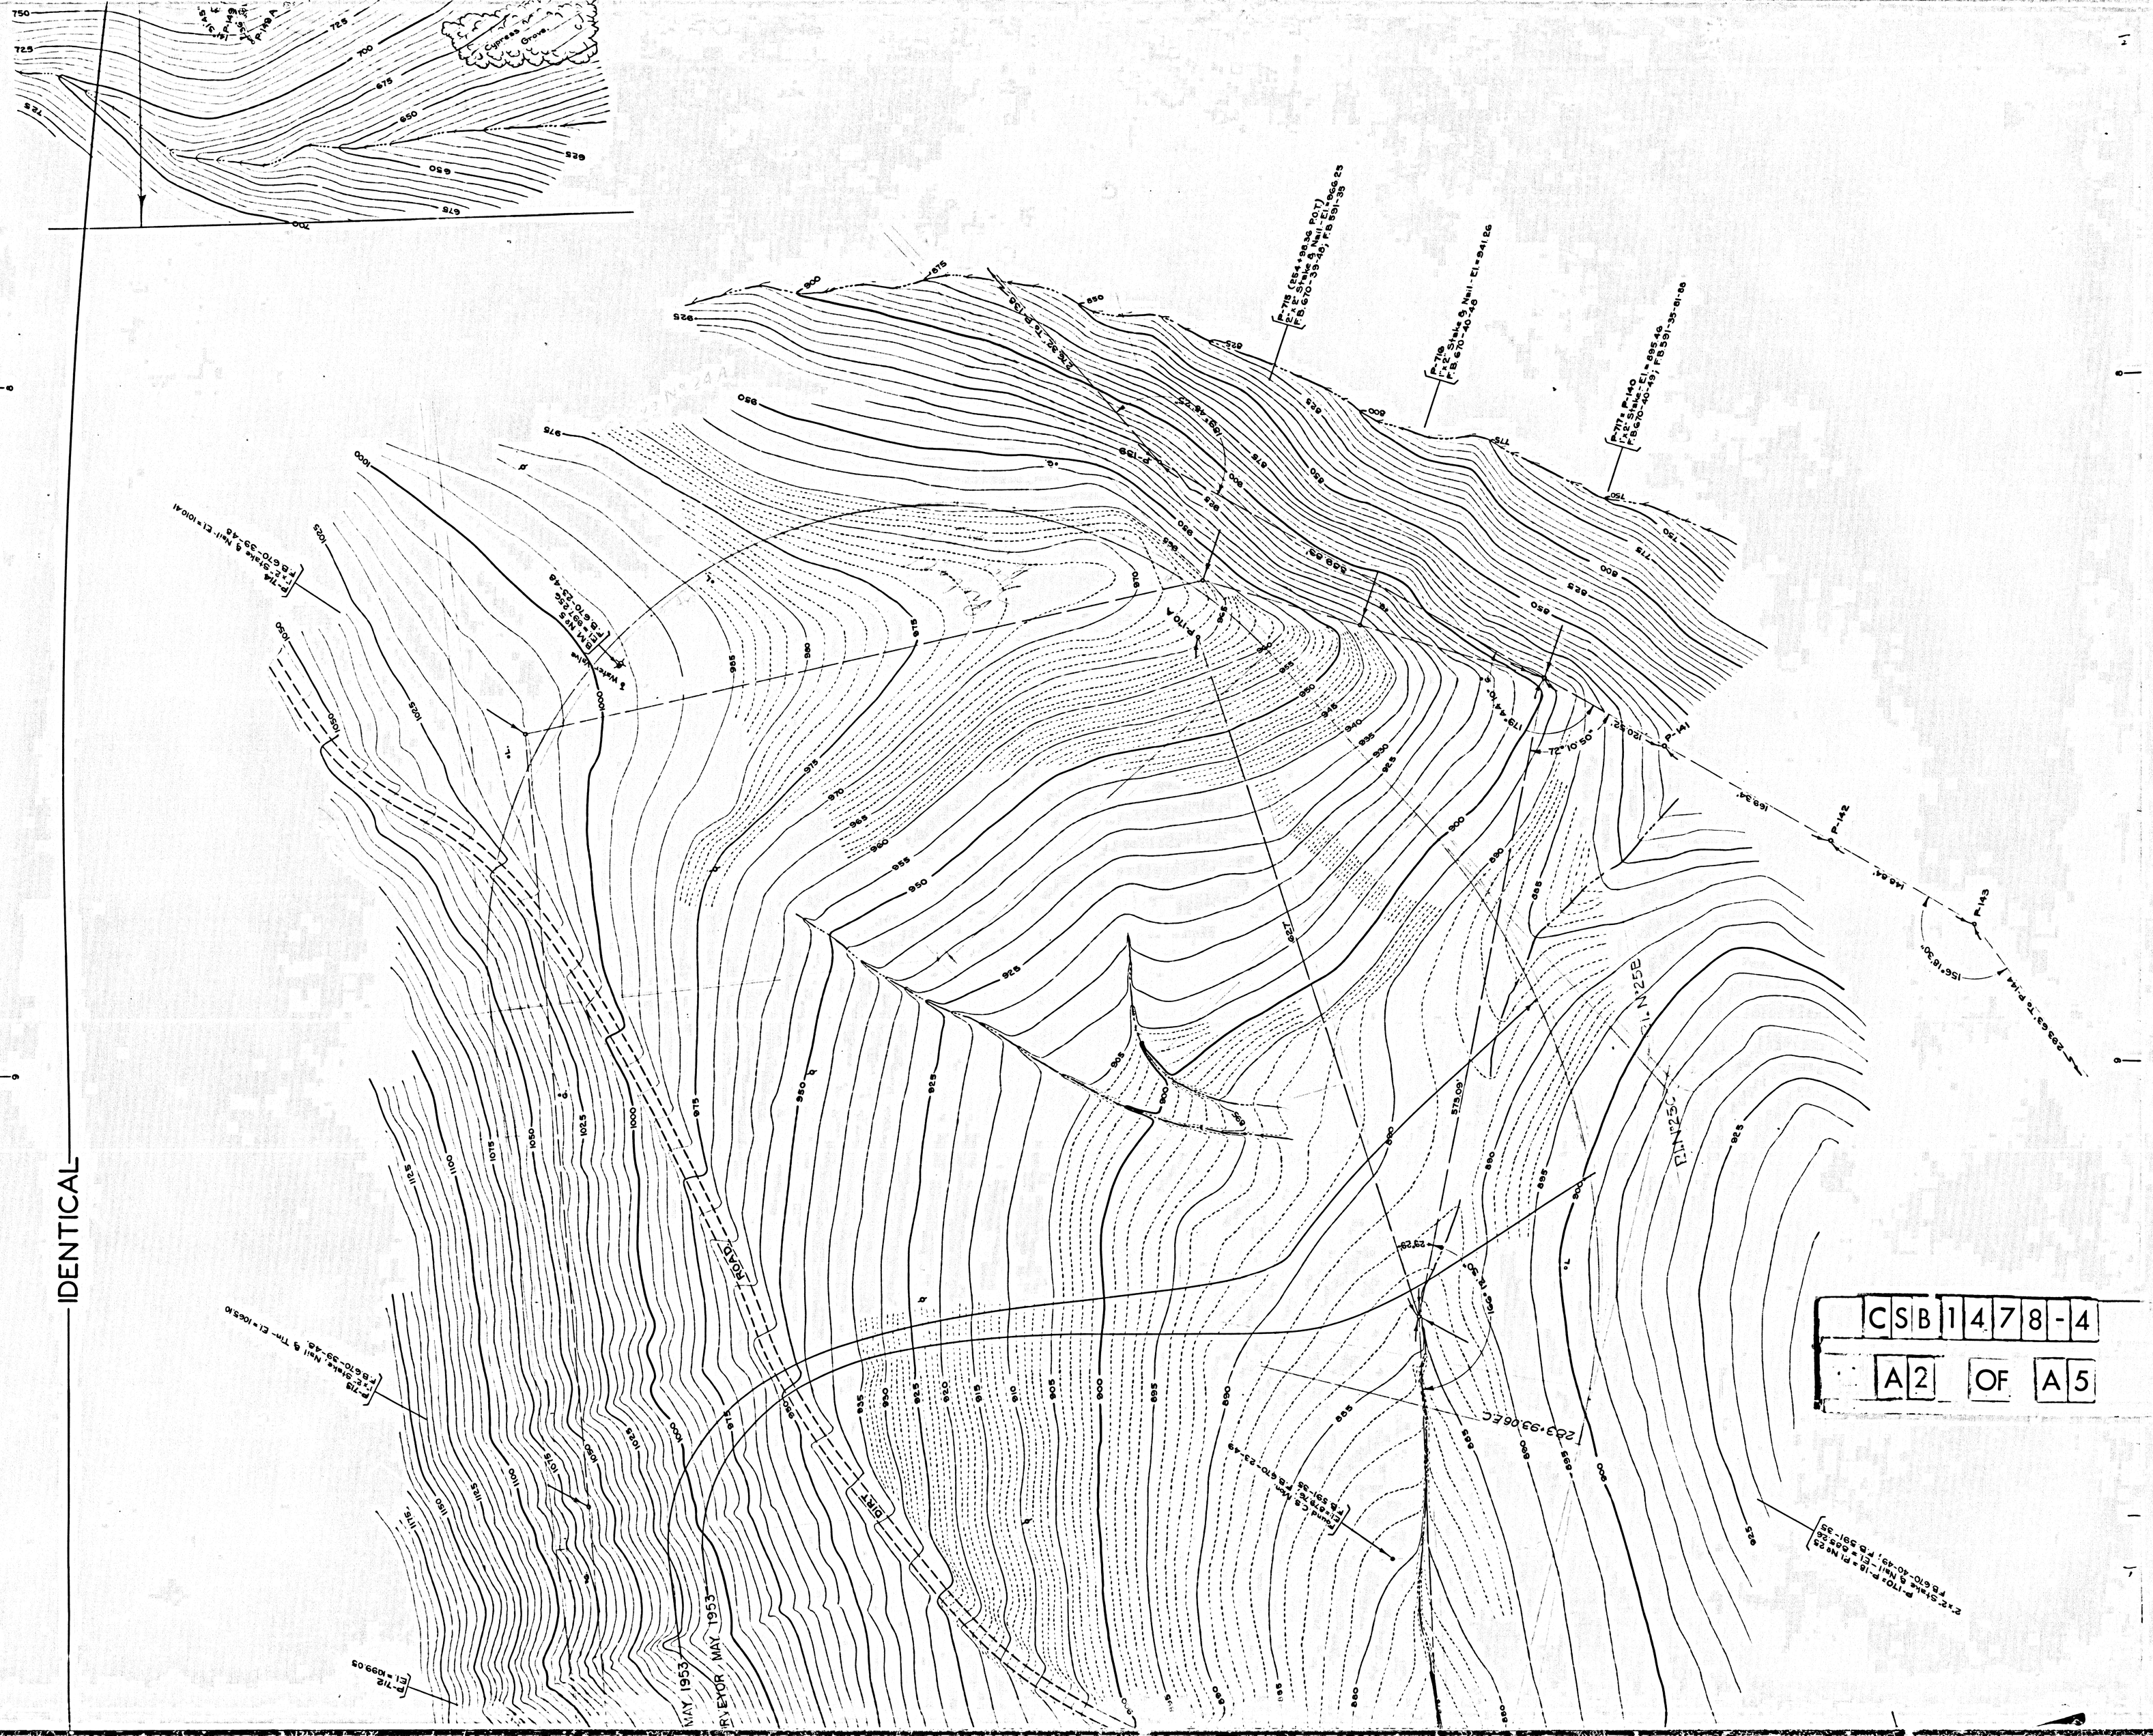
IDENTICAL
CSB 1478-4
A2 OF A5
MAY 1953
SURVEYOR MAY 1953
Cypress Grove
P-110
P-141
P-142
