
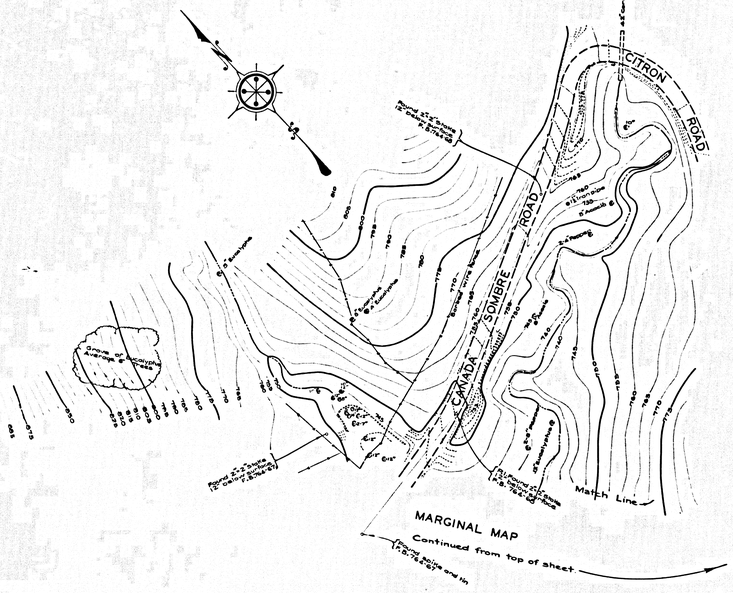


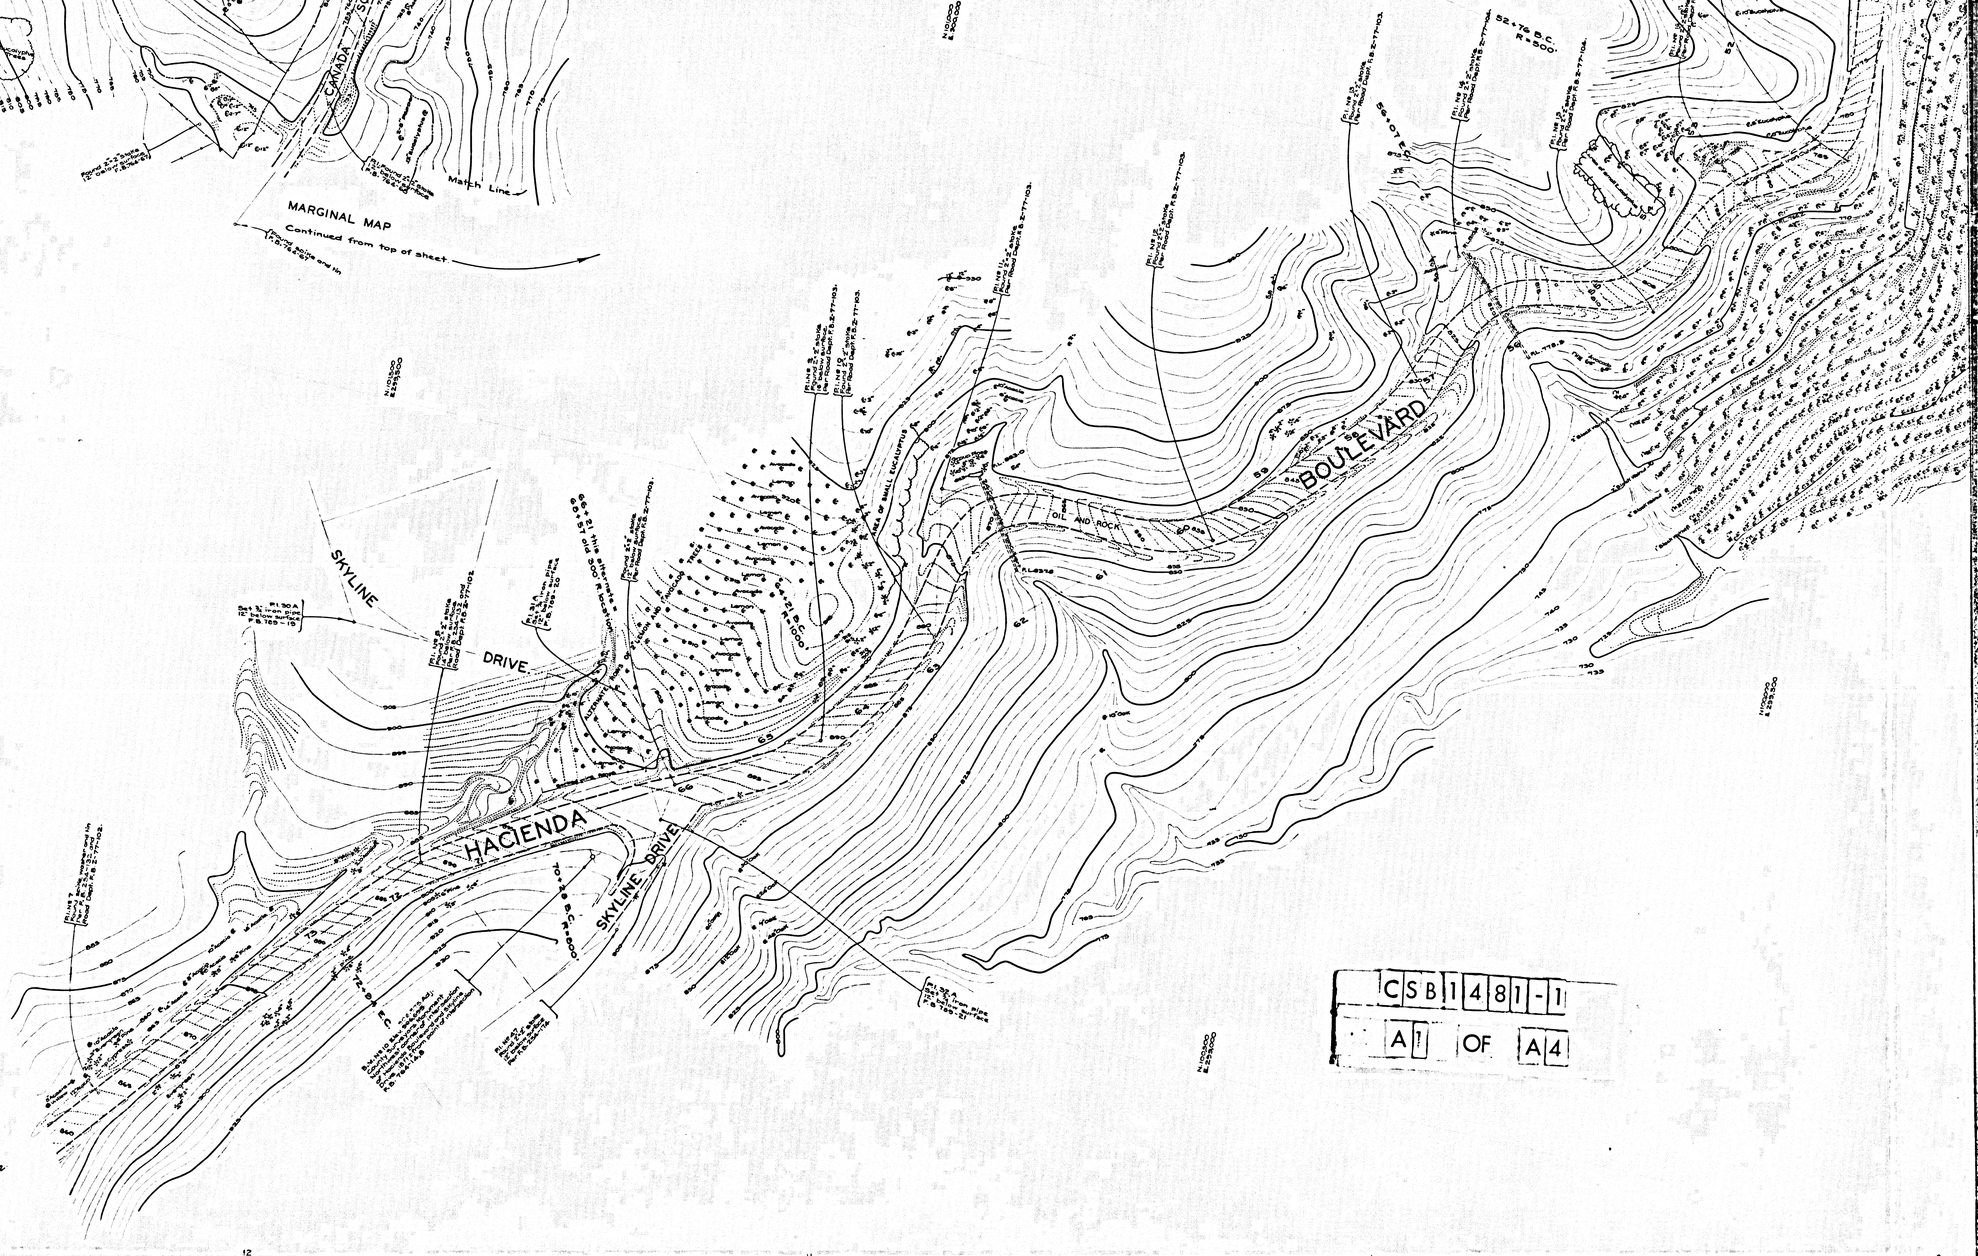

CSB1481-1

A1 OF A4

CANADA SOMBRE ROAD

HACIENDA

REPOSADO DR.

BOULEVARD

CSB1481-1

A2 OF A4

HACIENDA


ENCANADA DR.

EAST — ROAD

BOULEVARD

CSB 1 4 8 1 - 1

A 3 OF A 4

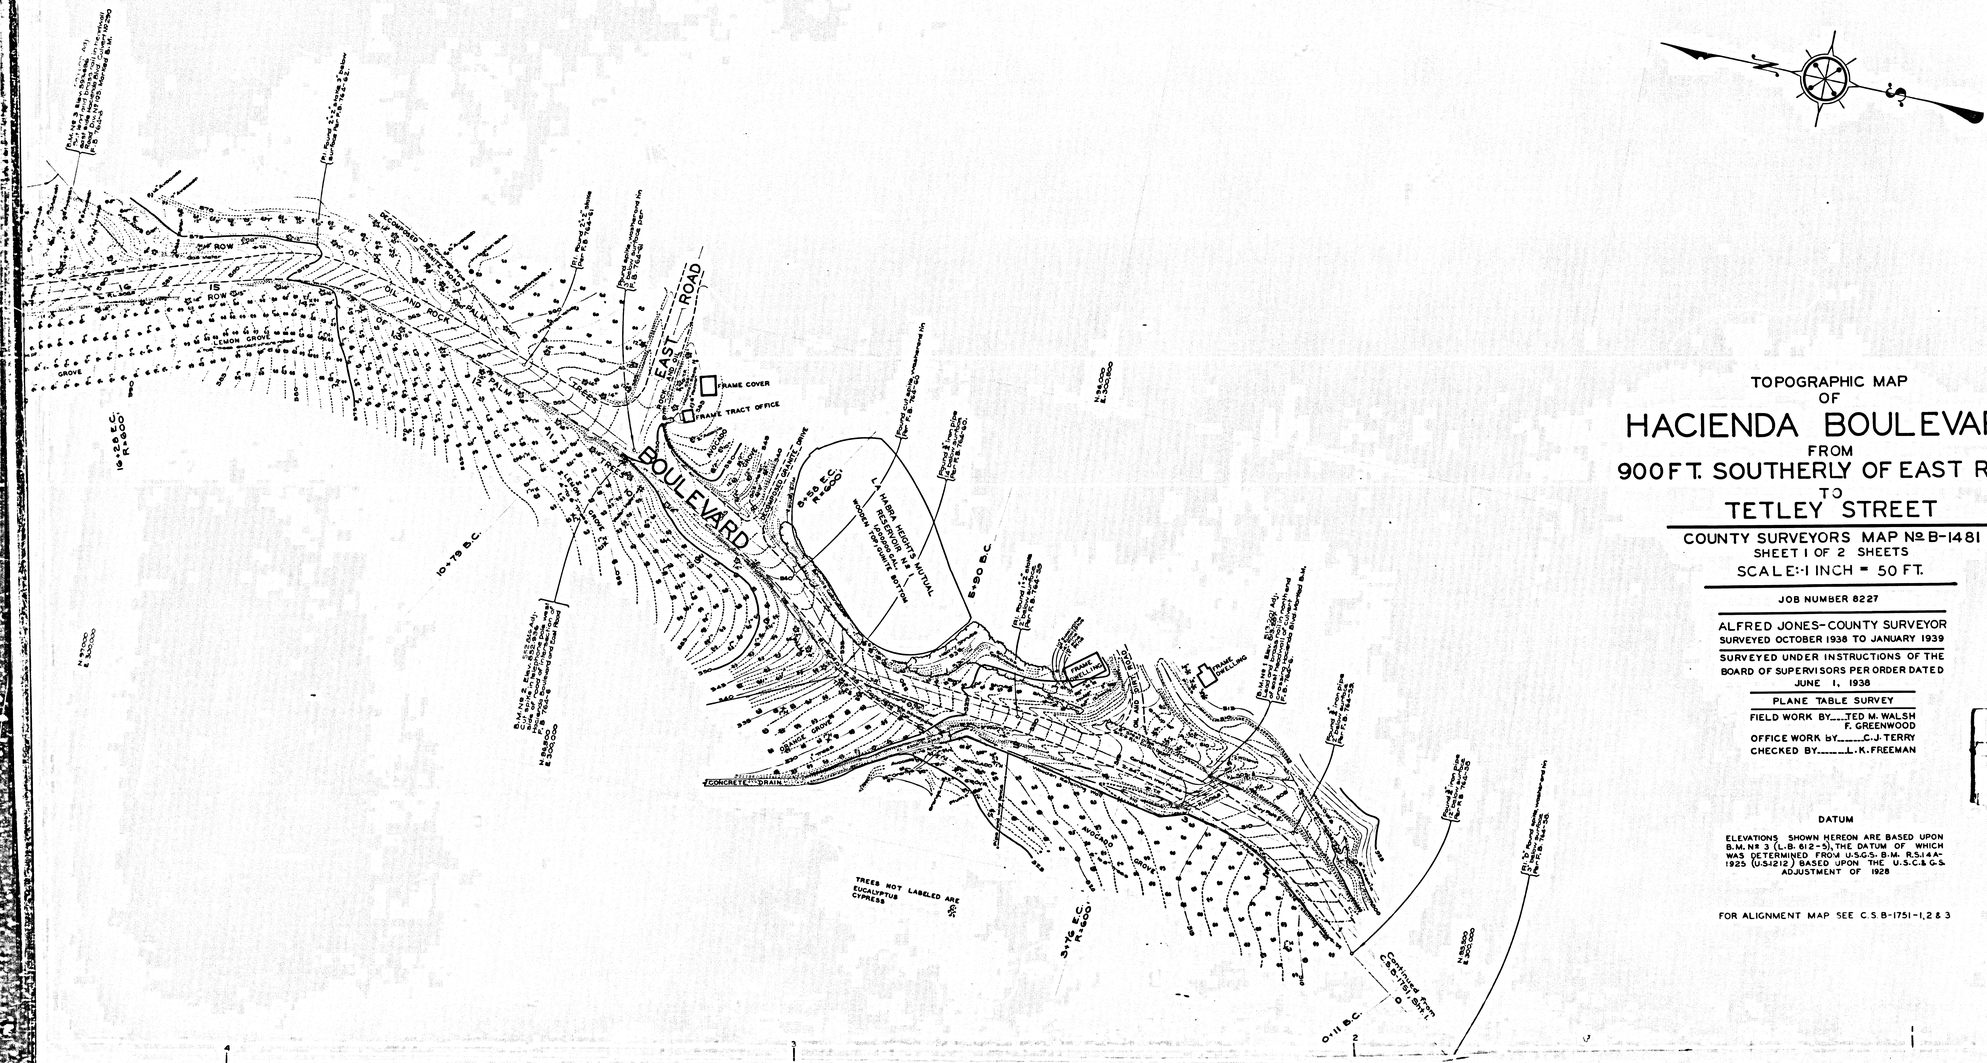

TOPOGRAPHIC MAP
OF
HACIENDA BOULEVARD
FROM
900 FT. SOUTHERLY OF EAST ROAD
TO
TETLEY STREET

COUNTY SURVEYORS MAP No. B-1481
SHEET 1 OF 2 SHEETS
SCALE:-1 INCH = 50 FT.

JOB NUMBER 8227

ALFRED JONES-COUNTY SURVEYOR
SURVEYED OCTOBER 1938 TO JANUARY 1939

SURVEYED UNDER INSTRUCTIONS OF THE BOARD OF SUPERVISORS PER ORDER DATED JUNE 1, 1938

PLANE TABLE SURVEY
FIELD WORK BY.....TED M. WALSH
F. GREENWOOD
OFFICE WORK BY.....C.J. TERRY
CHECKED BY.....L. K. FREEMAN

DATUM

ELEVATIONS SHOWN HEREON ARE BASED UPON B.M. No 3 (L.B. 612-5), THE DATUM OF WHICH WAS DETERMINED FROM U.S.G.S. B.M. R.S.14 A-1925 (U.S.1212) BASED UPON THE U.S.C.& G.S. ADJUSTMENT OF 1928

FOR ALIGNMENT MAP SEE C.S.B-1751-1, 2 & 3

C S B 1 4 8 1 - 1
A 4 1 OF A 4