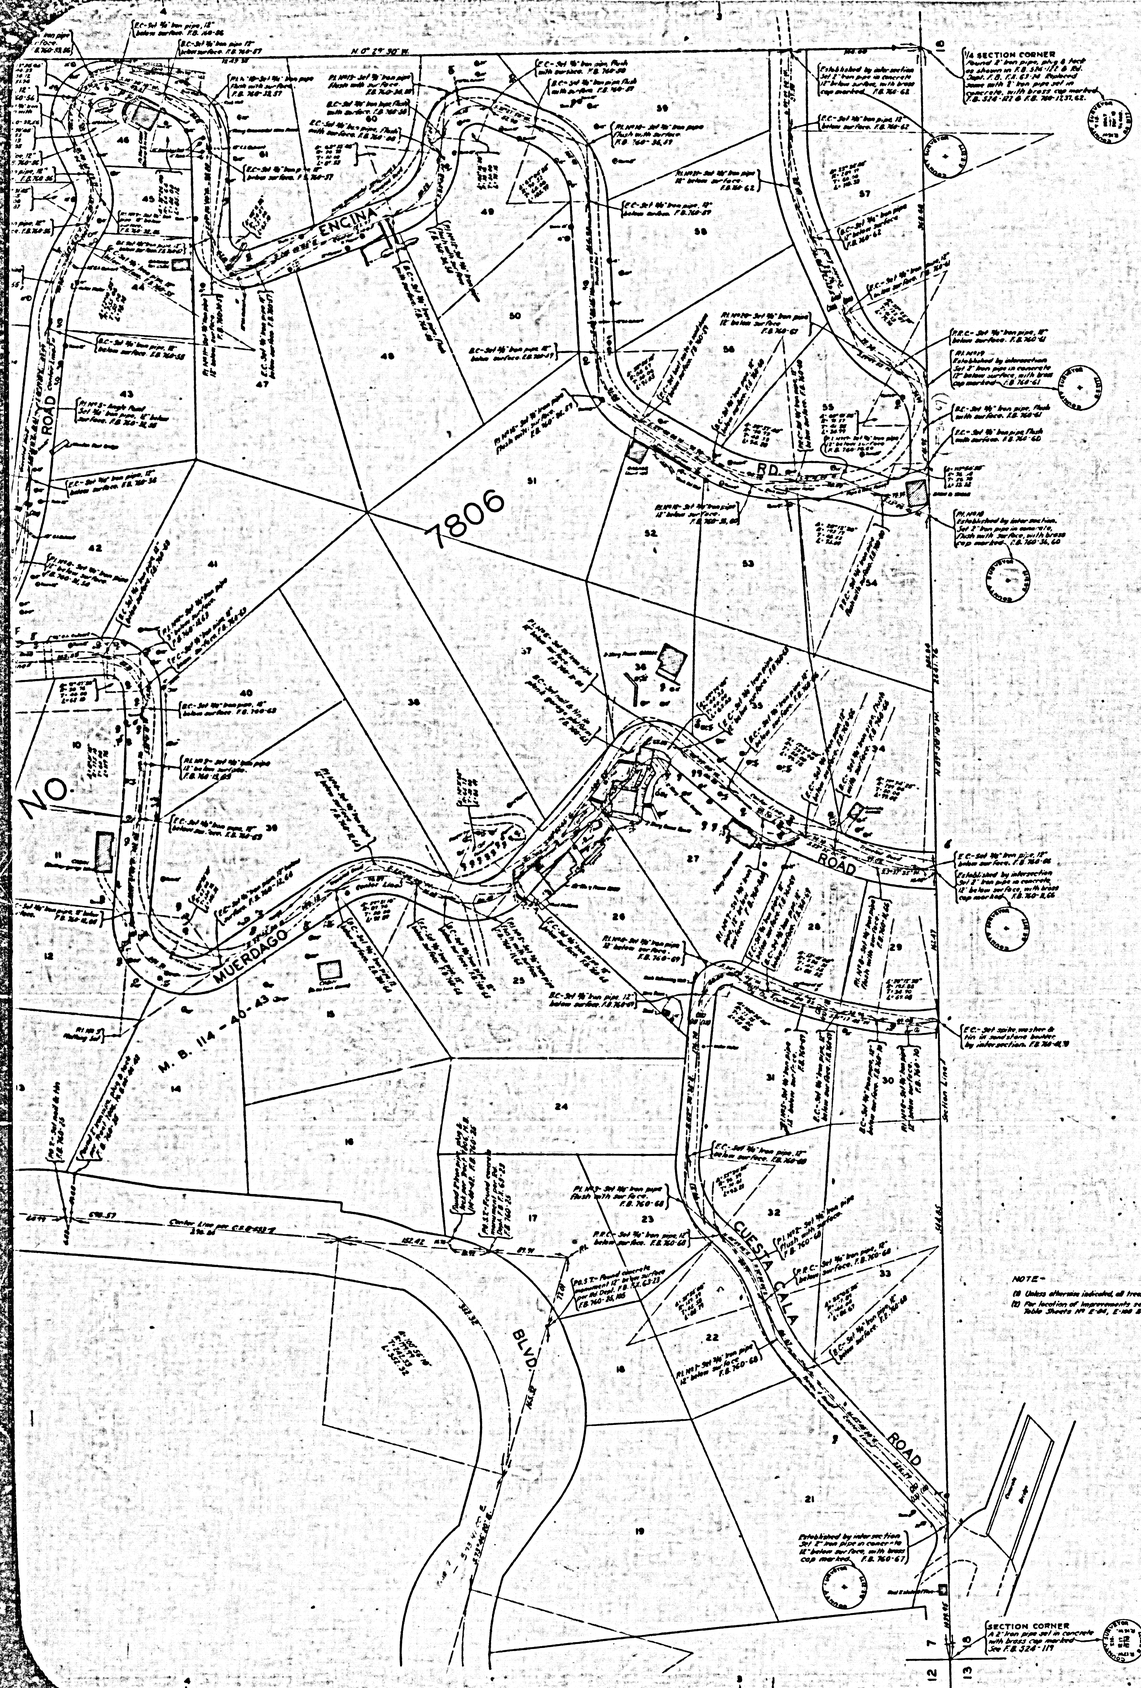

MAP OF

MUERDAGO ROAD

IN

TRACT NO. 7806 M.B.114-40-42

COUNTY SURVEYORS MAP Nº B-1485.

SCALE - 1 INCH = 50 FT

JOB NUMBER 8223

ALFRED JONES - COUNTY SURVEYOR

SURVEYED - JUNE 1938 - AUG. 1938.

SURVEYED UPON REQUEST OF THE REGIONAL PLANNING COMMISSION PER RULE 21, ORD. 929 PER LETTER DATED JUNE 6, 1938.

BEARINGS ARE BASED ON THE BEARING OF SOUTH LINE SEC. 7 T. 1S. - R. 1W. PER C.S.B-353.

INDEX 59

F.B. 760 - 3 - 69

FIELD WORK BY . . . L.S. HAMMOND.
OFFICE WORK BY . . . . F.A. WOOD.
CHECKED BY . . . . . A.H. DREW.

CSB-1485
A1 OF A2

CSB-1485
A2 OF A2